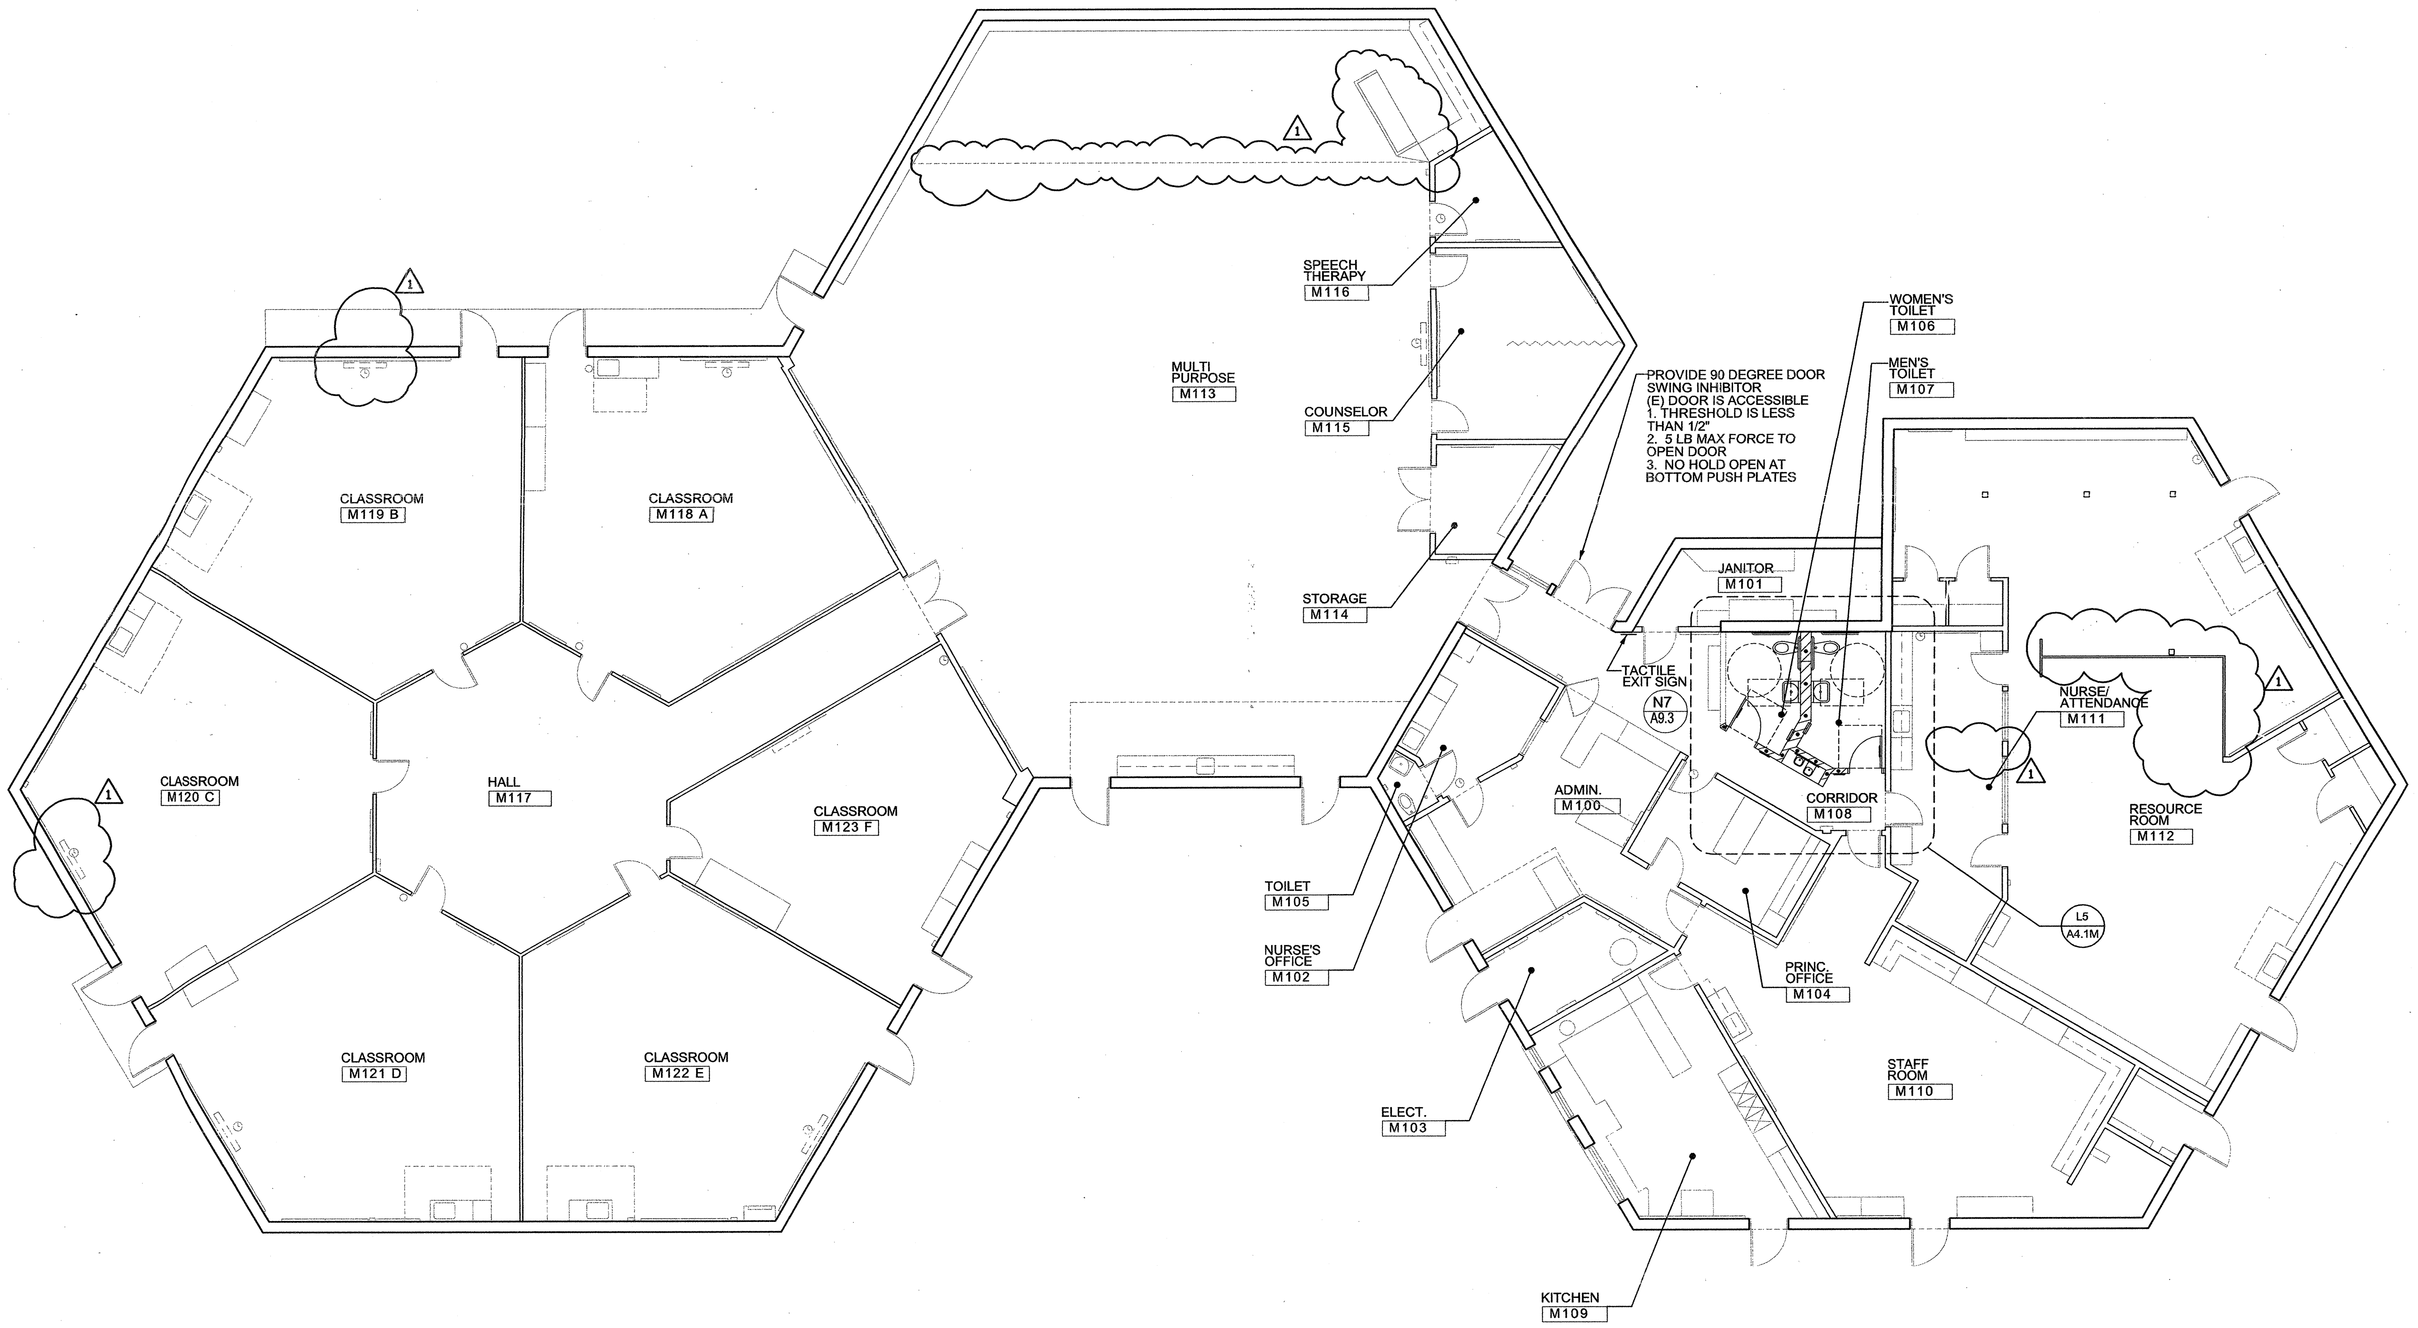

REMODEL FLOOR PLAN | A15

BUILDING M | 1/8"=1'-0"

HMC ARCHITECTS
Architecture Interiors Planning
3546 CONCOURS STREET
ONTARIO, CALIFORNIA 91764
Telephone: 909 . 989 . 9979
Fax: 909 . 483 . 1400
www. hmcarchitects .com

WALL TYPES

(E) WALL

NON-RATED, 2 X6 WOOD STUD WALL — A7 / A9.6

KEY PLAN

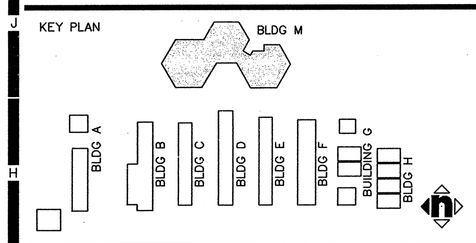

AGENCY APPROVAL

FILE NO. 36-55

IDENTIFICATION STAMP
DIV. OF THE STATE ARCHITECT
OFFICE OF REGULATION SERVICES

APPL. 04-107962

AC _____ FLS _____ SS _____

DATE _____

CONSTRUCTION DOCUMENTS

SAN BERNARDINO CITY UNIFIED SCHOOL DISTRICT

SAN BERNARDINO CITY
UNIFIED SCHOOL DISTRICT
777 NORTH F STREET
SAN BERNARDINO, CA. 92410

© HMC GROUP 2000

No	Revisions/Submissions	Date
1	DSA ADDENDUM NO. 1	08/18/08
3	ADD No. 3	2/23/10

Consultant Seal

Consultant

Project Title
BRADLEY ELEMENTARY SCHOOL
MODERNIZATION
SAN BERNARDINO, CA

Drawing Title
BUILDING M
REMODEL PLAN

Architect Seal

LICENSED ARCHITECT
CHRISTOPHER RICHARD TAYLOR
NO. C-19759
REV. 02-24-09
STATE OF CALIFORNIA

Designed	Project No
--	3137106
Drawn DL/LJ/EC	Scale AS NOTED
Checked AC	Drawing No A2.2M
Reviewed JK	
Date 10-27-06	of

G:\DGN\3137\106\Addendum-1\Sheets\A-2.2M.dwg

PLEASE RECYCLE

Aug 12, 2008 - 11:30am

" BID ISSUANCE SET"