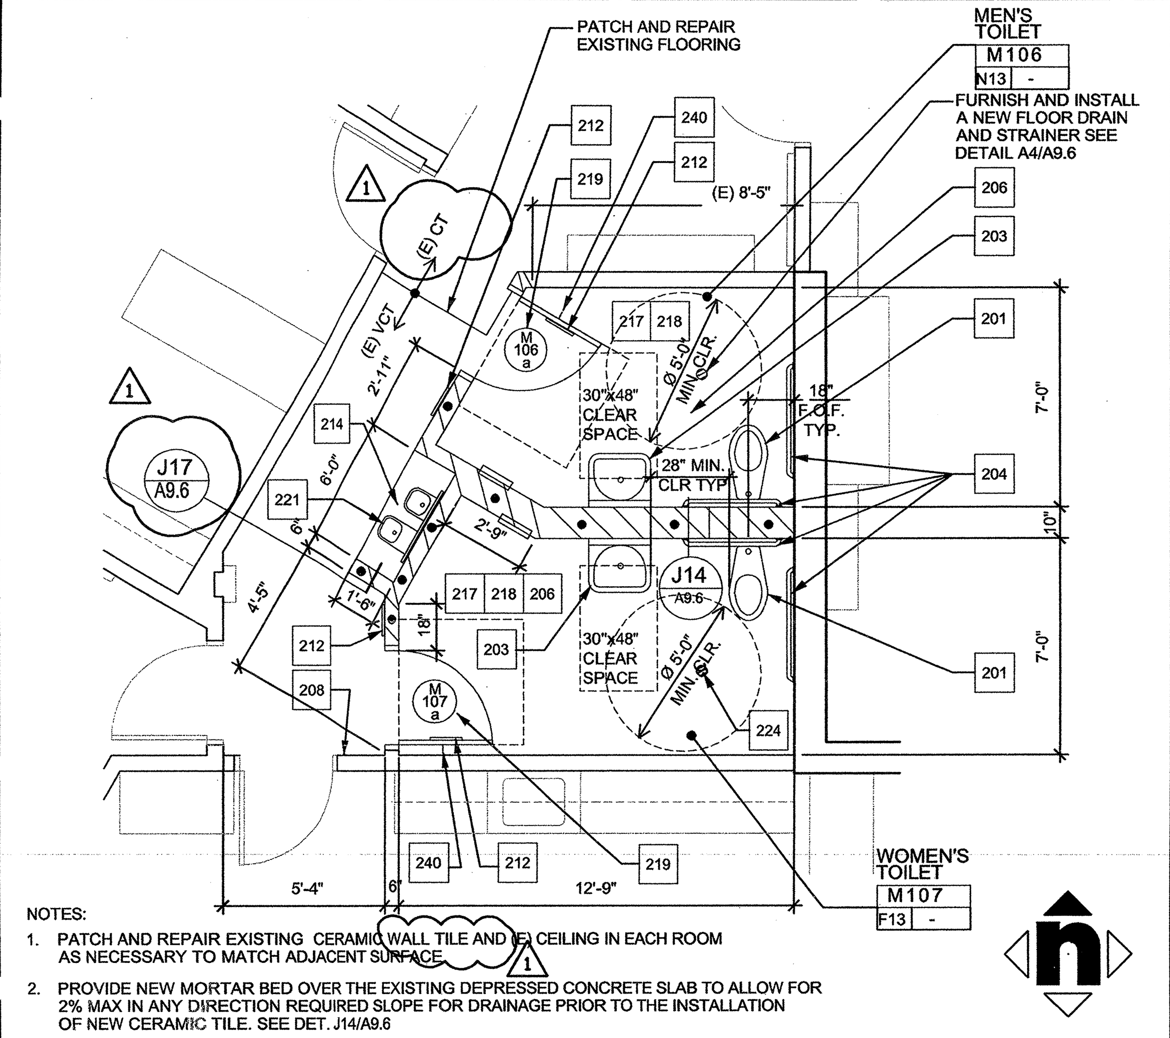

NOTES:
1. PATCH AND REPAIR EXISTING CERAMIC WALL TILE AND (E) CEILING IN EACH ROOM AS NECESSARY TO MATCH ADJACENT SURFACE. △1
2. PROVIDE NEW MORTAR BED OVER THE EXISTING DEPRESSED CONCRETE SLAB TO ALLOW FOR 2% MAX IN ANY DIRECTION REQUIRED SLOPE FOR DRAINAGE PRIOR TO THE INSTALLATION OF NEW CERAMIC TILE. SEE DET. J14/A9.6

MEN'S & WOMEN'S TOILETS (M106 &M107) - REMODEL — L5

BLDG M — 1/4"=1'-0"

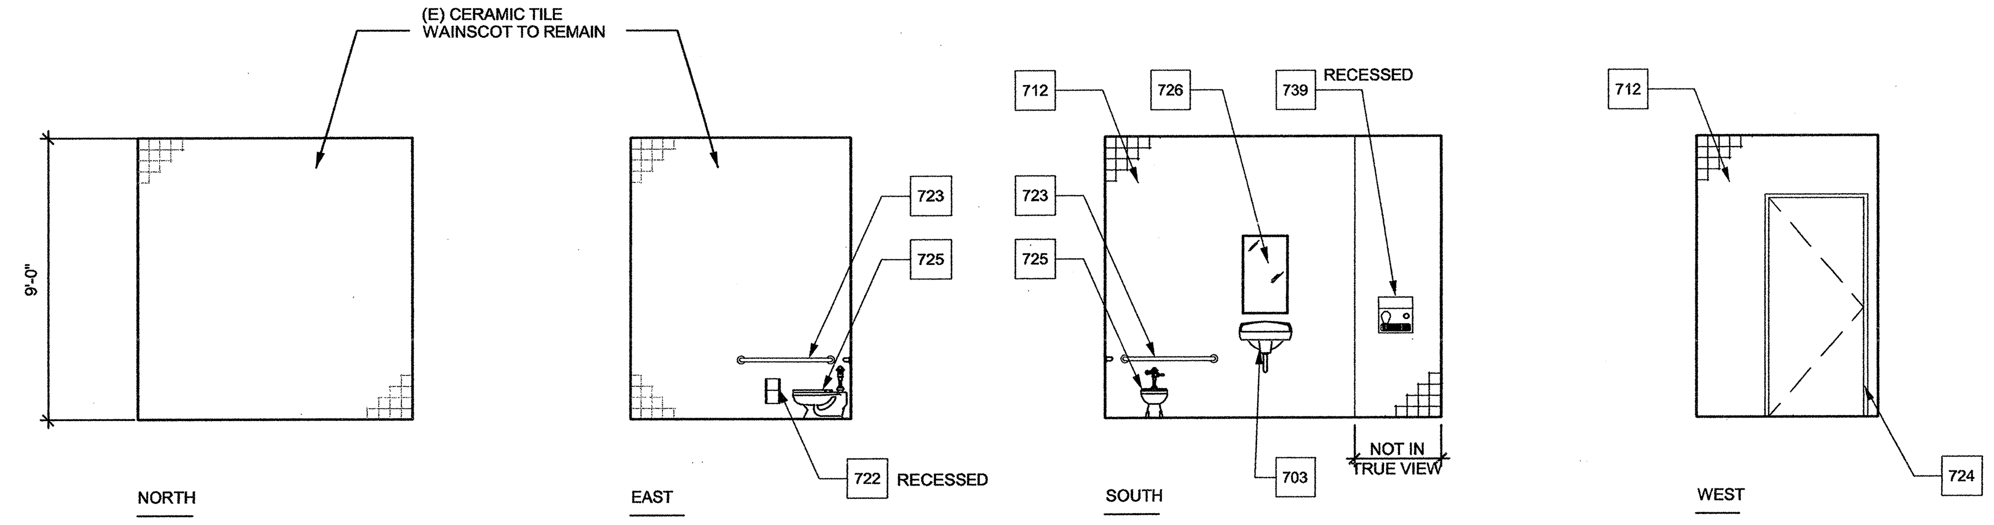

MEN'S TOILET (M106) - INTERIOR ELEVATIONS — L13

BLDG M — 1/4"=1'-0"

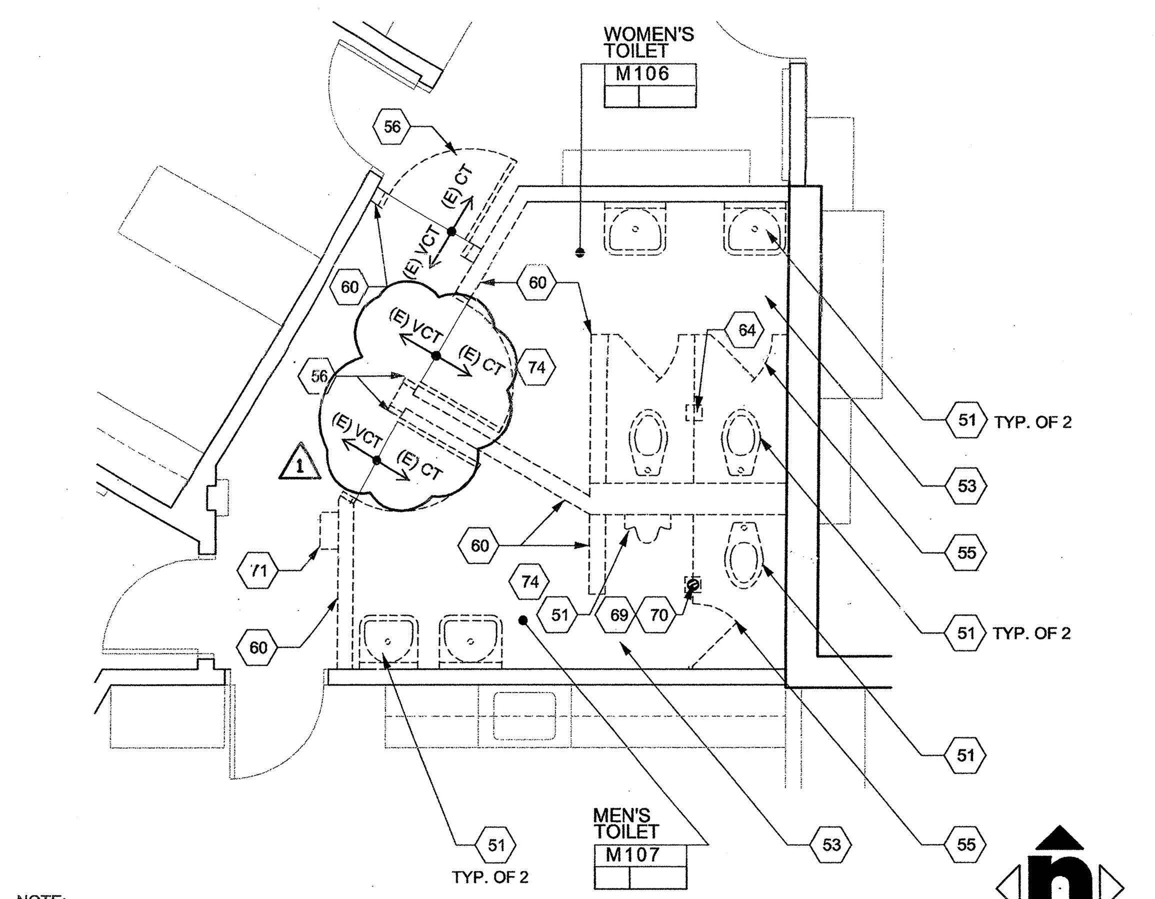

NOTE:
1. REMOVE EXISTING MORTAR BED TO EXISTING DEPRESSED CONCRETE SLAB.
2. (E) PLUMBING FIXTURES INDICATED AS TO BE REMOVED, SHALL BE SALVAGED TO THE DISTRICT U.N.O.

MEN'S & WOMEN'S TOILETS (M106 &M107) - DEMO — F5

BLDG M — 1/4"=1'-0"

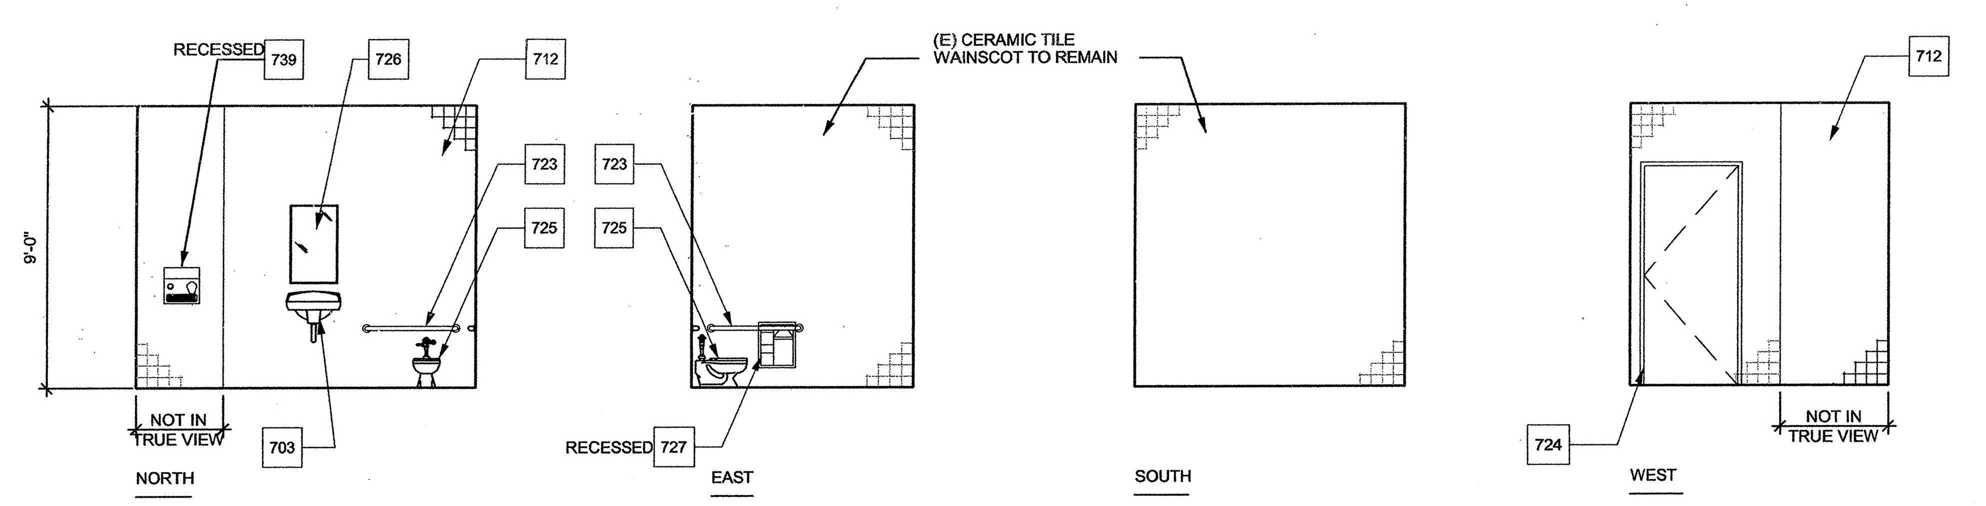

WOMEN'S TOILET (M107) - INTERIOR ELEVATIONS — F13

BLDG M — 1/4"=1'-0"

WALL TYPES

(E) WALL
NON-RATED, 2 X6 WOOD STUD WALL
NON-RATED, METAL STUD WALL
METAL PANEL INFILL

A7/A9.6 J7/A9.4 E7/A9.8 △1

NOTE: SEE FLOOR PLAN FOR APPLICABLE WALL TYPES.

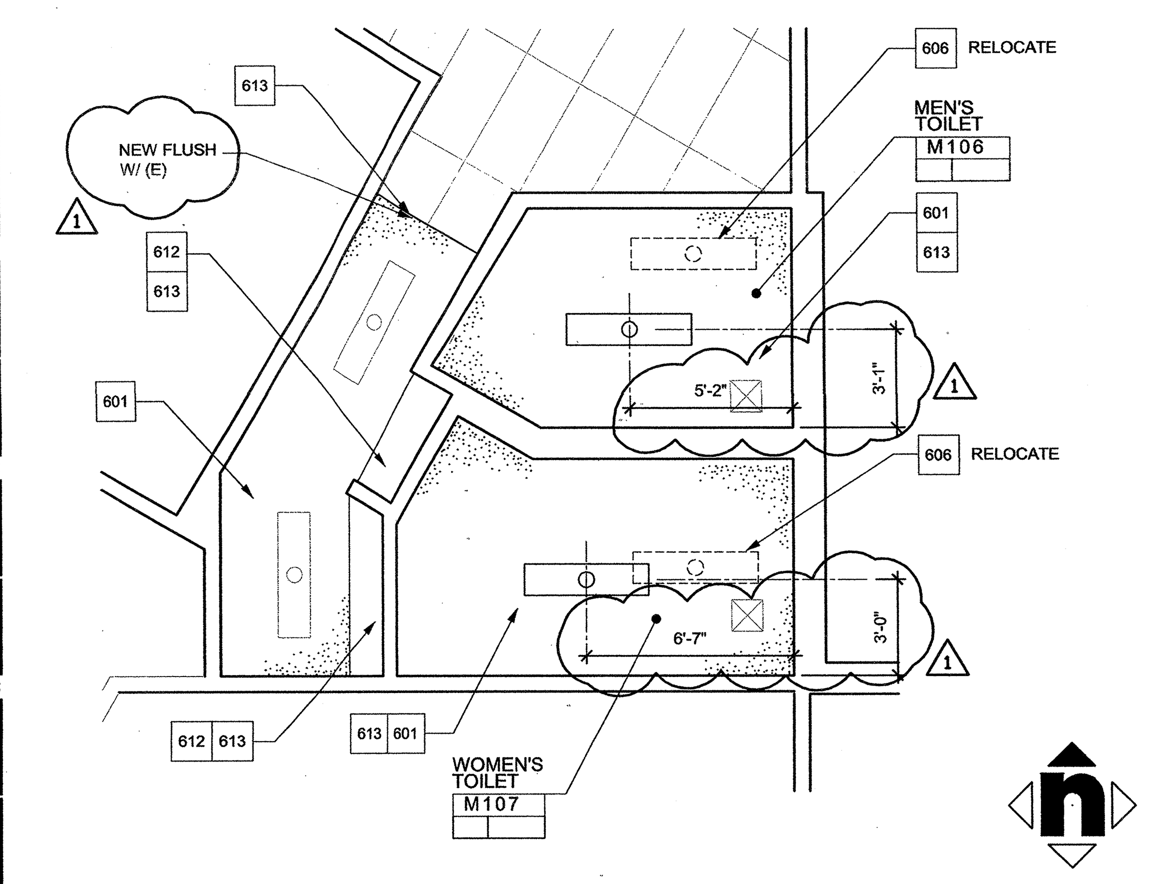

M106 & M107 - REFLECTED CEILING PLAN — A5

BLDG M — 1/4"=1'-0"

NOT USED

INTERIOR ELEVATION KEYNOTES

701 NOTE: NOT ALL KEYNOTES LISTED APPLY TO THIS SHEET

	DESCRIPTION
701	(E) EXPOSED CONCRETE BEAM
702	(E) EXPOSED BRICK MASONRY
703	LAVATORY, SEE PLUMBING DWGS.
704	FOLDING SHOWER SEAT
705	(E) ELECTRICAL PANEL TO REMAIN
706	(E) ELECTRICAL OUTLET TO REMAIN
707	(E) FIRE ALARM TO REMAIN
708	(E) TOP SET BASE
709	(E) CASEWORK TO REMAIN
710	PAPER TOWEL DISPENSER
711	SOAP DISPENSER
712	CERAMIC TILE WALL △1
713	TACKABLE WALL SURFACE ALONG FULL LENGTH OF WALL (7'-0" H), SEE DET. A14/A9.4
714	RELOCATED FIRE EXTINGUISHER CABINET MOUNT + 48" A.F.F. TO HANDLE
715	RELOCATED FIRE EXTINGUISHER, SEE DET. E17/A9.4
716	(E) TACKBOARD TO REMAIN
717	MARKERBOARD (16' W x 4' H, U.N.O.), SEE DET. J4/E9.4
718	TOP SET BASE
719	PAINT WALL(S), SEE ROOM FINISH SCHED.
720	WINDOW(S), SEE WINDOW SCHEDULE
721	TOILET SEAT COVER DISPENSER
722	TOILET TISSUE DISPENSER
723	GRAB BAR(S)
724	DOOR, SEE DOOR SCHEDULE
725	TOILET, SEE PLUMBING DWGS.
726	MIRROR (18"WX30"H U.N.O.)
727	TOILET PAPER DISPENSER AND NAPKIN DISPOSAL COMBO
728	PATCH AND REPAIR (E) TERRAZZO
729	CERAMIC TILE
730	(E) DOOR TO REMAIN
731	CERAMIC TILE BASE
732	URINAL, SEE PLUMBING DWGS.
733	URINAL SCREEN, SEE DET. J4/A9.3
734	TOILET PARTITION, SEE DET. J4/A9.3
735	REFURBISH (E) CASEWORK. REPLACE MISSING HARDWARE AS REQUIRED.
736	(E) FIRE EXTINGUISHER TO REMAIN.
737	(N) FIRE EXTINGUISHER CABINET. MOUNT + 48" A.F.F. TO HANDLE.
738	COAT RACK
739	ELECTRIC HAND DRYER
740	PATCH AND REPAIR (E) WALL
741	CASEWORK
742	FIRE EXTINGUISHER, SEE DET. E17/A9.4
743	WASTE RECEPTACLE
744	FEMININE NAPKIN DISPENSER

REFLECTED CEILING PLAN KEYNOTES

601 NOTE: NOT ALL KEYNOTES LISTED APPLY TO THIS SHEET

	DESCRIPTION
601	(E) CEILING TO REMAIN.
602	REMOVE (E) CEILING TILES, EXPOSED T's AND (E) LIGHT FIXTURES. (E) 5' x 5' CEILING GRID TO REMAIN.
603	NEW 2'-0" X 4'-0" SUSPENDED T-BAR CEILING WITHIN (E) CEILING GRID.
604	REMOVE (E) GLUE-UP CEILING TILES. PATCH/REPAIR SUBSURFACE TO RECEIVE NEW TILES. REMOVE AND CLEAN ALL (E) REGISTERS, ELEC. DEVICES, ETC. AND REINSTALL ON NEW CEILING.
605	NEW 12" X 12" GLUE-UP CEILING TILES.
606	REMOVE (E) LIGHT FIXTURES. PATCH AND REPAIR (E) CEILING SYSTEM AS REQUIRED.
607	(E) SOFFIT TO REMAIN.
608	NEW LIGHT FIXTURES, SEE ELEC. DRAWINGS.
609	REMOVE (E) T-BAR CEILING AND LIGHT FIXTURES.
610	NEW 2'-0" X 4'-0" SUSPENDED T-BAR CEILING SYSTEM. A. PROVIDE SLIP JOINTS AT ALL NORTH & WEST WALLS, SEE DETAIL J17/A9.5 B. PROVIDE FIXED JOINTS AT ALL SOUTH & EAST WALLS, SEE DETAIL N17/A9.5 C. SEE ELEC. FOR EXACT LIGHT FIXTURE LOCATIONS.
611	REMOVE (E) GYP. BOARD/ PLASTER/ GLUE-UP TILE CEILING AND LIGHT FIXTURES.
612	NEW SUSPENDED GYP. BOARD CEILING.
613	PATCH, REPAIR AND PAINT (E) CEILING, MATCH ADJACENT FINISHES.
614	NEW GYP. BOARD CEILING
615	(E) CEILING FRAMING TO REMAIN.
616	NEW CEILING FRAMING
617	REMOVE (E) CEILING FRAMING COMPLETE.

DEMOLITION KEYNOTES

51 NOTE: NOT ALL KEYNOTES LISTED APPLY TO THIS SHEET

	DESCRIPTION
51	REMOVE (E) PLUMBING FIXTURE.
52	REMOVE (E) CONC. SLAB
53	REMOVE (E) TOILET ACCESSORIES.
54	REMOVE (E) GRAB BAR.
55	REMOVE (E) TOILET PARTITION.
56	REMOVE (E) DOOR, HARDWARE AND FRAME.
57	REMOVE (E) DOOR AND HARDWARE. (E) FRAME TO REMAIN.
58	REMOVE (E) CASEWORK.
59	REMOVE (E) SINK.
60	REMOVE (E) WALL.
61	REMOVE PORTION OF (E) WALL TO RECEIVE NEW DOOR.
62	REMOVE (E) MARKER BOARD/TACK BOARD/ CHALK BOARD
63	REMOVE (E) WINDOWS
64	REMOVE (E) FLOOR DRAIN AND STRAINER
65	REMOVE (E) CARPET & BASE
66	REMOVE (E) VCT & BASE
67	(E) WINDOWS TO REMAIN
68	(E) FLOOR FINISH TO REMAIN
69	(E) FLOOR DRAIN TO REMAIN
70	REMOVE (E) FLOOR DRAIN STRAINER ONLY
71	REMOVE (E) DRINKING FOUNTAIN
72	REMOVE (E) FIRE EXTINGUISHER FOR RE-INSTALLATION
73	REMOVE (E) QUARRY TILE FLOOR & BASE
74	REMOVE (E) CERAMIC TILE FLOOR & BASE
75	SAWCUT (E) SLAB & REMOVE AS REQUIRED. PATCH & REPAIR TO MATCH ADJ. SURFACES. SEE PLUMBING DRAWINGS. △1
76	REMOVE (E) CERAMIC TILE WALL FINISH
77	REMOVE (E) COAT RACK
78	REMOVE (E) FIRE EXTINGUISHER CABINET
79	REMOVE (E) WALL COVERING
80	REMOVE (E) THRESHOLD
81	(E) LAVATORY TO BE CAREFULLY REMOVED FOR RELOCATION. SEE REMODEL PLAN △1
82	REMOVE (E) CASEWORK FOR RE-INSTALLATION
83	NOT USED
84	NOT USED
85	REMOVE AND REROUTE (E) ELECT. ITEMS, SEE ELECT. △1
86	(E) FLOOR DRAIN TO REMAIN.

REMODEL KEYNOTES

201 NOTE: NOT ALL KEYNOTES LISTED APPLY TO THIS SHEET

	DESCRIPTION
201	TOILET, SEE PLUMBING DWGS.
202	URINAL, SEE PLUMBING DWGS.
203	LAVATORY, SEE PLUMBING DWGS.
204	GRAB BAR
205	TOILET PARTITION, SEE DET. J4/A9.3
206	TOILET ACCESSORIES, SEE INTERIOR ELEVATIONS
207	CASEWORK, SEE INTERIOR ELEVATIONS.
208	PATCH, REPAIR AND PAINT (E) WALL, MATCH ADJACENT FINISHES.
209	PAINT (E) WALLS, SEE ROOM FINISH SCHEDULE
210	TOP SET BASE
211	TACKABLE WALL SURFACE ALONG FULL LENGTH OF WALL (7'-0" H), SEE DET. A14/A9.4
212	ACCESSIBLE ROOM IDENTIFICATION & TOILET ROOM DOOR SIGNAGE, SEE DET. N14/A9.3
213	CARPET
214	VINYL COMPOSITION TILE
215	MARKER BOARD (16' W x 4' H, U.N.O.), SEE DET. J4/A9.4
216	SINK, SEE PLUMBING DWGS.
217	CERAMIC TILE FLOOR
218	CERAMIC TILE BASE
219	NEW DOOR, SEE DOOR SCHEDULE
220	PATCH AND REPAIR (E) TERRAZZO FLOORING / WAINSCOT
221	DRINKING FOUNTAIN, SEE DET. A11/A9.3 AND PLUMBING DWGS.
222	CERAMIC TILE WAINSCOT
223	DEMOUNTABLE PARTITION PANEL SEE SPECIFICATIONS
224	REPLACE FLOOR DRAIN COVER - LIMITED TO 1/2" MAX. GRATING IN THE DIRECTION OF TRAFFIC FLOW.
225	REINSTALL (E) FIRE EXTINGUISHER @ 48" A.F.F, SEE DET. E17/A9.4
226	PATCH AND REPAIR (E) CONCRETE SLAB FLUSH TO MATCH (E)
227	URINAL SCREEN, SEE DET. J4/A9.3
228	REFURBISH (E) CASEWORK, REPLACE MISSING HARDWARE AS REQUIRED
229	DIRECTIONAL SIGNAGE, SEE DET. N11/A9.3
230	COAT RACK
231	ELECTRIC HAND DRYER
232	FIRE EXTINGUISHER @ 48" A.F.F, SEE DET. E17/A9.4
233	EXT. DOOR SILL, SEE E4/A9.7 OR N17/A9.7
234	(E) MURAL TO REMAIN
235	PATCH AND REPAIR (E) CERAMIC TILE FLOORING
236	DIRECTIONAL ENTRY/EXIT SIGN, SEE DET. A17/A9.4
237	OCCUPANT LOAD SIGN, SEE A4/A9.4
238	ASSISTIVE LISTENING SIGN, SEE DET E7/A9.4
239	EXIT SIGN, SEE DET. A4/A9.2
240	COAT HOOK (+48" MAX) △1
241	(E) RELOCATED LAVATORY, SEE PLUMBING DWGS.
242	ROOM IDENTIFICATION SIGN, SEE DET. A7/A9.2
243	NOT USED △1
244	REINSTALL (E) CASEWORK

HMC ARCHITECTS
Architecture Interiors Planning
3546 CONCOURS STREET
ONTARIO, CALIFORNIA 91764
Telephone: 909 . 989 . 9979
Fax: 909 . 483 . 1400
www. hmcarchitects .com

CEILING LEGEND

SYMBOL	DESCRIPTION	DETAIL
	(E) SUSPENDED T-BAR CEILING SYSTEM WITH 2'-0"X4'-0" CEILING TILES	
	SUSPENDED GYPSUM BOARD CEILING SYSTEM AT INTERIOR LOCATIONS U.N.O.	J10/A9.7
	LIGHT FIXTURES REFER TO ELECTRICAL DRAWING FOR FIXTURE TYPES	
SA	MECHANICAL REGISTERS REFER TO MECHANICAL DRAWING FOR FIXTURE TYPES.	

△1

GENERAL NOTES

1. ALL CEILING HEIGHTS ARE TO REMAIN THE SAME, EXCEPT WHERE NOTED.
2. CONTRACTOR IS TO BIND AND SUPPORT ALL EXISTING WIRING TO (E) ROOF FRAMING THAT IS NOT NOTED TO BE REPLACED OR DEMOLISHED.
3. IN AREAS WHERE NEW T-BAR CEILINGS ARE LOCATED, ANY AND ALL EXISTING GLUE-UP TILE AND/OR OLDER T-BAR SYSTEMS ARE TO BE REMOVED PRIOR TO INSTALLATION WHERE THEY MAY OCCUR, U.N.O.
4. CONTRACTOR IS TO CLEAN ALL (E) MECH. DIFFUSERS TO REMAIN. REPLACE UP TO 10% OF DIFFUSERS.

KEY PLAN

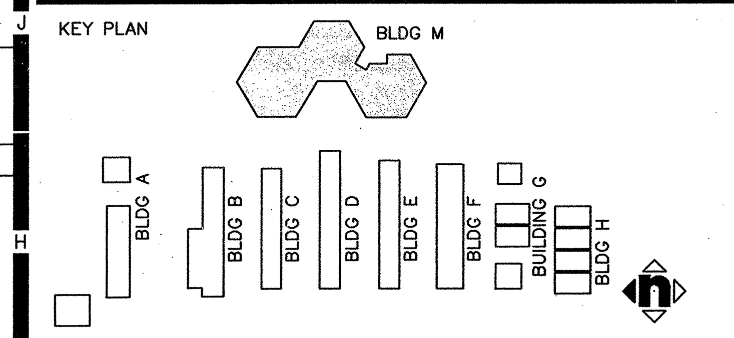

AGENCY APPROVAL

FILE NO. 36-55
IDENTIFICATION STAMP
DIV. OF THE STATE ARCHITECT
OFFICE OF REGULATION SERVICES
APPL. 04-107962
AC____ FLS____ SS____
DATE____

CONSTRUCTION DOCUMENTS

SAN BERNARDINO CITY UNIFIED SCHOOL DISTRICT
777 NORTH F STREET
SAN BERNARDINO,CA. 92410

©HMC GROUP 2000

No	Revisions/Submissions	Date
1	DSA ADDENDUM NO. 1	08/18/08
3	ADD. NO 3	2/23/10

Consultant Seal — Consultant

Project Title: BRADLEY ELEMENTARY SCHOOL MODERNIZATION SAN BERNARDINO, CA

Drawing Title: ENLARGED TOILET FLOOR PLANS - BUILDING M △1

Architect Seal: LICENSED ARCHITECT CHRISTOPHER RICHARD TAYLOR NO. C-19759 REN. 02-24-09 STATE OF CALIFORNIA

Designed: --	Project No: 3137106
Drawn: DL/LJ/EC	Scale: AS NOTED
Checked: AC	Drawing No
Reviewed: JK	A4.1M
Date: 10-27-06	of

G:\DGN\3137\106\Addendum-1\Sheets\A-4.1M.dwg

PLEASE RECYCLE

Aug 12, 2008 - 11:30am

" BID ISSUANCE SET"