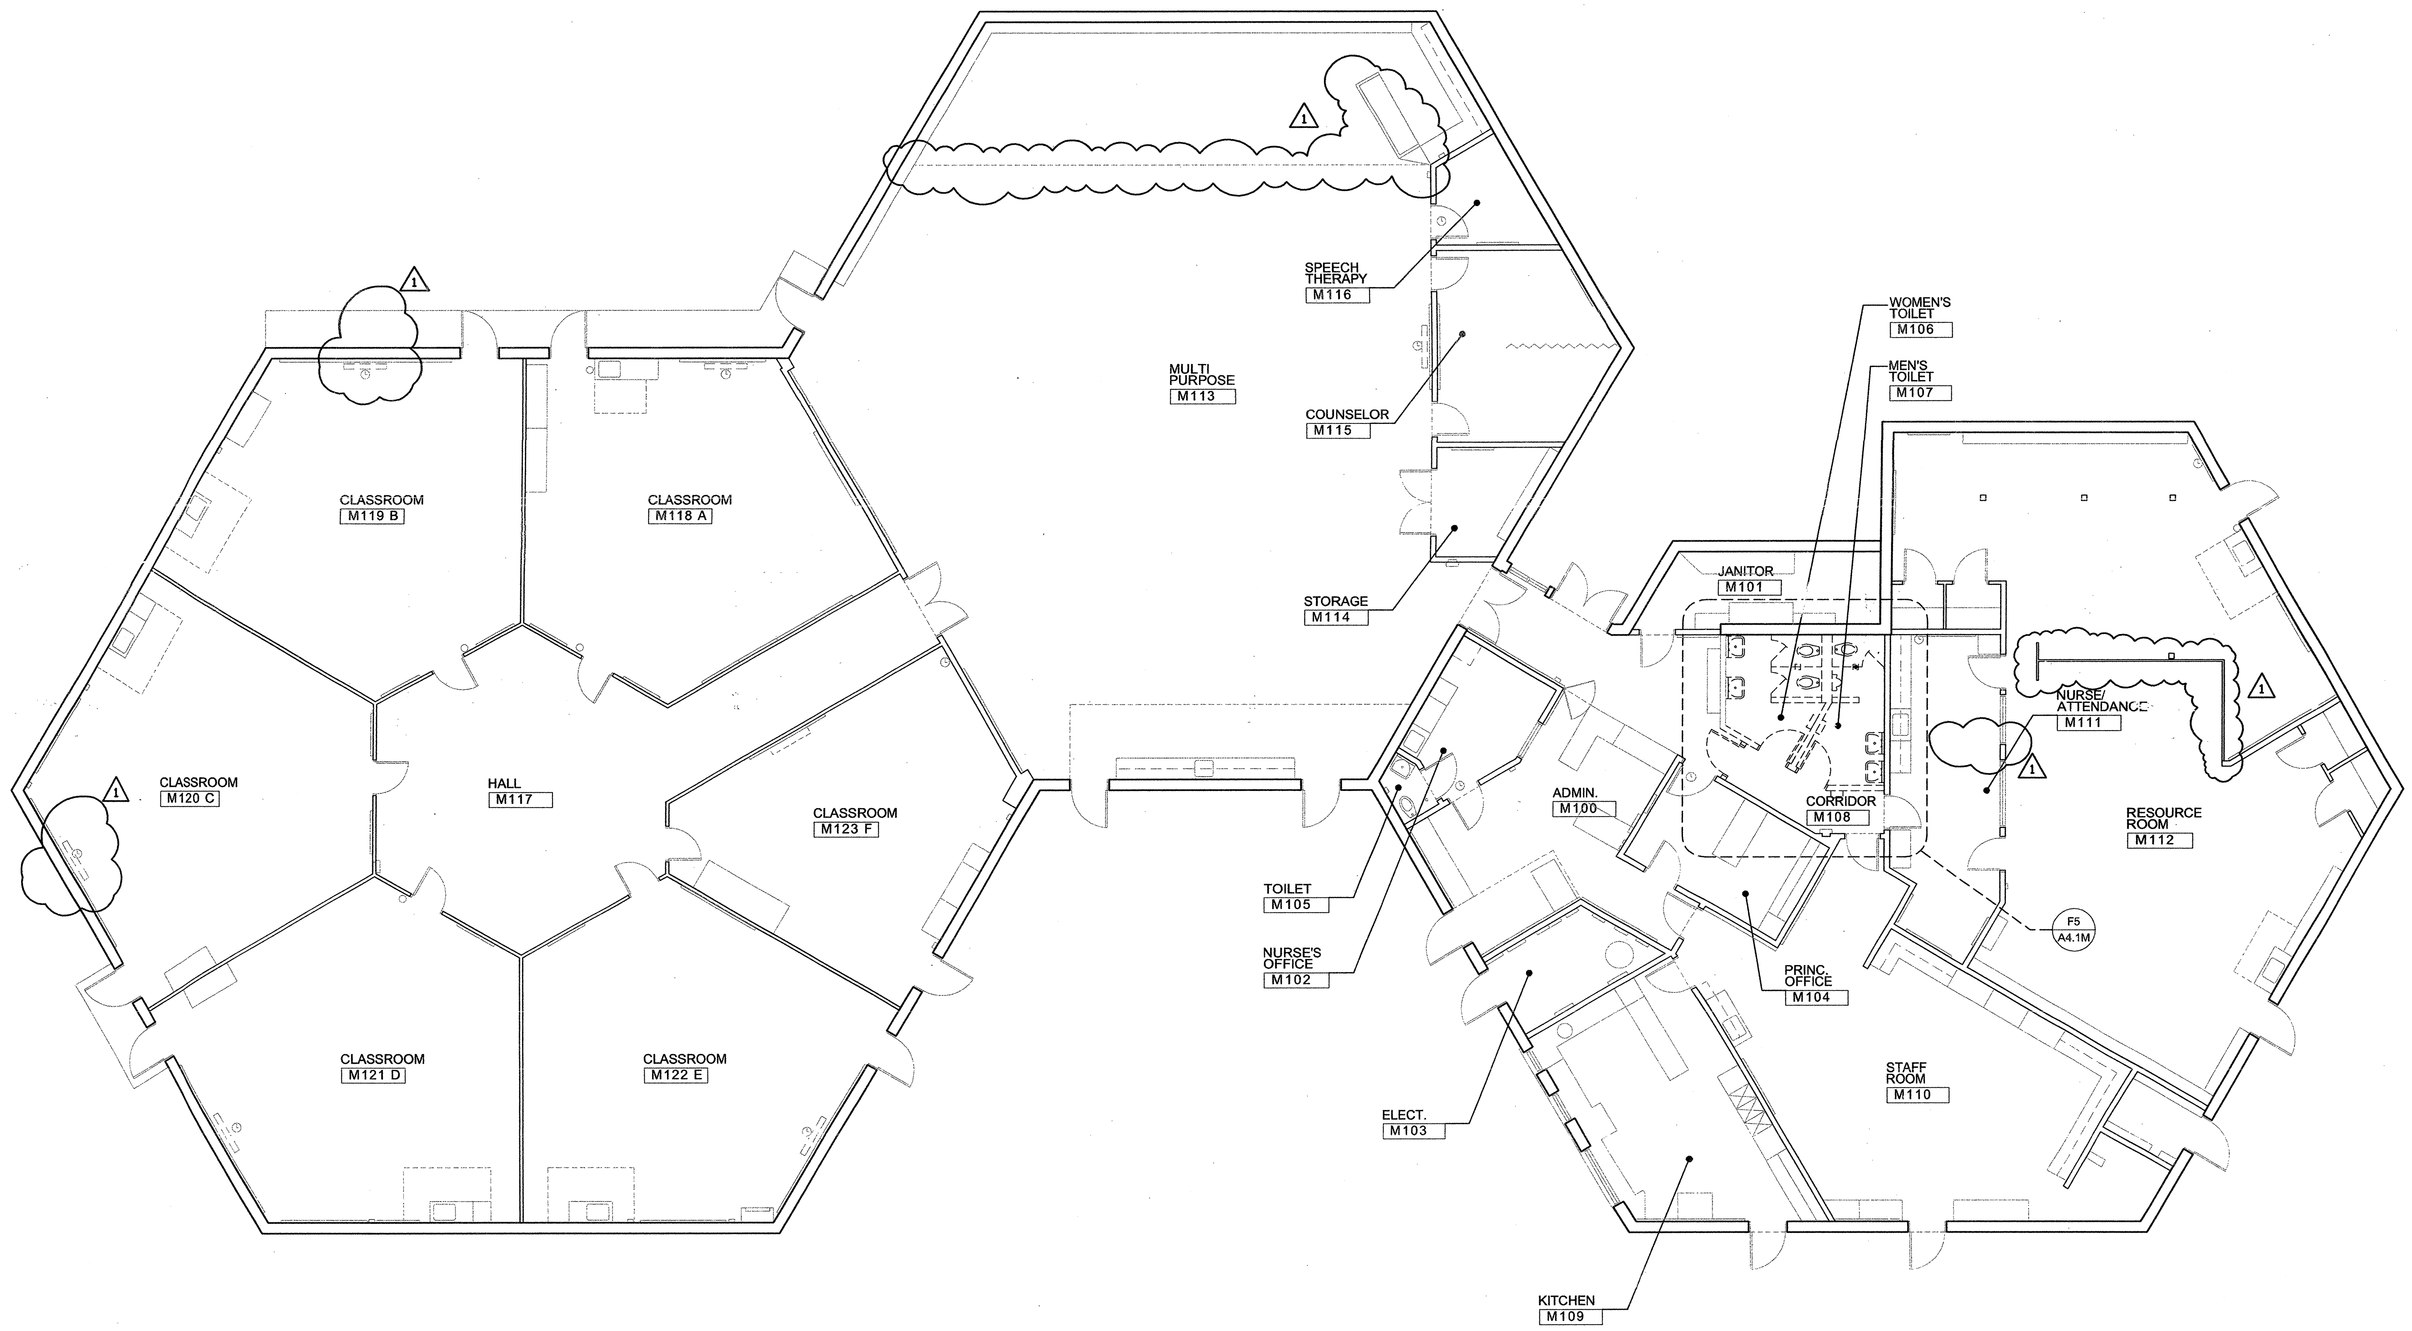

DEMOLITION FLOOR PLAN | A15

BUILDING M | 1/8"=1'-0"

HMC ARCHITECTS
Architecture Interiors Planning
3546 CONCOURS STREET
ONTARIO, CALIFORNIA 91764
Telephone: 909 . 989 . 9979
Fax: 909 . 483 . 1400
www. hmcarchitects .com

ABATEMENT SCOPE OF WORK

1) ASBESTOS AND LEAD ABATEMENT ARE LIMITED TO AREAS WHICH ARE PART OF THE MODERNIZATION SCOPE OF WORK. REFER TO THE "LIMITED ASBESTOS AND LEAD SURVEY REPORT" DATED MARCH 14, 2008 FOR ABATEMENT LOCATIONS.

KEY PLAN

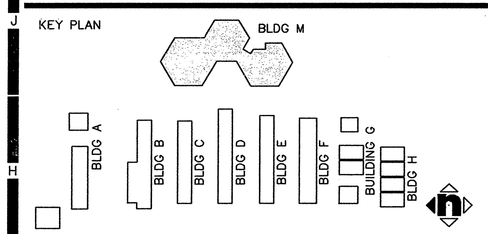

AGENCY APPROVAL

FILE NO. 36-55
IDENTIFICATION STAMP
DIV. OF THE STATE ARCHITECT
OFFICE OF REGULATION SERVICES
APPL. 04-107962
AC_____ FLS _____ SS _____
DATE _____

CONSTRUCTION DOCUMENTS

SAN BERNARDINO CITY UNIFIED SCHOOL DISTRICT
777 NORTH F STREET
SAN BERNARDINO, CA. 92410

© HMC GROUP 2000

No	Revisions/Submissions	Date
1	DSA ADDENDUM NO. 1	08/18/08
2	ADD NO. 3	2/23/10

Consultant Seal

Consultant

Project Title
BRADLEY ELEMENTARY SCHOOL
MODERNIZATION
SAN BERNARDINO, CA

Drawing Title
BUILDING M
DEMOLITION PLAN

Architect Seal

LICENSED ARCHITECT
CHRISTOPHER RICHARD JAYNES
NO. C-19759
REN. 02-24-09
STATE OF CALIFORNIA

Designed --	Project No 3137106
Drawn DL/LJ/EC	Scale AS NOTED
Checked AC	Drawing No A2.1M
Reviewed JK	
Date 10-27-06	of

G:\DGN\3137\106\Addendum-1\Sheets\A-2.1M.dwg

PLEASE RECYCLE

Aug 12, 2008 - 11:30am

" BID ISSUANCE SET"