ROOM FINISH SCHEDULE

	ROOM NO.	ROOM NAME	FLOOR MATERIAL	FLOOR COLOR	BASE MATERIAL	BASE COLOR	WALL TILE MATERIAL	WALL TILE COLOR	WALL TILE HEIGHT	WALLS NORTH MAT	WALLS NORTH FIN	WALLS NORTH COL	WALLS EAST MAT	WALLS EAST FIN	WALLS EAST COL	WALLS SOUTH MAT	WALLS SOUTH FIN	WALLS SOUTH COL	WALLS WEST MAT	WALLS WEST FIN	WALLS WEST COL	CEILING MATERIAL	CEILING FINISH	CEILING COLOR	CEILING HEIGHT	REMARKS
BLD'G G	G4	BOY'S TOILET	CT	-	CT	-	(E)	-	(E)	(E)	-	-	(E)	-	-	(E)	-	-	(E)	-	-	(E)	-	-	10'-0"	FOR ROOM FINISHES, INTERIOR AND EXTERIOR PAINT COLOR PALETTE, ETC., SEE SPEC SECTION 09050. THIS SCHOOL WILL UTILIZE BEIGE COLOR SCHEME.
	G5	GIRL'S TOILET	CT	-	CT	-	(E)	-	(E)	(E)	-	-	(E)	-	-	(E)	-	-	(E)	-	-	(E)	-	-	10'-0"	
BLD'G M	M106a	MEN'S TOILET	CT	-	CT	-	(E)	-	(E)	(E)	-	-	(E)	-	-	(E)	-	-	(E)	-	-	(E)	-	-	9'-0"	
	M107a	WOMEN'S TOILET	CT	-	CT	-	(E)	-	(E)	(E)	-	-	(E)	-	-	(E)	-	-	(E)	-	-	(E)	-	-	9'-0"	

DOOR SCHEDULE

NOTE:
1. DOOR RATING IS IN MINUTES

	DOOR NO.	DOOR OPENING	DOOR TYPE	DOOR MATERIAL	DOOR/FRAME FINISH	COLOR	GLAZING	FIRE RATING MINUTES	FRAME TYPE	FRAME MATERIAL	HARDWARE	DETAILS HEAD	DETAILS JAMB STRIKE	DETAILS JAMB HINGE	DETAILS THRESHOLD	PANIC HARDWARE	SIGNAGE	REMARKS
BLD'G G	G4a	3'-0"x7'-0"	A	HM	MP	-	NA	NA	A	HM	3	E7/A9.7	E7/A9.7	E7/A9.7	A17/A9.7	(N)	A7/A9.3	
	G5a	3'-0"x7'-0"	A	HM	MP	-	NA	NA	A	HM	3	E7/A9.7	E7/A9.7	E7/A9.7	A17/A9.7	(N)	A7/A9.3	
BLD'G M	M106a	3'-0"x7'-0"	A	SC	P	-	NA	NA	A	HM	18X	E7/A9.7	E7/A9.7	E7/A9.7	A7/A9.7	NA	A7/A9.3	
	M107a	3'-0"x7'-0"	A	SC	P	-	NA	NA	A	HM	18X	E7/A9.7	E7/A9.7	E7/A9.7	A7/A9.7	NA	A7/A9.3	

MAX. EFFORT TO OPERATE DOORS SHALL NOT EXCEED THE FOLLOWING:
INTERIOR DOORS – 5 POUNDS
EXTERIOR DOORS – 5 POUNDS
FIRE DOORS – 15 POUNDS
PER TITLE 24, PART 2, SEC. 1133B.2.5

GENERAL NOTES:

1. ALL EXIT DOORS SHALL BE OPENABLE FROM THE INSIDE WITHOUT THE USE OF A KEY OR ANY SPECIAL KNOWLEDGE OR EFFORT.
2. POST SIGN ABOVE DOOR HEAD "THIS DOOR TO REMAIN UNLOCKED WHENEVER THE BUILDING IS OCCUPIED"
3. FIRE RATED DOORS SHALL BE PROTECTED BY A TIGHT FITTING SMOKE AND DRAFT CONTROL ASSEMBLY HAVING A FIRE PROTECTION RATING AS INDICATED ON THE DOOR SCHEDULE PER UBC STANDARD 43-2. THE DOOR AND FRAME SHALL BEAR AN APPROVED LABEL INCLUDING THE NAME OF THE MANUFACTURER, INSPECTION SERVICE, MATERIALS AND WORKMANSHIP. DOORS SHALL BE SELF CLOSING OR ACTIVATED BY ACTIVATION OF SMOKE DETECTOR PER UBC 4306
4. BRAILLE SIGNAGE CONTRACTED GRADE 2 BRAILLE DOTS SHALL BE 1/10" O.C. IN EACH CELL WITH 2/10" SPACE BETWEEN CELLS. DOTS SHALL BE RAISED A MINIMUM OF 1/40" ABOVE THE BACKGROUND.
5. REFER TO MECHANICAL DRAWINGS FOR UNDER-CUTTING OF DOORS.
6. FIELD VERIFY ALL EXISTING OPENINGS.
7. ALL FINISHES SHALL COMPLY W/ CBC, CFC AND TITLE 19CCR
8. MOUNTING HEIGHT OF LATCHING HARDWARE SHALL BE 30" TO 44" ABOVE FINISH FLOOR PER C.C.R. T-24, SECT. 1133B.2.5.1
9. ALL HARDWARE SHALL MEET THE REQUIREMENTS OF C.C.R., T-24 SECTIONS 1133B.2.1, 1133B.2.5.1 & 1003.3.1.8
10. THRESHOLDS SHALL COMPLY WITH C.C.R.T-24 SECT. 1133B.2.4.1
11. FLOOR STOPS SHALL NOT BE LOCATED IN THE PATH OF TRAVEL & 4" MAX. FROM WALLS (PER DSA POLICY # 99-08)
12. PANIC HARDWARE SHALL BE MOUNTED BETWEEN 30" & 44" A.F.F.
13. THE UNLATCHING FORCE FOR PANIC HARDWARE SHALL NOT EXCEED 15 POUNDS APPLIED IN THE DIRECTION OF TRAVEL

ABBREVIATIONS

ACT	ACOUSTICAL TILE
AL	ALUMINUM
CP	CARPET
CT	CERAMIC TILE
(E)	EXISTING
FRP	FIBERGLASS REINF. PANEL
GB	GYPSUM BOARD
GUT	GLUE-UP TILE
HM	HOLLOW METAL
MP	METAL PAINTED
(N)	NEW
NA	NOT APPLICABLE
P	PAINT
PH	PANIC HARDWARE
SC	SOLID CORE
TB	TOP SET BASE
VAR	VARIES
VCT	VINYL COMPOSITE TILE
WP	WOOD PAINTED

REMARKS NOTES

1. (E) ALARMED DOOR
2. (E) DOOR IN MOVABLE PARTITION
3. (E) PARTIAL SIDE LITE ON STRIKE SIDE: 44" A.F.F TO TOP OF DOOR
4. (E) AUTOMATIC DOOR OPENER AND CLOSER

FRAME TYPES

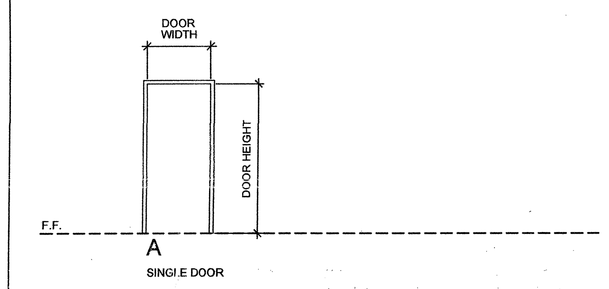

DOOR TYPES

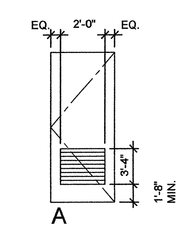

GATE SCHEDULE

	GATE NO.	OPENING WIDTH (V.I.F.)	HARDWARE	DETAIL	REMARKS
SITE	S1	8'-0"	20	E11/A9.4	
	S2	4'-0"	20A	N17/A9.1	
	S3	8'-0"	20	E7/A9.1	
	S4	4'-0"	20A	N17/A9.1	

HMC ARCHITECTS
3546 CONCOURS STREET
ONTARIO, CALIFORNIA 91764
Telephone: 909 . 989 . 9979
Fax: 909 . 483 . 1400
www. hmcarchitects .com
Architecture Interiors Planning

KEY PLAN

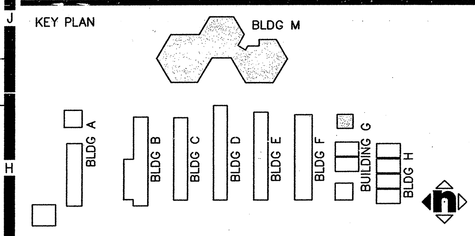

AGENCY APPROVAL

FILE NO. 36-55
IDENTIFICATION STAMP
DIV. OF THE STATE ARCHITECT
OFFICE OF REGULATION SERVICES
APPL. 04-107962
AC.____ FLS ____ SS ____
DATE ____

CONSTRUCTION DOCUMENTS

SAN BERNARDINO CITY UNIFIED SCHOOL DISTRICT
SAN BERNARDINO CITY
UNIFIED SCHOOL DISTRICT
777 NORTH F STREET
SAN BERNARDINO,CA. 92410

© HMC GROUP 2000

No	Revisions/Submissions	Date
1	DSA ADDENDUM NO. 1	08/18/08
3	ADD. NO. 3	2/23/10

Consultant Seal

Consultant

Project Title
BRADLEY ELEMENTARY SCHOOL
MODERNIZATION
SAN BERNARDINO, CA

Drawing Title
BUILDING SCHEDULES

Architect Seal
LICENSED ARCHITECT
CHRISTOPHER K. HAGEL
C-18759
REN. 02-24-08
STATE OF CALIFORNIA

Designed — —	Project No 3137106
Drawn DL/LJ/EC	Scale AS NOTED
Checked AC	Drawing No A8.1
Reviewed JK	
Date 10-27-06	of

C:\Documents and Settings\ltapia\Local Settings\Temp\AcPublish_3828\A-8.1.dwg

PLEASE RECYCLE

Aug 12, 2008 - 11:30am

" BID ISSUANCE SET"