HMC ARCHITECTS
Architecture Interiors Planning
3546 CONCOURS STREET
ONTARIO, CALIFORNIA 91764
Telephone: 909 . 989 . 9979
Fax: 909 . 483 . 1400
www. hmcarchitects .com

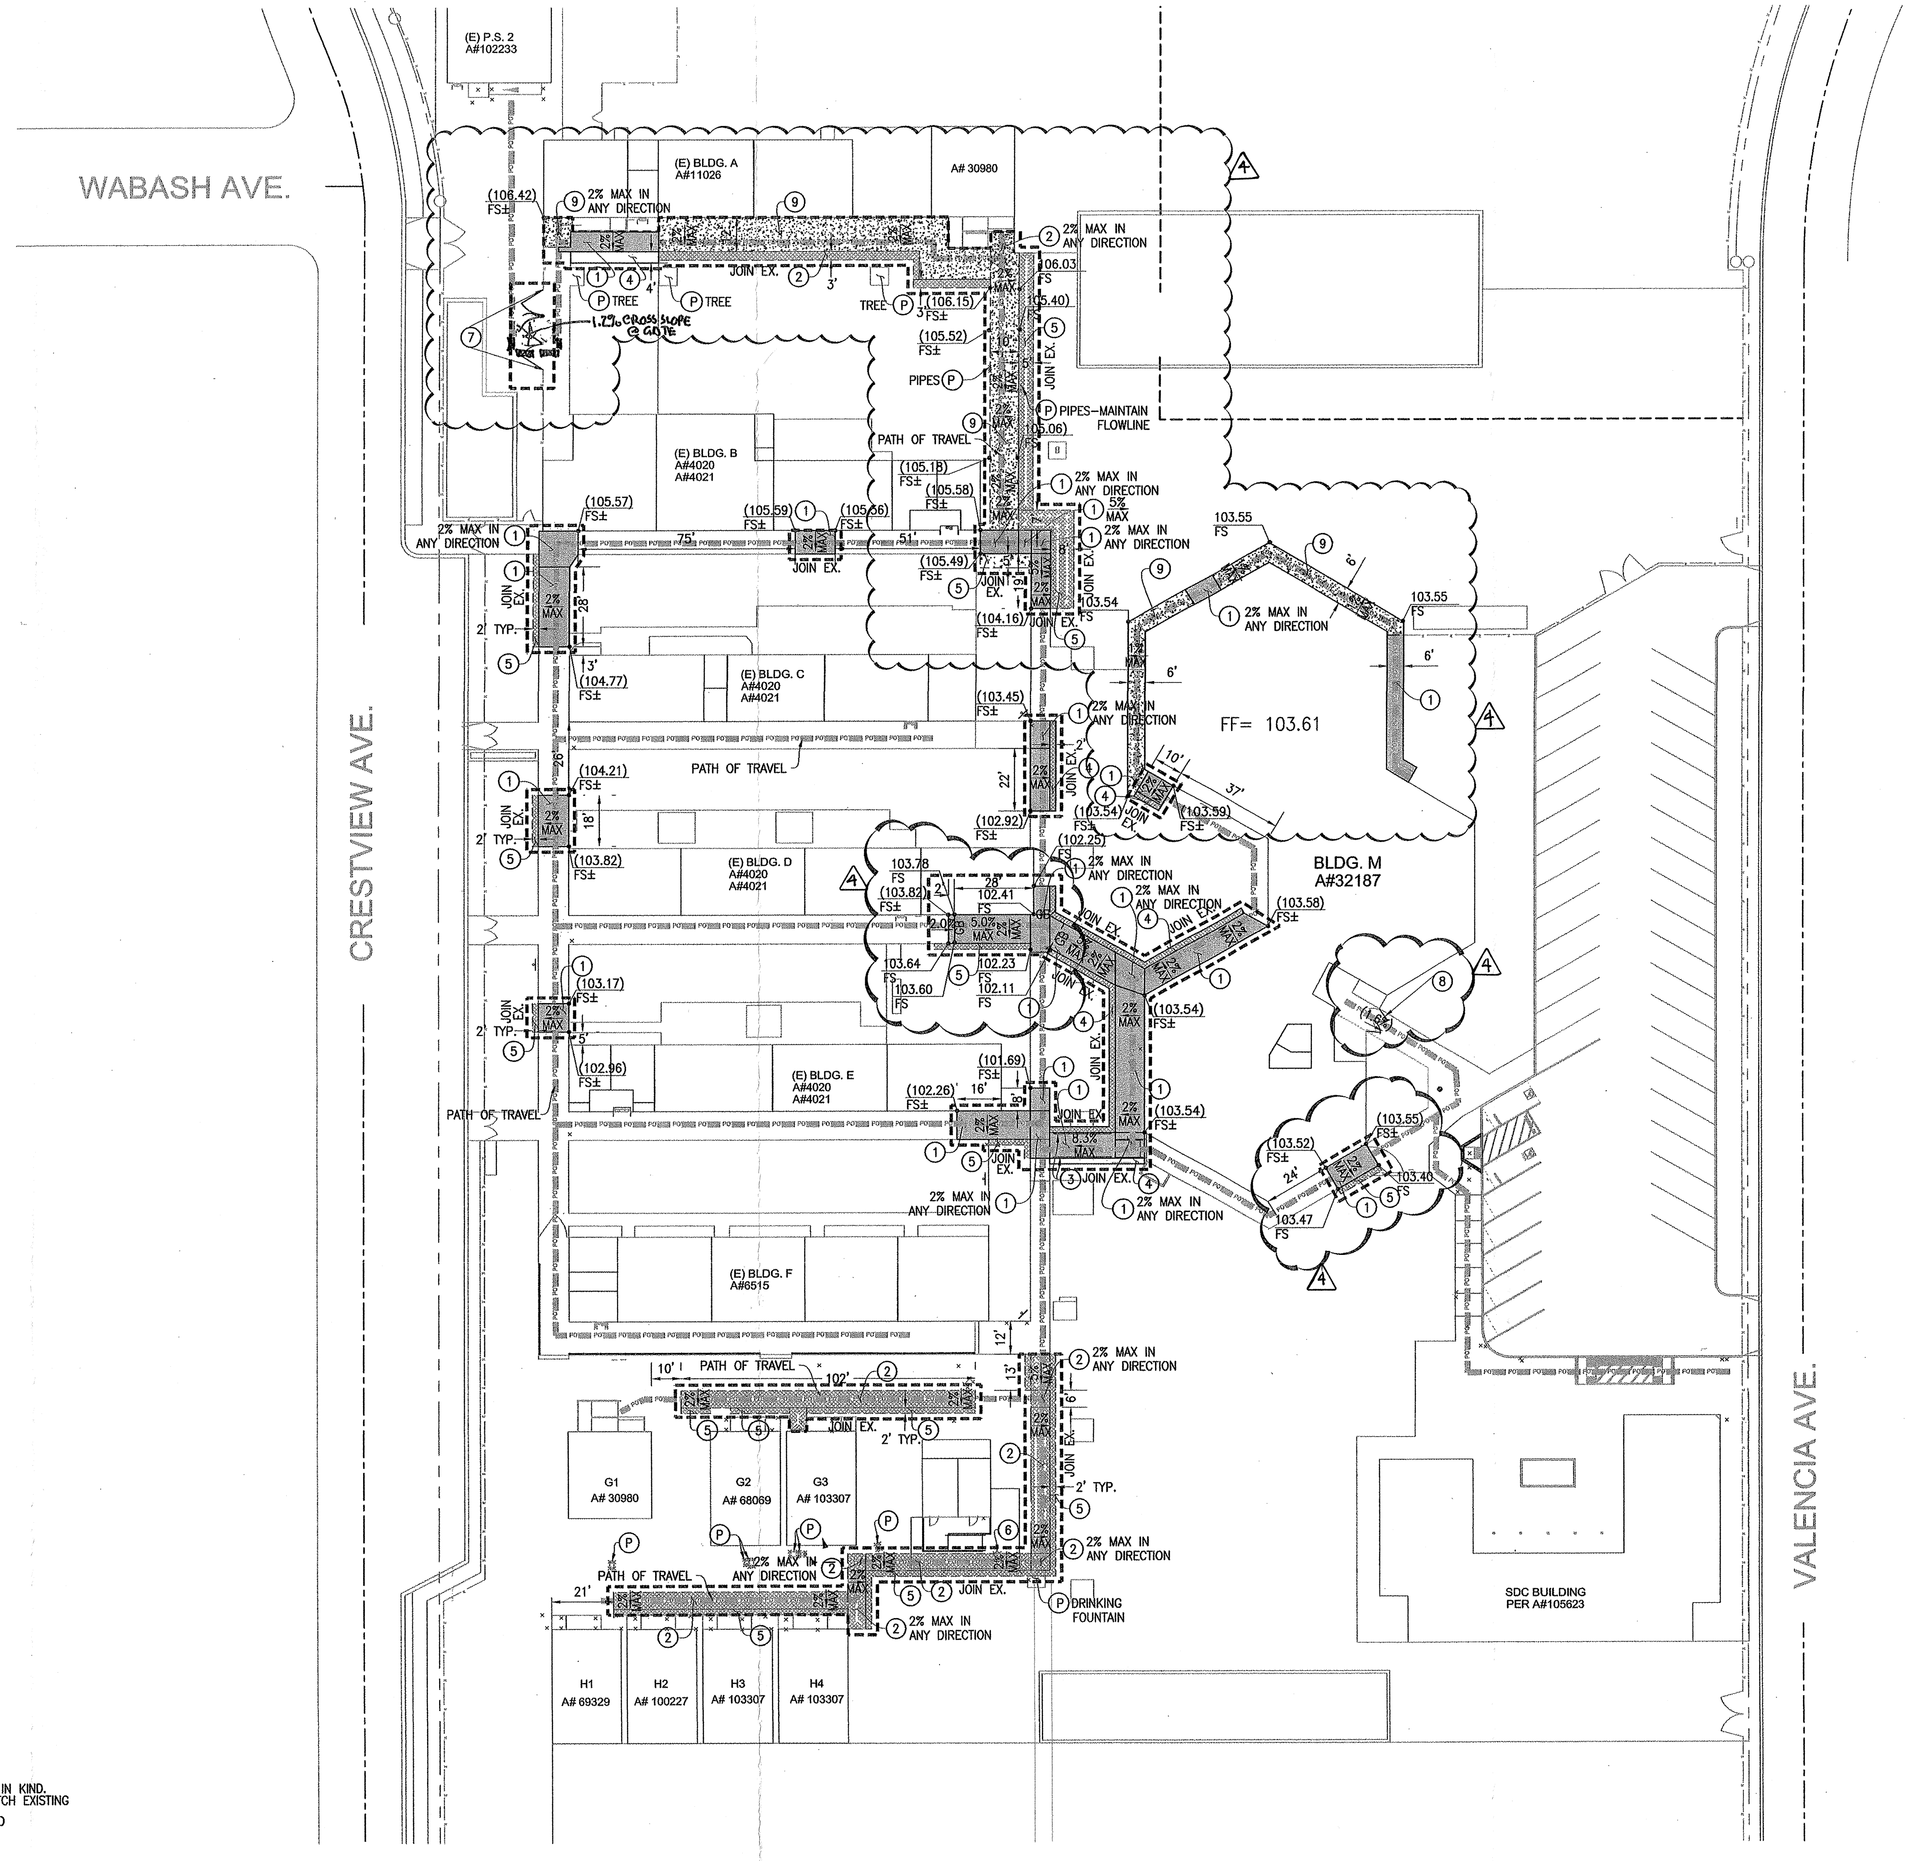

NOTES

- *ASPHALT PAVEMENT NOT TO EXCEED 5%. CONTRACTOR TO ESTABLISH AND VERIFY SAWCUT LINE/LIMIT OF AC REMOVAL DURING CONSTRUCTION.
- GRADING PLAN ELEVATIONS ARE BASED ON TOPOGRAPHIC SURVEY FOR "ACCESSIBLE PATH OF TRAVEL" FROM CALVADA ENVIRONMENTAL SERVICES, RECEIVED JUNE 12, 2008.
- SURVEY PROVIDED IS DEFICIENT WITHIN AREA OF WORK FOR DESIGN PURPOSES. CONTRACTOR TO VERIFY ELEVATIONS PRIOR TO CONSTRUCTION.
- PROVIDE 1/4" MAX. CLEARANCE FOR THRESHOLDS AT ALL DOOR LOCATIONS WITHIN AREAS OF WALKWAY CONSTRUCTION.

LEGEND

AB	AGGREGATE BASE
AC	ASPHALT CONCRETE
BS	BOTTOM OF STAIR
EC	EDGE OF CONCRETE
FS	FINISH SURFACE
FP	FINISH PAVEMENT
GB	GRADE BREAK
TC	TOP OF CURB
TW	TOP OF WALL
TF	TOP OF FOOTING

CONSTRUCTION NOTES

1 – SAWCUT, REMOVE AND RECONSTRUCT CONCRETE SIDEWALK IN KIND. 2% MAX. CROSS SLOPE, PANEL SIZE & DIMENSION TO MATCH EXISTING

2 – SAWCUT, REMOVE AND RECONSTRUCT AC PAVEMENT IN KIND 2% MAX. CROSS SLOPE, MINIMUM WIDTH = 6'

3 – INSTALL HANDRAILS PER ARCHITECT'S PLAN

4 – SAWCUT, REMOVE AND RECONSTRUCT PCC PAVEMENT IN KIND. SLOPE TO MATCH EXISTING

5 – SAWCUT, REMOVE AND RECONSTRUCT AC PAVEMENT IN KIND. SLOPE TO MATCH EXISTING

6 – ADJUST TO GRADE

7 – CHAIN LINK GATE PER ARCHITECT'S PLAN

8 – ORNAMENTAL GATE PER ARCHITECT'S PLAN

9 – SAWCUT AND REMOVE EXIST. AC PAVEMENT IF ANY. REPLACE WITH 4" THICK CONCRETE SIDEWALK WITH #10 W.W.M. 2% MAX. CROSS SLOPE. PANEL SIZE, WIDTH & DIMENSION PER ARCHITECTS PLAN

P – PROTECT IN PLACE

GRAPHIC SCALE

30 0 15 30 60 120

(IN FEET)
1 inch = 30 ft.

KEY PLAN

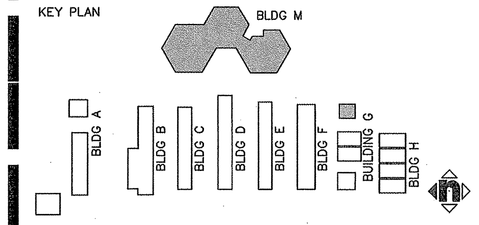

AGENCY APPROVAL

FILE NO. 36-55
IDENTIFICATION STAMP
DIV. OF THE STATE ARCHITECT
OFFICE OF REGULATION SERVICES
APPL. 04-107962
AC SD FLS RR SS CN
DATE MAR 09 2010

CONSTRUCTION DOCUMENTS

SAN BERNARDINO CITY UNIFIED SCHOOL DISTRICT
777 NORTH F STREET
SAN BERNARDINO, CA. 92410

© HMC GROUP 2000

No	Revisions/Submissions	Date
1	DSA ADDENDUM NO. 1	07/31/08
4	ADDENDUM NO. 4	3/11/10

Consultant Seal

REGISTERED PROFESSIONAL ENGINEER JOHNNY S.M. OUG RCE C51083 EXP. 06/30/11 CIVIL STATE OF CALIFORNIA 3/4/10

Consultant
PENCO ENGINEERING INC.
1 TECHNOLOGY, BLDG J725
IRVINE, CA 92618

Project Title
BRADLEY ELEMENTARY SCHOOL
MODERNIZATION
SAN BERNARDINO, CA

Drawing Title
ADA PATH OF TRAVEL GRADING PLAN

Architect Seal

LICENSED ARCHITECT CHRISTOPHER RICHARD JAY NO. C-19759 REN. 02-24-11 STATE OF CALIFORNIA

Designed FM	Project No 02310
Drawn FM	Scale AS NOTED
Checked JO/CN	Drawing No
Reviewed JO	C100
Date 07-17-08	of

PLEASE RECYCLE

Mar 04, 2010 - 4:03pm

" BID ISSUANCE SET"

F:\JOB\2008\02310\Grading\ADA POT\SHT 1.0 ADA POT.dwg

File Name: F:\JOB\2008\02310\Grading\ADA POT\SHT 1.0 ADA POT.dwg Mar 04,2010-4:03pm