PLUMBING FIXTURE SCHEDULE								
FIXTURE	SPEC. NO.	DRAIN SIZE	TRAP	VENT	CW SIZE	HW SIZE	REMARKS	MTG. HEIGHT
SINK	S-1	2"	1-1/2"	1-1/2"	1/2"	-	ELKAY PSDKAD 2517 SELF-RIMMING S.S. SINK SIZE 17"x25"x6½" DEEP. SINK COMPLETE WITH CHICAGO #350 GOOSENECK FAUCET, HAWS 5017LF PUSH BUTTON DRINKING FAUCET & ELKAY LK-35 GRID STRAINER. PROVIDE 1½"x1½" 17 GA. CAST BRASS "P" TRAP, SUPPLY, STOP AND WALL FLANGE	*

(N) NON-RATED 2X WOOD STUD WALL (A4/A9.2) (2/S1.3)

(E) NON-RATED 2X WOOD STUD WALL

(E) DEMOUNTABLE PARTION TO BE REMOVED AND SLAVAGED. FURNISH TO DISTRICT IN GOOD CONDITION.

(E) 9" EXTERIOR MASONRY WALL

NOT ALL WALL TYPES APPLY. SEE FLOOR PLAN FOR APPLICABLE WALL TYPES.

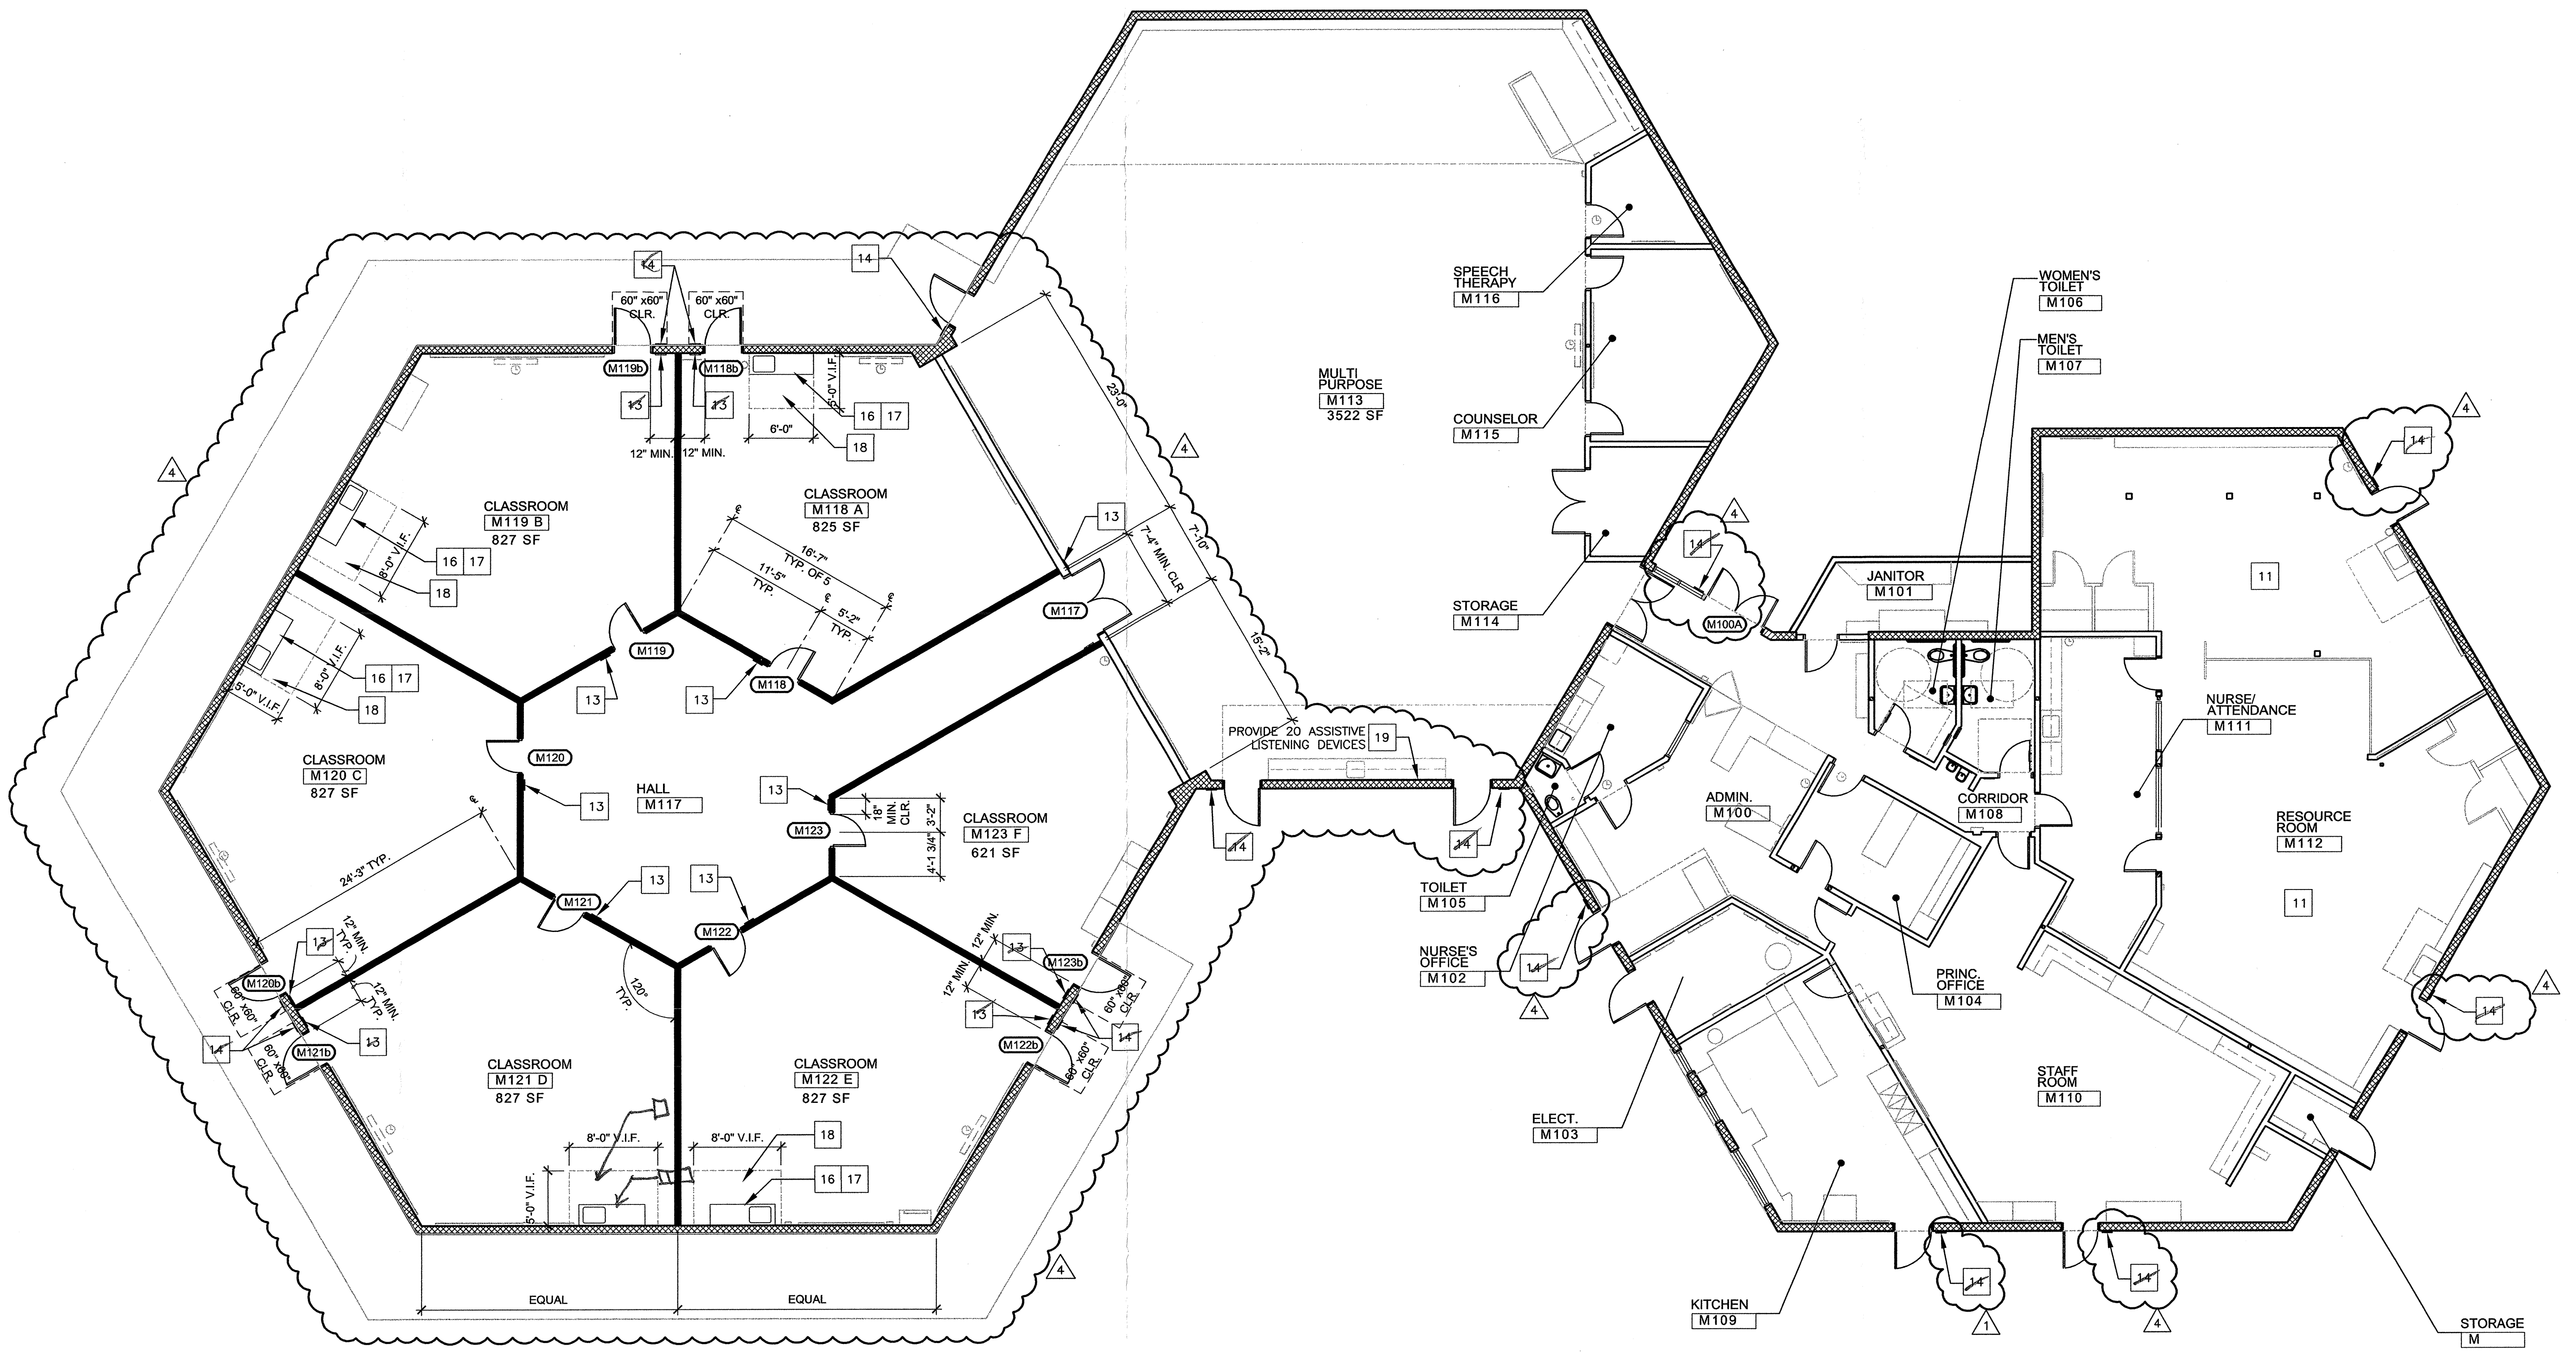

HMC ARCHITECTS
Architecture Interiors Planning
3546 CONCOURS STREET
ONTARIO, CALIFORNIA 91764
Telephone: 909 . 989 . 9979
Fax: 909 . 483 . 1400
www. hmcarchitects .com

11. REMODEL KEYNOTES

NOTE: NOT ALL KEYNOTES LISTED APPLY TO THIS SHEET

11. NEW CARBET AND BASE, SEE FINISH SCHEDULE
12. PATCH, REPAIR, AND PAINT (E) WALL, MATCH ADJACENT FINISHES
13. ROOM IDENTIFICATION SIGN, SEE DTL E14/A9.2
14. PROVIDE TACTILE "EXIT" SIGN PER DTL A11/A9.2
15. PROVIDE TACTILE "EXIT ROUTE" SIGN PER DTL A11/A9.2
16. FURNISH AND INSTALL NEW (S-1) SINK. CONNECT TO NEAREST WASTE, VENT, & C.W. VERIFY LOCATION IN THE FIELD.
17. (N) CASEWORK, SINK, AND ACCESSORIES, PER DTL N4/A9.2
18. (N) VCT FLOORING, VERIFY DIMENSIONS IN FIELD.
19. PROVIDE ASSISTIVE LISTENING SYSTEM SIGNAGE PER DTL J4/A9.2

GENERAL NOTES

1. FIELD VERIFY (E) ROOFING MATERIAL AND REFER TO SPECIFICATIONS FOR PATCH AND REPAIR WORK REQUIREMENTS.
2. PROTECT (E) CONDUITS ON ROOF AND REPAIR AS NEEDED IF DAMAGED BY NEW WORK.
3. DIMENSIONS ARE APPROXIMATE AND SHALL BE FIELD VERIFIED BY THE CONTRACTOR AND COORDINATED WITH MECHANICAL AND STRUCTURAL.
4. CONTRACTOR TO FIELD VERIFY LOCATION OF EXISTING ROOF JACKS TO BE REPLACED.
5. CONTRACTOR TO REFER TO LIMITED ASBESTOS & LEAD SURVEY REPORT DATED FEBRUARY 7, 2008 PRIOR TO REMOVAL OF ANY MATERIAL.
6. CONTRACTOR TO REFER TO BRADLEY ELEM. MODERNIZATION PLANS, D.S.A. #04-107962 FOR COMPLIMENTARY DEMOLITION AND REMODEL SCOPES OF WORK NOT SPECIFICALLY DEPICTIED IN THESE DRAWINGS BUT WHICH REQUIRE COORDINATION WITH WORK SHOWN HERE.

KEY PLAN

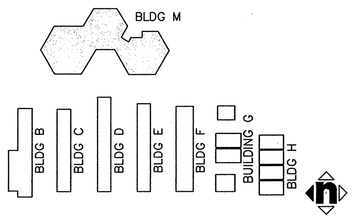

AGENCY APPROVAL

FILE NO. 36-55
IDENTIFICATION STAMP
DIV. OF THE STATE ARCHITECT
OFFICE OF REGULATION SERVICES
APPL. 04-110585
AC_____ FLS _____ SS _____
DATE _____

CONSTRUCTION DOCUMENTS

SAN BERNARDINO CITY UNIFIED SCHOOL DISTRICT

SAN BERNARDINO CITY
UNIFIED SCHOOL DISTRICT
956 WEST 9th STREET
SAN BERNADINO, CA 92411

© HMC GROUP 2000

No	Revisions/Submissions	Date
4	ADDENDUM NO. 4	

Consultant Seal

Consultant

Project Title
BRADLEY ELEMENTARY SCHOOL
DEFERRED MAINTENANCE
SAN BERNARDINO, CA

Drawing Title
BUILDING M
REMODEL PLAN

Architect Seal
LICENSED ARCHITECT CHRISTOPHER RICHARD TAYLOR NO. C-19759 REV. 02-26-11 STATE OF CALIFORNIA

Designed --	Project No 3137206
Drawn PL	Scale AS NOTED
Checked –	Drawing No A2.2M
Reviewed –	
Date 8-31-09	of

REMODEL FLOOR PLAN | A15
BUILDING M | 1/8"=1'-0"

N:\Projects\3137 San Bernardino City Unified\206\18-CAD\Sheets\A-2.2M.dwg

PLEASE RECYCLE

Mar 11, 2010 - 1:42am

" BID ISSUANCE SET"