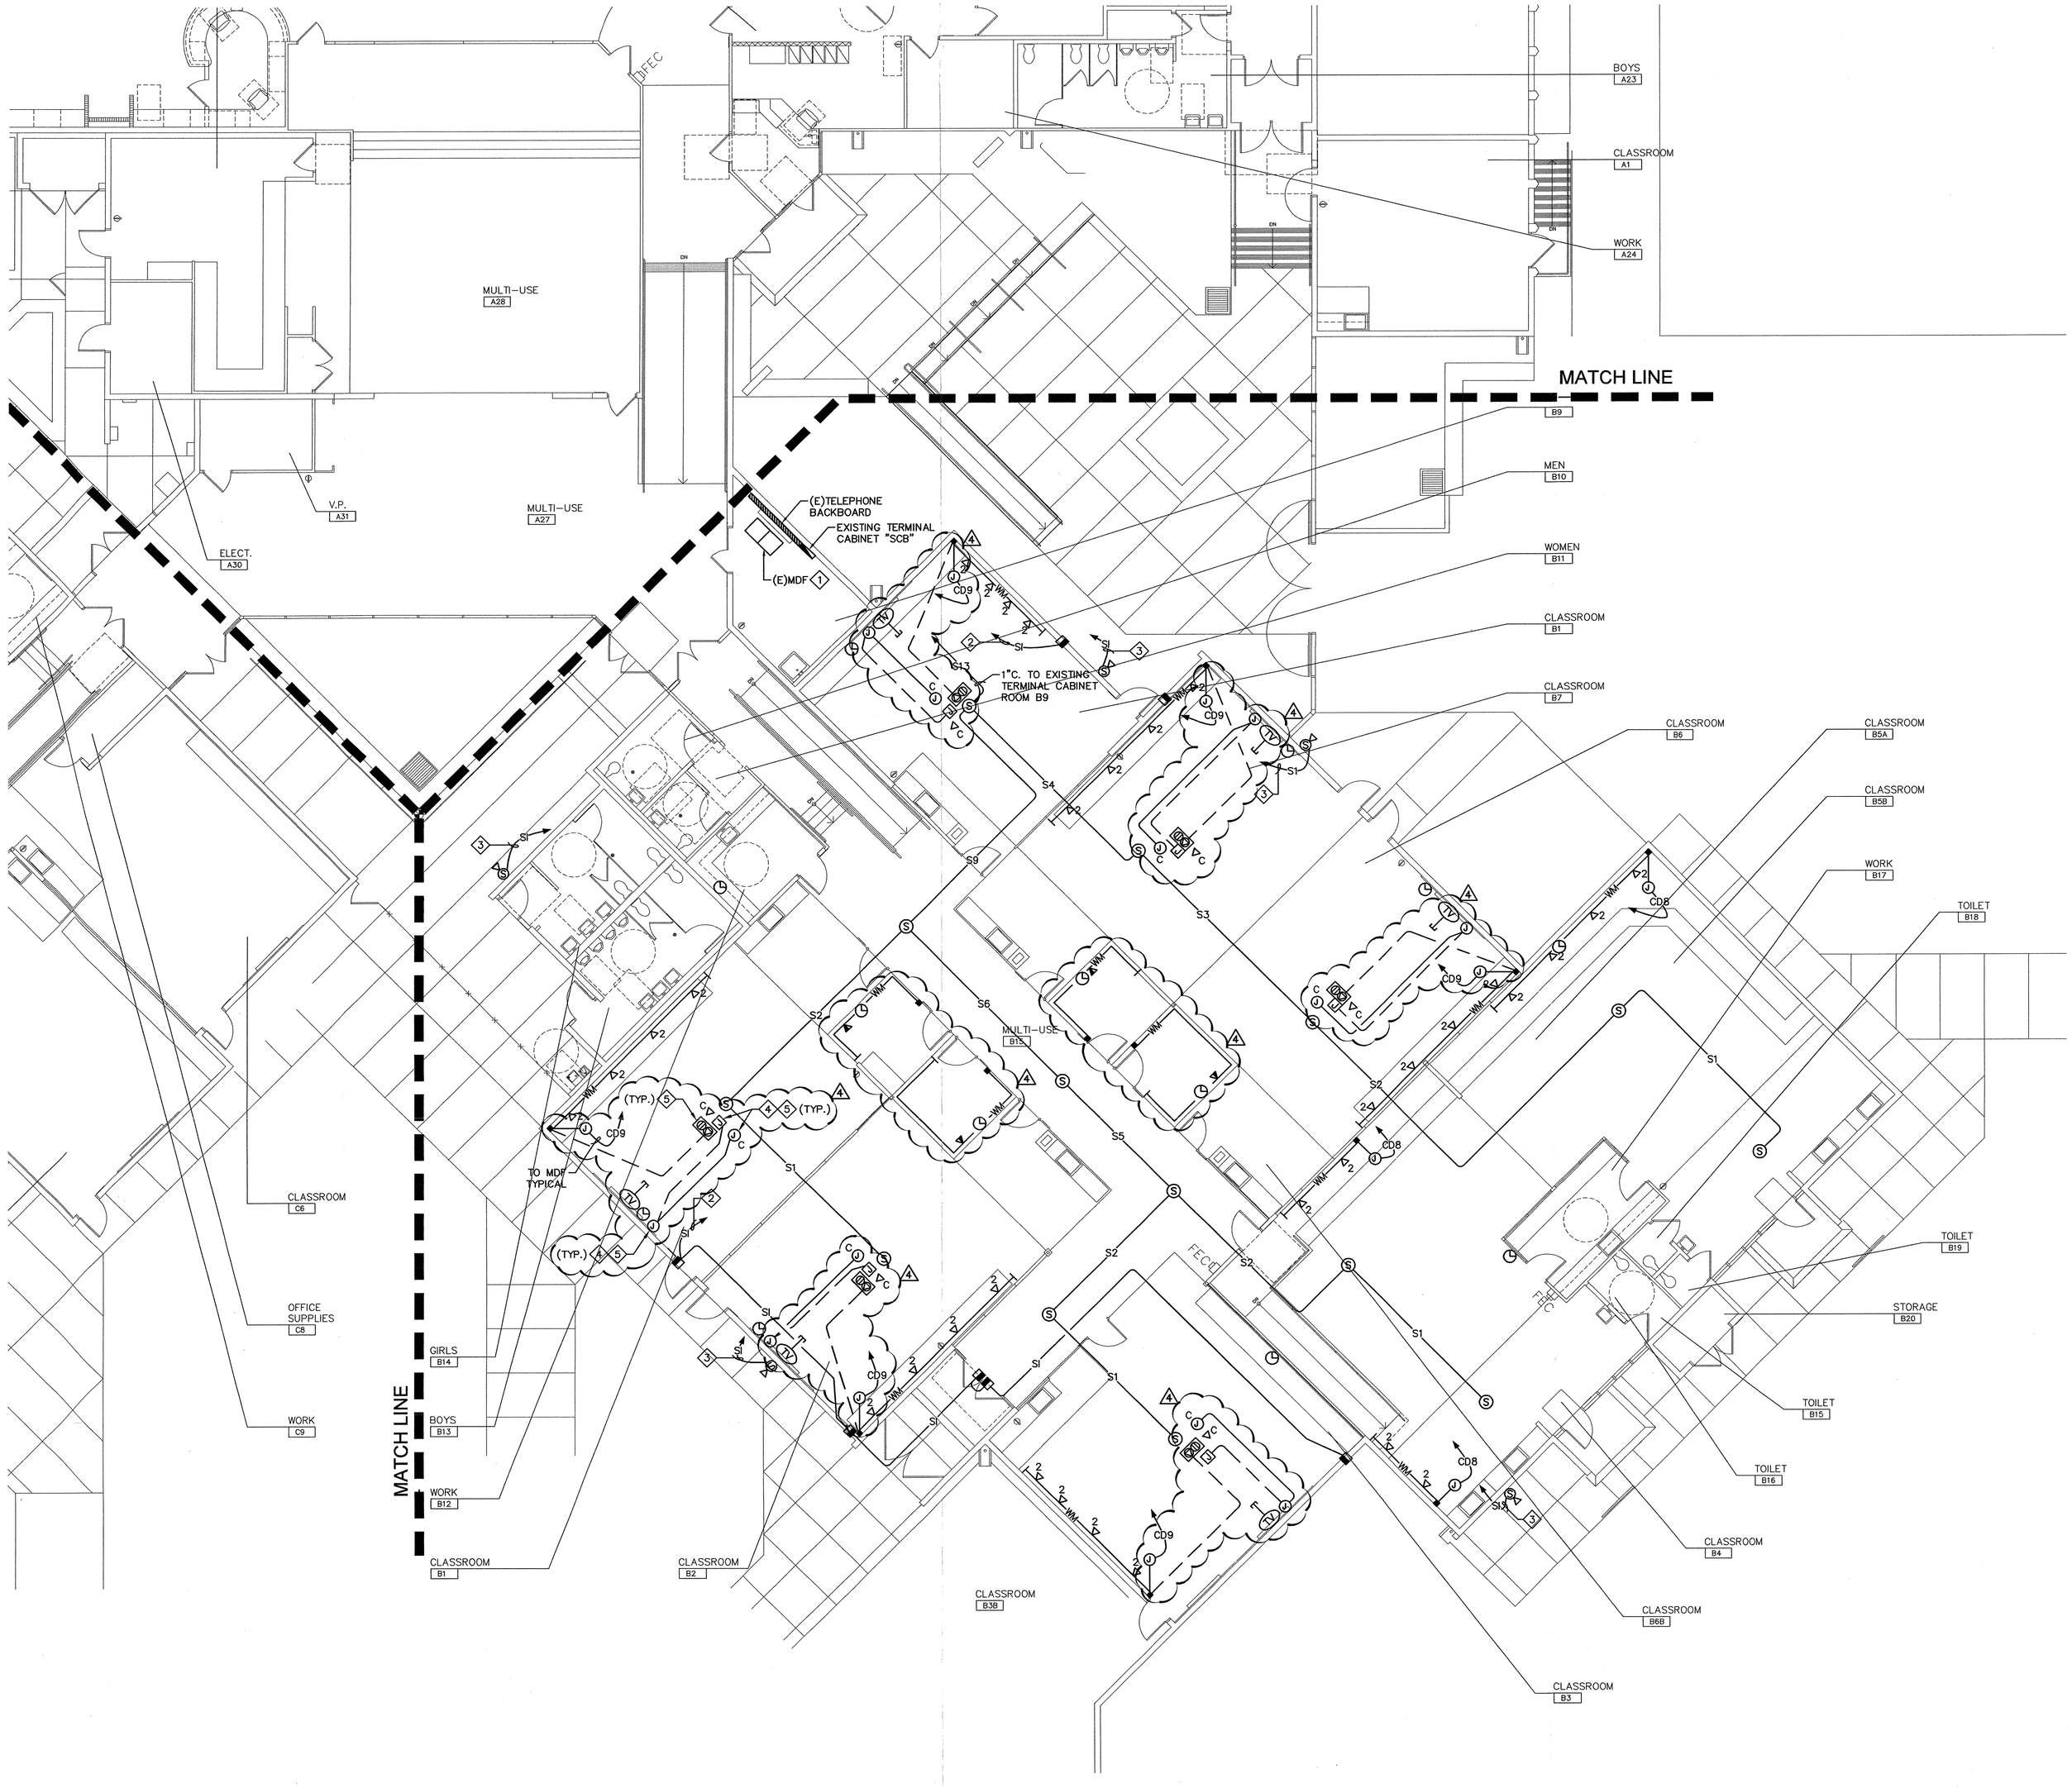

HMC ARCHITECTS
Architecture Interiors Planning
3546 CONCOURS STREET
ONTARIO, CALIFORNIA 91764
Telephone: 909 . 989 . 9979
Fax: 909 . 483 . 1400
www. hmcarchitects .com

SHEET NOTES

1. THE CONTRACTOR IS TO REWORK EXISTING MDF TO ACCOMMODATE ADDITIONAL CABLES BEING ADDED. PROVIDE ALL NECESSARY PATCH, PANELS, CABLES, ETC. FOR A COMPLETE INSTALLATION.
2. CONTRACTOR SHALL REINSTALL AND/OR INSTALL SECURITY DOOR SENSORS ON ALL EXTERIOR EXISTING RELOCATED & NEW DOORS. PROVIDE HOMERUNS (CONDUIT & WIRING) TO EXISTING SECURITY CONTROL PANEL. COORDINATE WITH BRIAN TAYLOR (SECURITY VENDOR) TO PROVIDE NECESSARY CARDS AND EXPANSION OF THE SILENT KNIGHT MODULE(S) TO ACCOMMODATE THE NEW DOOR SENSORS.
3. TO EXISTING TERMINAL CABINET, ROOM B9
4. REFER TO SHEET E-4.1 DETAIL #6 FOR TYPICAL CLASSROOM AUDIO/ VISUAL WIRING DIAGRAM DETAIL.
5. VERIFY EXACT LOCATION WITH ARCHITECTURAL DRAWINGS PRIOR TO ROUGH-IN.

CONSULTANT SEAL

REGISTERED PROFESSIONAL ENGINEER No. E 11796 Exp. 3-31-05 ELECTRICAL STATE OF CALIFORNIA

CONSULTANT

DCGA ENGINEERS
Consulting Mechanical and Electrical Engineers
4750 E. Ontario Mills Pkwy
Ontario, Ca. 91764
Ph.909.987.0017
Fax 909.980.7023

KEY PLAN

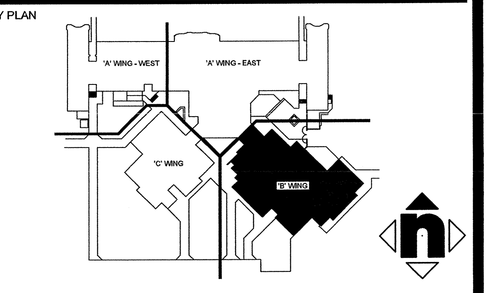

AGENCY APPROVAL

IDENTIFICATION STAMP
DIV. OF THE STATE ARCHITECT
04-106133
AC___ FLS___ SS___
DATE_____

PROJECT TITLE

SAN BERNARDINO CITY UNIFIED SCHOOL DISTRICT
777 NORTH "F" STREET
SAN BERNARDINO,CA. 92410

RAMONA-ALESSANDRO ELEMENTARY SCHOOL
MODERNIZATION
670 RAMONA AVENUE
SAN BERNARDINO, CA 92411

© HMC GROUP 2003

NO.	REVISIONS	DATE	NO.	REVISIONS	DATE
1	DSA ADDENDUM NO. 1	2/10/10			
2	ADDENDUM NO. 4	3/11/10			

DRAWING TITLE

BUILDING "B" COMMUNICATION PLAN

ARCHITECT SEAL

LICENSED ARCHITECT CHRISTOPHER RICHARD TAYLOR No. C-19759 REN. 02-24-11 STATE OF CALIFORNIA

DESIGNED BM	PROJECT NO. 3137117
DRAWN AD	SCALE 1/8" = 1'-0"
CHECKED JJR	DRAWING NO. EB-2.3
DATE 19 MAR 2004	

P:\SBCUSD-Mods\Ramona-Alessandro #20-03142\Dwgs\E\20-03142EB23.dwg 3-11-10-11:25 AM

DCGA #20-03142

" BID ISSUANCE SET"