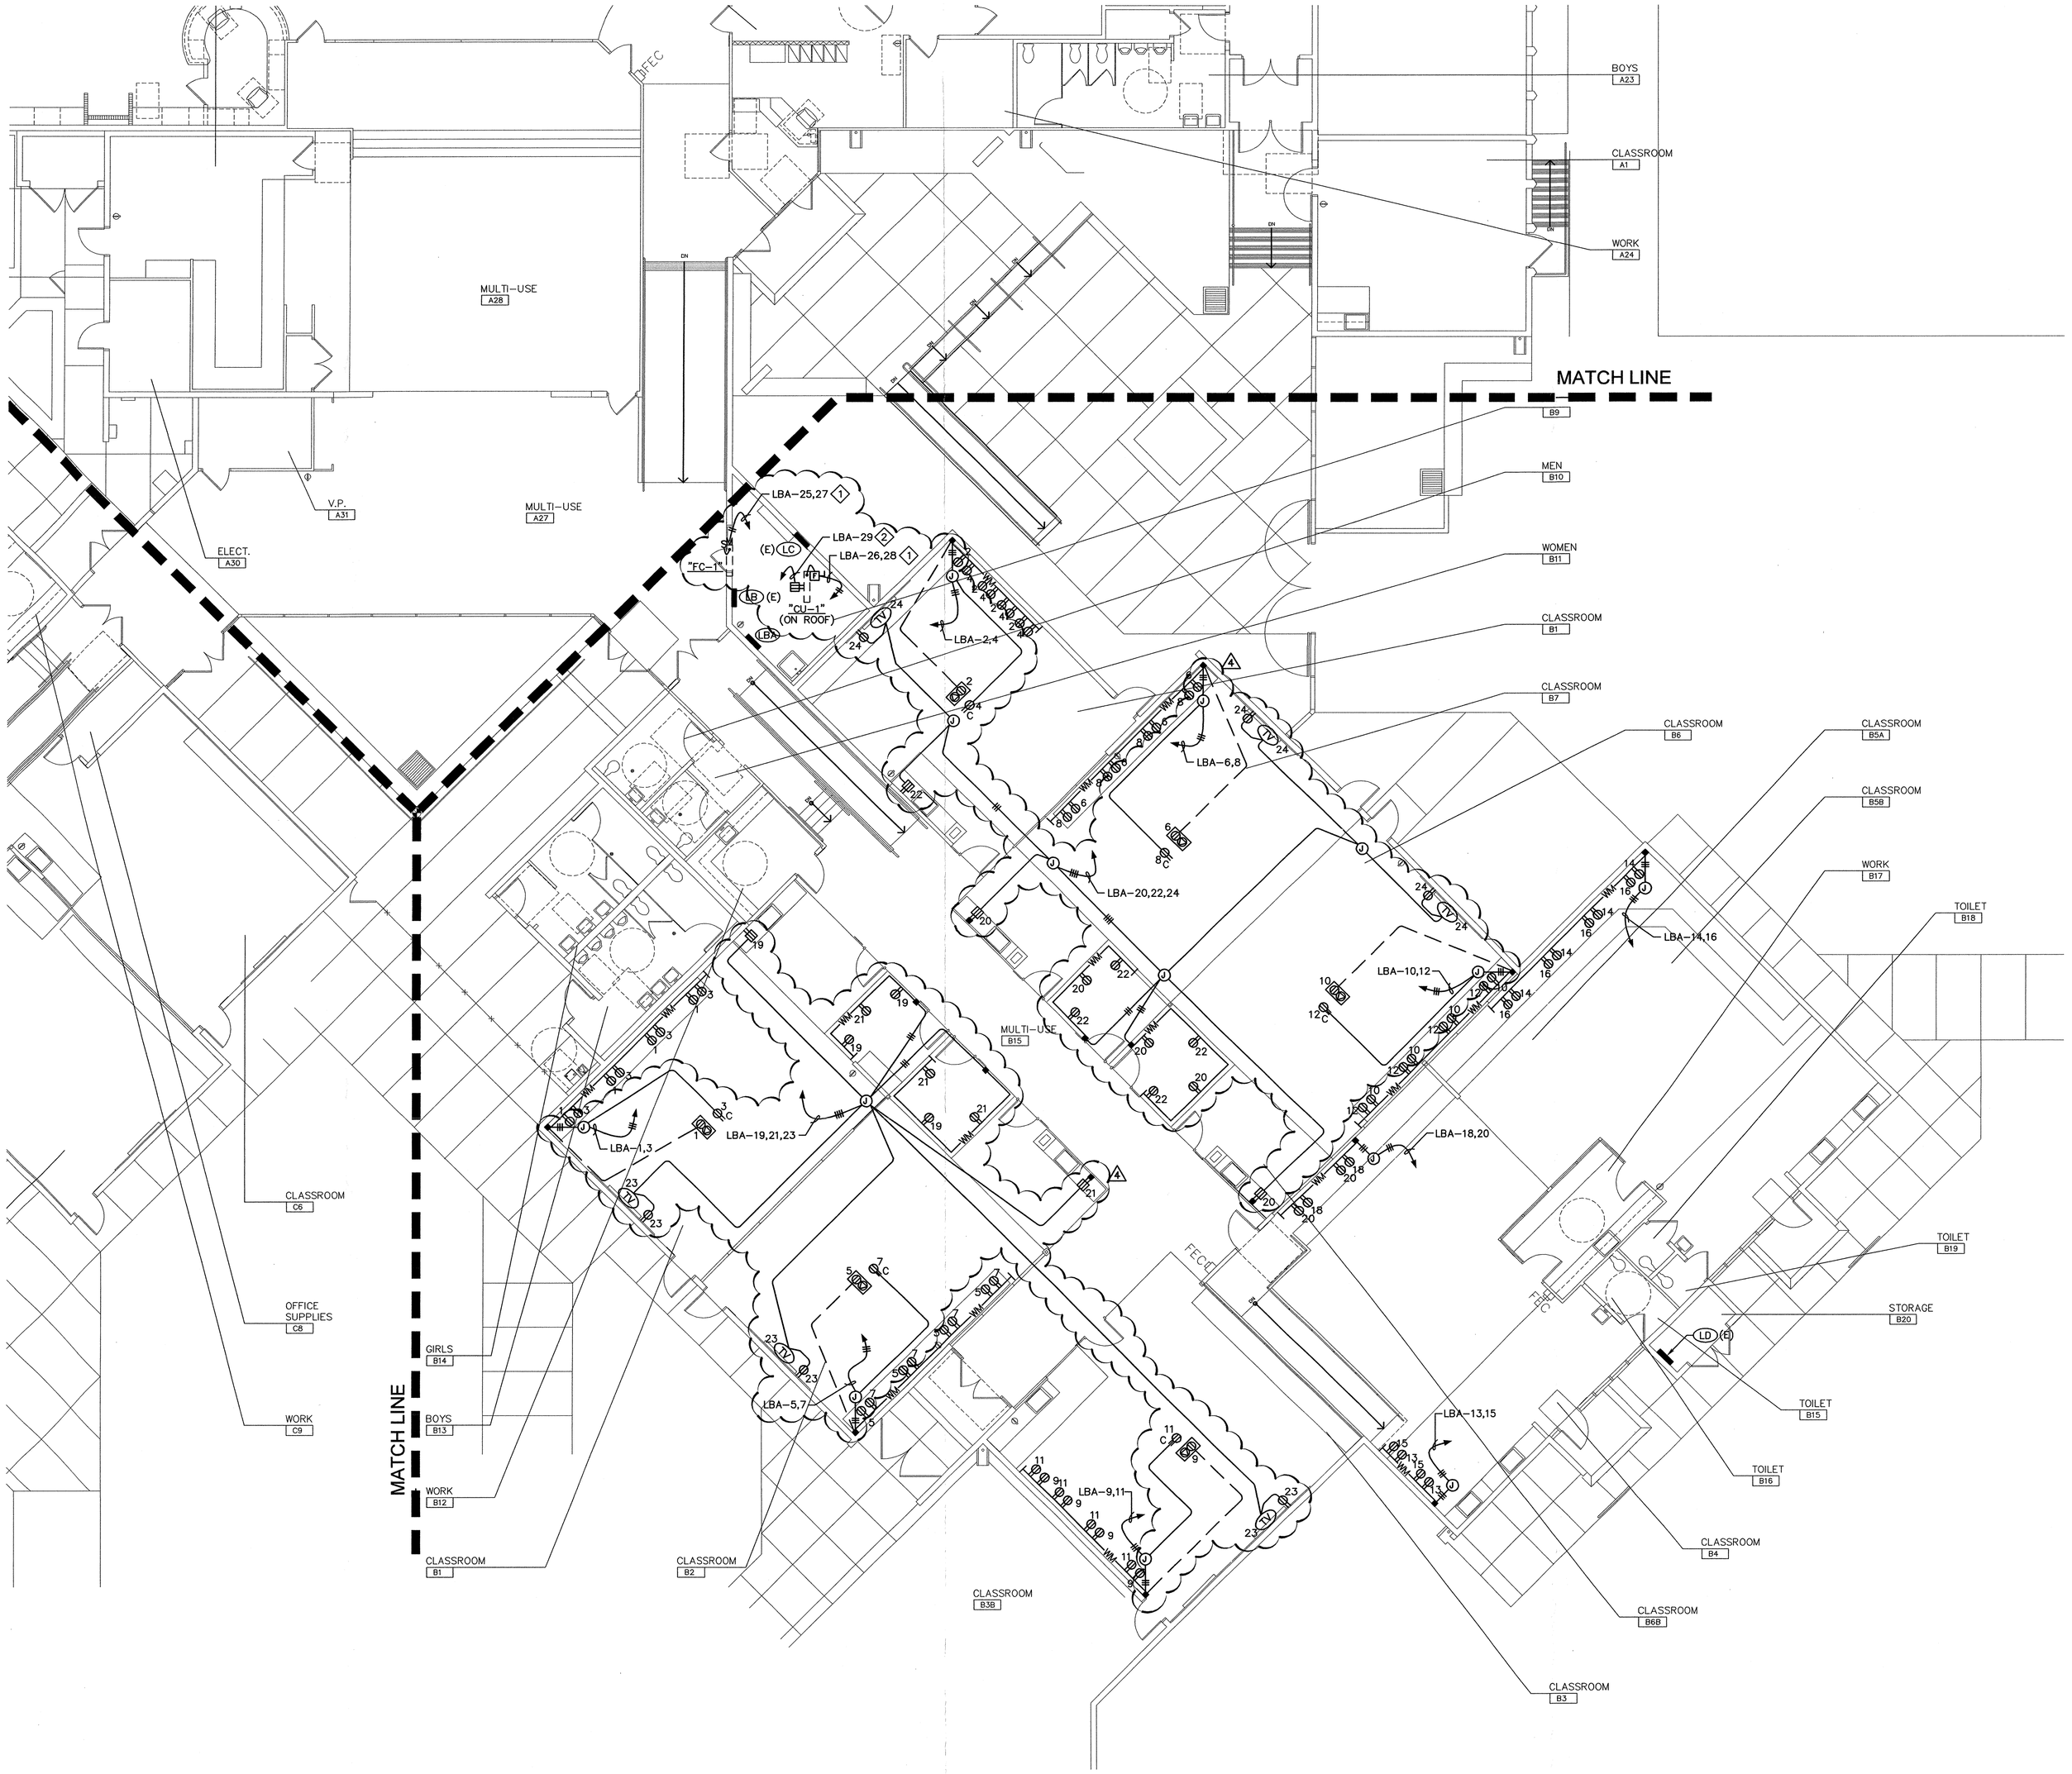

HMC ARCHITECTS

Architecture Interiors Planning

3546 CONCOURS STREET
ONTARIO, CALIFORNIA 91764
Telephone: 909 . 989 . 9979
Fax: 909 . 483 . 1400
www. hmcarchitects .com

SHEET NOTES

4

1. REFER TO MECHANICAL DRAWINGS FOR EXACT LOCATIONS OF PACKAGE UNIT.
2. MOUNT RECEPTACLE ON ROOF MOUNTED PACKAGE UNIT, VERIFY EXACT LOCATION WITH MECHANICAL DRAWINGS.

CONSULTANT SEAL

REGISTERED PROFESSIONAL ENGINEER
JOHN RICHARD ROCHEZ
No. E 11795
Exp. 9-30-10
ELECTRICAL
STATE OF CALIFORNIA

CONSULTANT

DCGA ENGINEERS
Consulting Mechanical and Electrical Engineers
4755 E. Ontario Mills Pkwy
Ontario, Ca. 91764
Ph.909.987.0927
Fax 909.986.7023

KEY PLAN

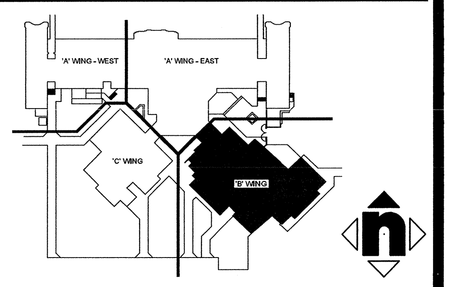

AGENCY APPROVAL

IDENTIFCATION STAMP
DIV. OF THE STATE ARCHITECT

04-106133

AC.___ FLS.___ SS.___
DATE_____

PROJECT TITLE

SAN BERNARDINO CITY UNIFIED SCHOOL DISTRICT
777 NORTH "F" STREET
SAN BERNARDINO,CA. 92410

RAMONA-ALESSANDRO ELEMENTARY SCHOOL MODERNIZATION
670 RAMONA AVENUE
SAN BERNARDINO, CA 92411

© HMC GROUP 2003

NO.	REVISIONS	DATE	NO.	REVISIONS	DATE
1	DSA ADDENDUM NO. 1	2/10/10			
2	ADDENDUM NO. 4	3/11/10			

DRAWING TITLE

BUILDING "B" POWER PLAN

ARCHITECT SEAL

LICENSED ARCHITECT
JOSEPHINE RICHARD TAYLOR
CA REG. NO. C-19759
REN. 02-24-11
STATE OF CALIFORNIA

DESIGNED BM	PROJECT NO. 3137117
DRAWN AD/RL	SCALE 1/8" = 1'-0"
CHECKED JJR	DRAWING NO. EB-2.2
DATE 19 MAR 2004	

P:\SBCUSD-Mods\Ramona-Alessandro #20-03142\Dwgs\E\20-03142EB22.dwg 3-11-10-11:24 AM

DCGA #20-03142

" BID ISSUANCE SET"