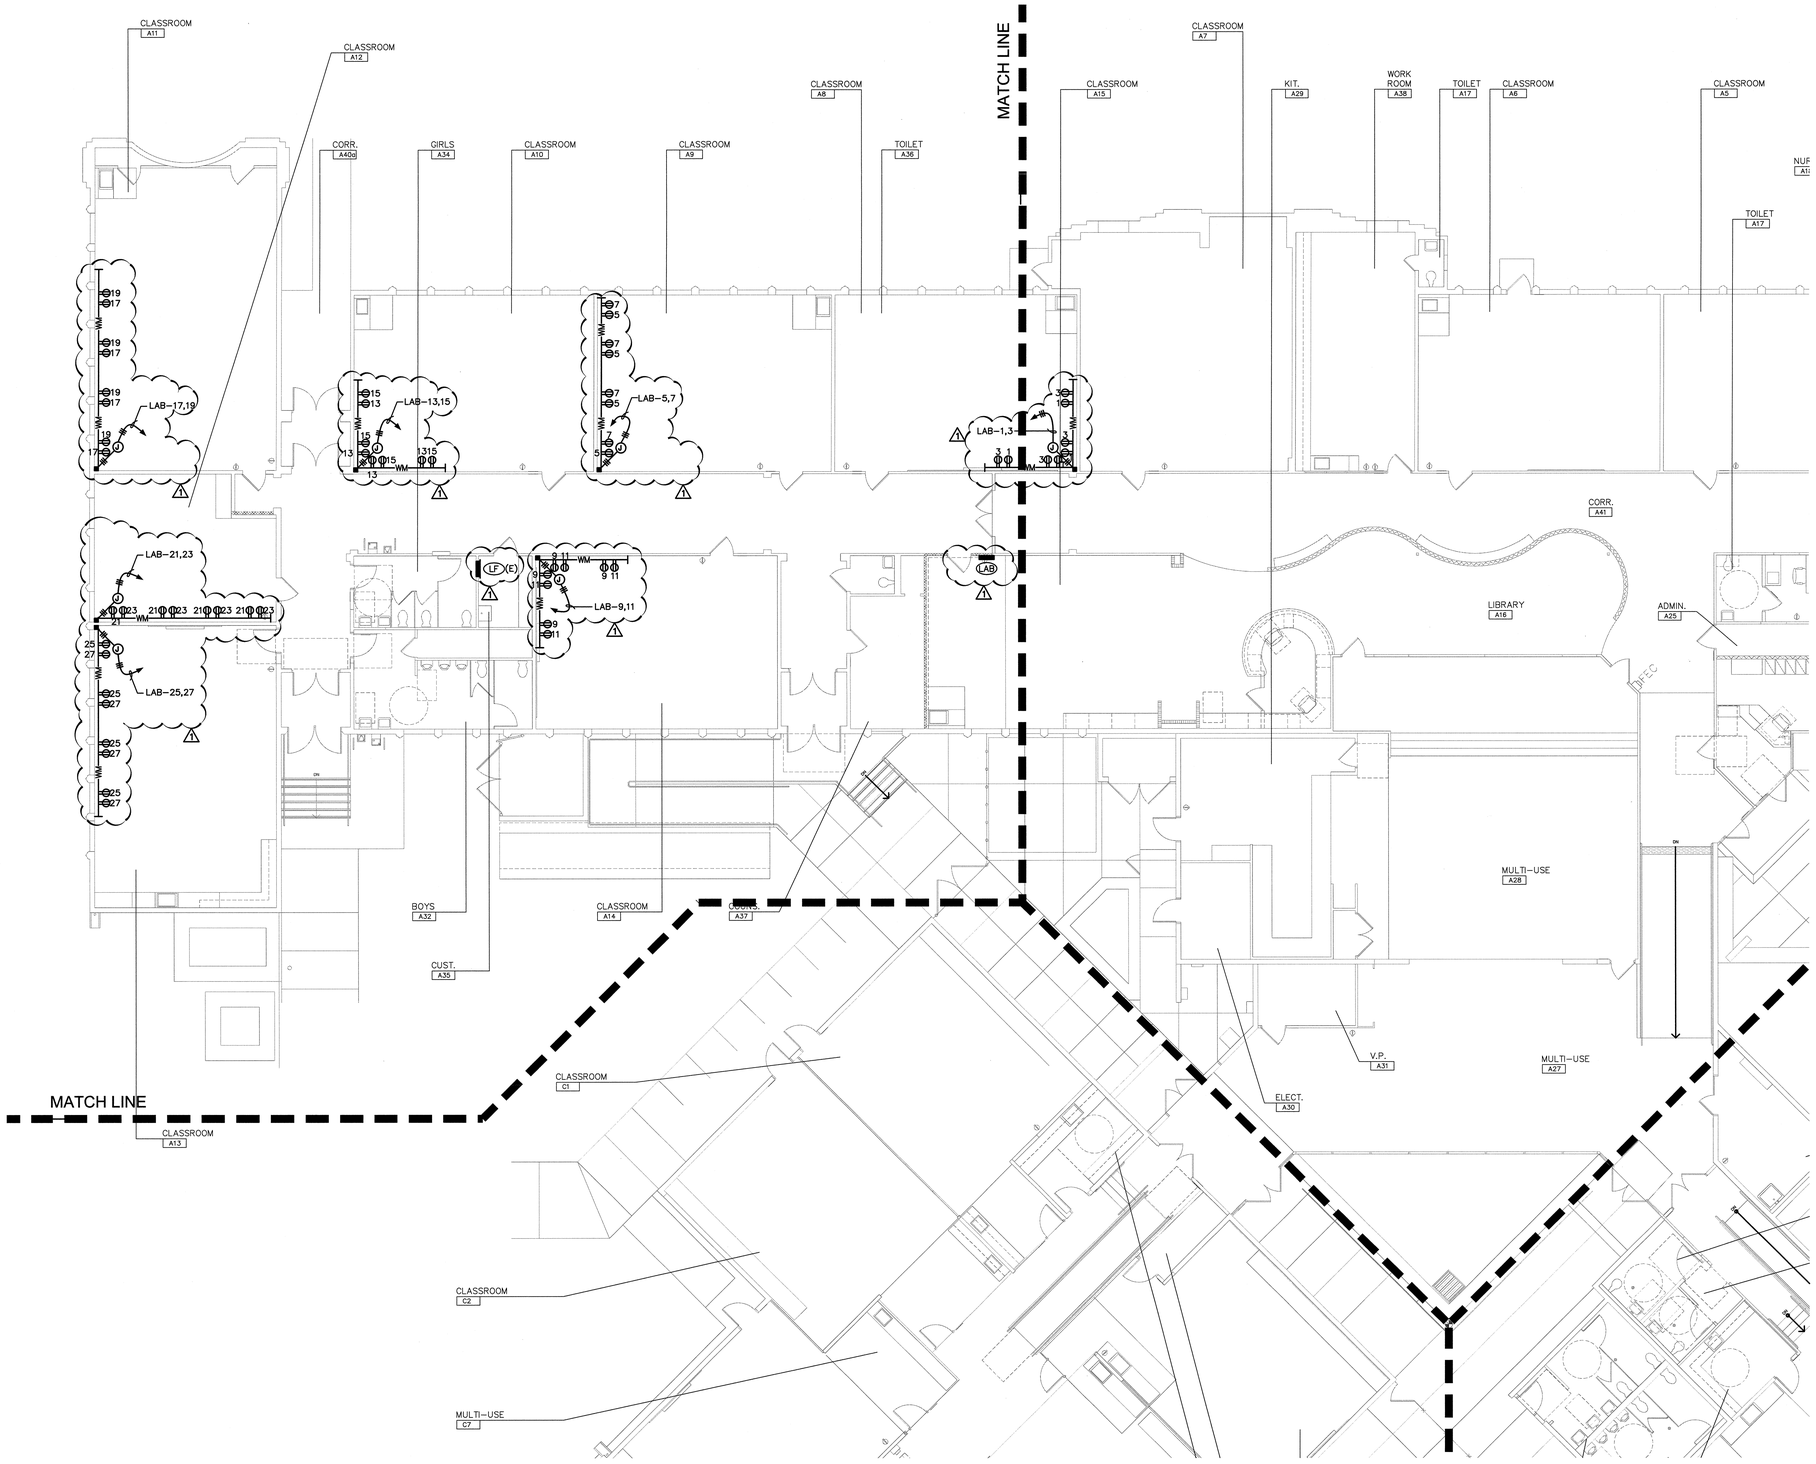

HMC ARCHITECTS
Architecture Interiors Planning
3546 CONCOURS STREET
ONTARIO, CALIFORNIA 91764
Telephone: 909 . 989 . 9979
Fax: 909 . 483 . 1400
www. hmcarchitects .com

SHEET NOTES

1 -

CONSULTANT SEAL

CONSULTANT

DCGA ENGINEERS
Consulting Mechanical and Electrical Engineers
4750 E. Ontario Mills Pkwy
Ontario, Ca. 91764
Ph.909.987.0057
Fax 909.980.7533

KEY PLAN

'A' WING - WEST
'A' WING - EAST
'C' WING
'B' WING

AGENCY APPROVAL

IDENTIFCATION STAMP
DIV. OF THE STATE ARCHITECT
04-106133
AC.___ FLS.___ SS.___
DATE_____

PROJECT TITLE

SAN BERNARDINO CITY UNIFIED SCHOOL DISTRICT
777 NORTH "F" STREET
SAN BERNARDINO,CA. 92410

RAMONA-ALESSANDRO ELEMENTARY SCHOOL
MODERNIZATION
670 RAMONA AVENUE
SAN BERNARDINO, CA 92411

© HMC GROUP 2003

NO.	REVISIONS	DATE	NO.	REVISIONS	DATE
1	DSA ADDENDUM NO. 1	2/10/10			

DRAWING TITLE

BUILDING "A"
POWER PLAN - WEST

ARCHITECT SEAL

DESIGNED MJ	PROJECT NO. 3137117
DRAWN RL/AD	SCALE 1/8" = 1'-0"
CHECKED JJR	DRAWING NO. EA-2.3
DATE 19 MAR 2004	

P:\SBCUSD-Mods\Ramona-Alessandro #20-03142\Dwgs\E\20-03142EA23.dwg 2-08-10-10:43 AM

DCGA #20-03142

" BID ISSUANCE SET"