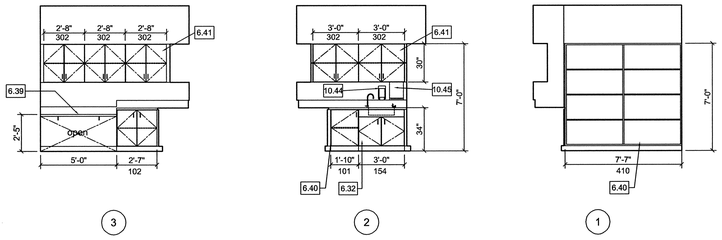

TEACHERS PREP. ROOM B12 — E3

1/4" = 1'-0"

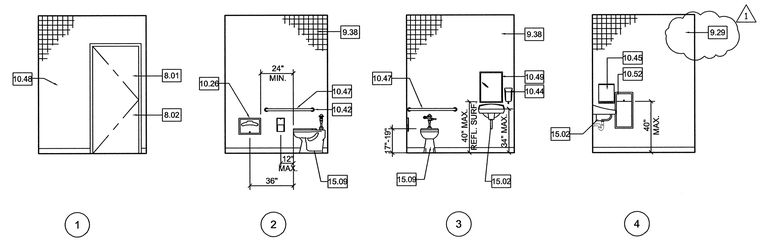

MEN'S TOILET ROOM B11 — E6

USE ADULT HEIGHTS, REFER TO DETAIL D2/A9.2 — 1/4" = 1'-0"

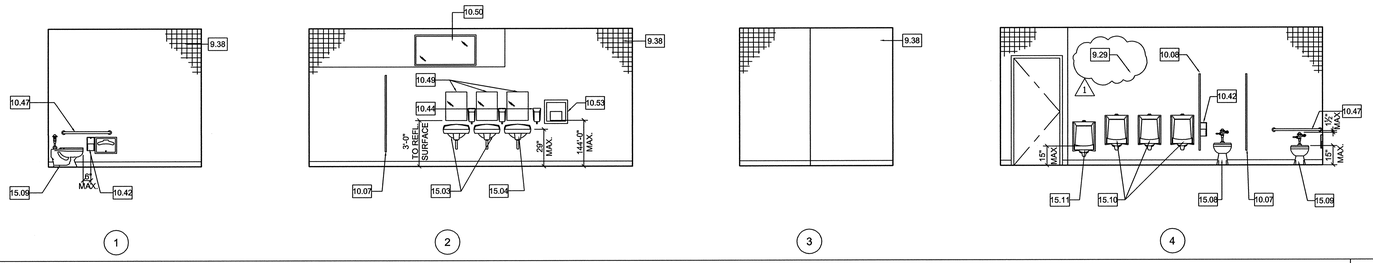

BOYS TOILET ROOM B13 — D6

USE ELEMENTARY HEIGHTS, REFER TO DETAIL D2/A9.2 — 1/4" = 1'-0"

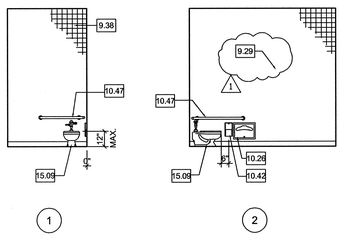

KINDERGARTEN TOILET ROOM B15 — C3

USE KINDERGARTEN HEIGHTS, REFER TO DETAIL D2/A9.2 — 1/4" = 1'-0"

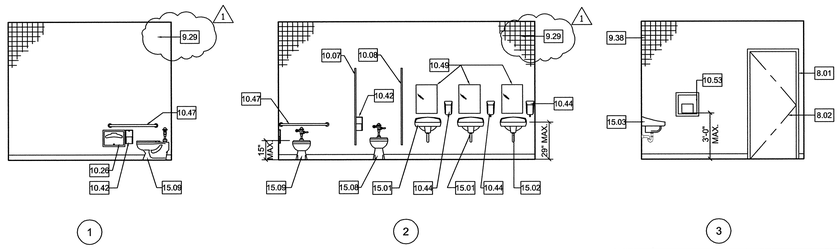

GIRLS TOILET ROOM B14 — C6

USE ELEMENTARY HEIGHTS, REFER TO DETAIL D2/A9.2 — 1/4" = 1'-0"

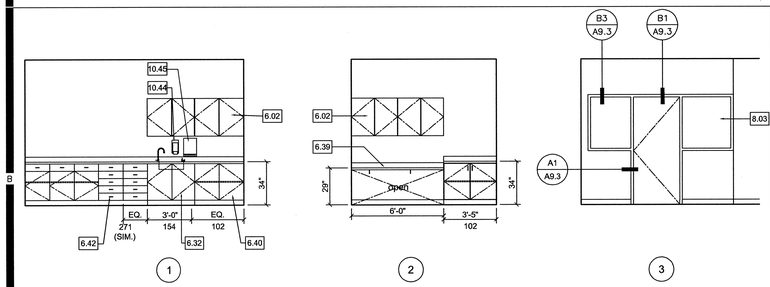

TEACHERS PREP. ROOM C9 — B3

1/4" = 1'-0"

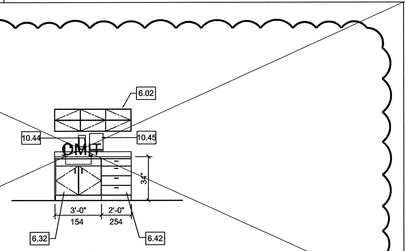

NOT USED — B4

1/4" = 1'-0"

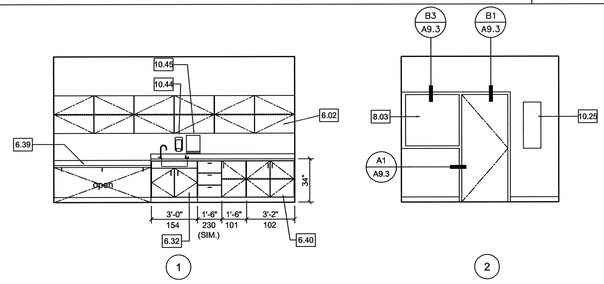

TEACHERS PREP. ROOM B17 — B6

1/4" = 1'-0"

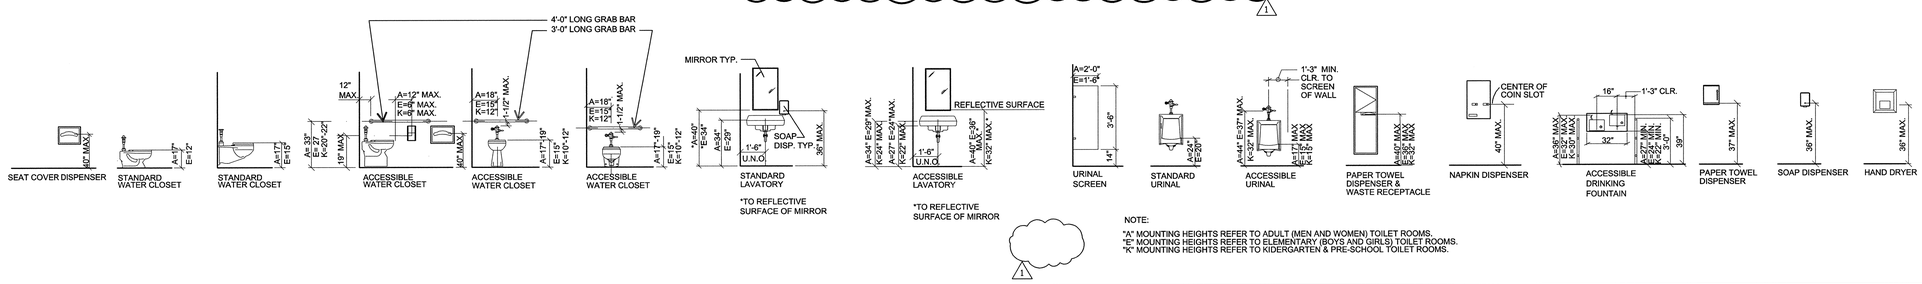

NOTE:
"A" MOUNTING HEIGHTS REFER TO ADULT (MEN AND WOMEN) TOILET ROOMS.
"E" MOUNTING HEIGHTS REFER TO ELEMENTARY (BOYS AND GIRLS) TOILET ROOMS.
"K" MOUNTING HEIGHTS REFER TO KIDERGARTEN & PRE-SCHOOL TOILET ROOMS.

FIXTURE MOUNTING HEIGHTS — A6

1/4"=1'-0"

HMC ARCHITECTS
Architecture Interiors Planning
3546 CONCOURS STREET
ONTARIO, CALIFORNIA 91764
Telephone: 909 . 989 . 9979
Fax: 909 . 483 . 1400
www. hmcarchitects .com

KEYNOTES

CONSTRUCTION KEYNOTES

A. CONTRACTOR TO INCLUDE ALL WORK AND MATERIALS NECESSARY TO FULLY COMPLETE ALL ITEMS REQUIRED.

CONSTRUCTION KEYNOTE SYMBOL

- 5.22 / 6.02 (E) UPPER CABINETS TO REMAIN
- 8.03 H.M. DOOR, FRAME AND WINDOW ASSEMBLY. ALIGN WITH AND MATCH (E) ADJACENT WINDOW
- 6.32 ACCESSIBLE SINK CABINET, PER TO DETAILS A1, A3/A9.2
- 6.39 ACCESSIBLE COUNTER PER DETAIL C4/A9.3
- 6.40 BASE CABINET, PER TO DETAIL B4/A9.2
- 6.41 UPPER CABINET, PER TO DETAIL B4/A9.2
- 6.42 BASE CABINET W/ DRAWERS
- 8.01 DOOR FRAME PROVIDE NEW OPENING PER DETAIL A6/A9.2
- 8.02 DOOR AND HARDWARE, REFER TO SHEET A8.1
- 9.29 CERAMIC TILE THINSET, FULL HEIGHT, MATCH ADJACENT WHERE OCCURS
- 9.38 CERAMIC TILE PATCH AND REPAIR AT WALL, MATCH ADJACENT
- 10.07 TOILET PARTITION, MATCH EXISTING, INSTALL PER DETAILS A1, B1, C1/A9.1
- 10.08 (E) TOILET PARTITIONS RELOCATED
- 10.25 (E) FIRE EXTINGUISHER
- 10.26 SEAT COVER DISPENSER
- 10.42 TOILET TISSUE DISPENSER
- 10.44 SOAP DISPENSER
- 10.45 PAPER TOWEL DISPENSER
- 10.47 GRAB BAR PER DETAIL C3, D1/A9.2
- 10.48 SANITARY NAPKIN VENDOR
- 10.49 MIRROR
- 10.52 WASTE RECEPTACLE
- 10.53 HAND DRYER
- 10.57 SANITARY NAPKIN DISPOSAL AND TOILET TISSUE DISPENSER
- 15.01 (E) LAVATORY TO BE RELOCATED
- 15.02 (E) LAVATORY RELOCATED FOR ACCESS COMPLIANCE
- 15.03 (E) LAVATORY TO REMAIN
- 15.04 LAVATORY
- 15.08 (E) WATER CLOSET RELOCATED
- 15.09 ACCESSIBLE WATER CLOSET
- 15.10 (E) URINAL RELOCATED
- 15.11 (E) URINAL RELOCATED FOR ACCESS COMPLIANCE

NOTE:
FOR ACCESSIBLE RESTROOM FIXTURES SEE DETAILS: B1, B2, C1, C2 & D2/A9.2 AND A6/A5.2 FOR MOUNTING HEIGHTS

CONSULTANT SEAL | CONSULTANT

KEY PLAN

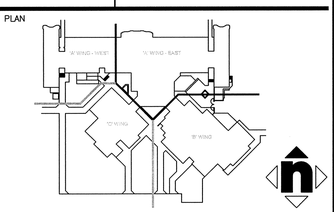

AGENCY APPROVAL

IDENTIFICATION STAMP
DIV. OF THE STATE ARCHITECT
04 - 106133
AC____ FLS____ SS____
DATE____

PROJECT TITLE

SAN BERNARDINO CITY UNIFIED SCHOOL DISTRICT
777 NORTH "F" STREET
SAN BERNARDINO,CA. 92410

RAMONA-ALESSANDRO ELEMENTARY SCHOOL
MODERNIZATION
670 RAMONA AVENUE
SAN BERNARDINO, CA 92411

© HMC GROUP 2003

NO.	REVISIONS	DATE	NO.	REVISIONS	DATE
1	DSA ADDENDUM NO. 1	2/10/10			

DRAWING TITLE

INTERIOR ELEVATIONS

ARCHITECT SEAL

LICENSED ARCHITECT
CHRISTOPHER RICHARDSON
NO. C-18759
REN. 02-24-10
STATE OF CALIFORNIA

DESIGNED MRoth	PROJECT NO. 3137117
DRAWN MMinamide	SCALE AS NOTED
CHECKED QC	DRAWING NO. A5.2
DATE 19 MAR 2004	

PLEASE RECYCLE

" BID ISSUANCE SET"