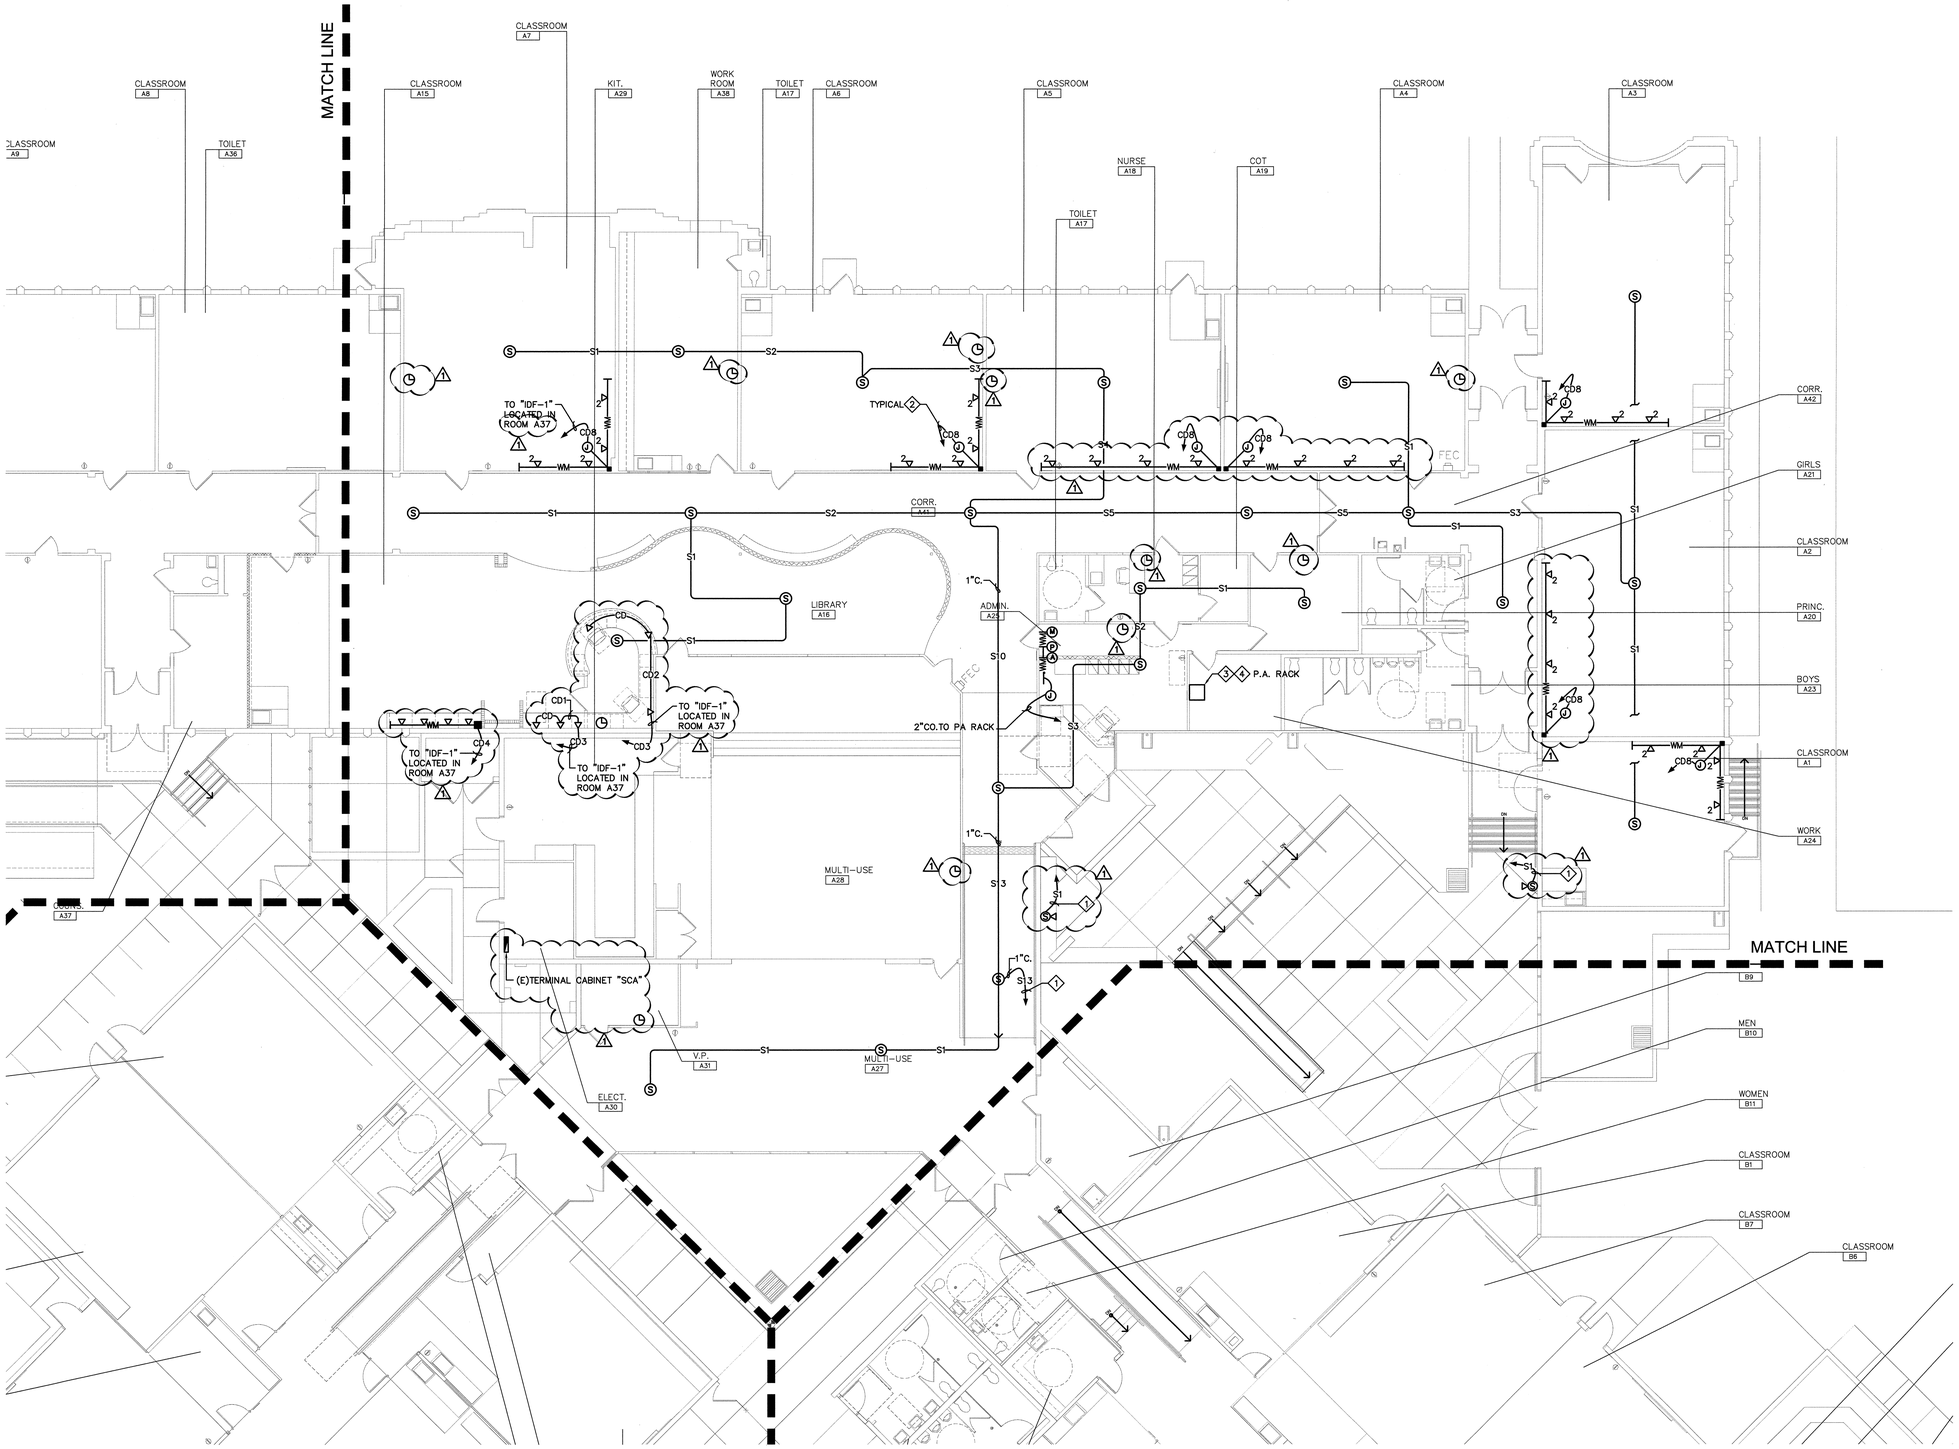

HMC ARCHITECTS
Architecture Interiors Planning
3546 CONCOURS STREET
ONTARIO, CALIFORNIA 91764
Telephone: 909 . 989 . 9979
Fax: 909 . 483 . 1400
www. hmcarchitects .com

SHEET NOTES

1. ROUTE HOMERUN TO THE EXISTING TERMINAL CABINET LOCATED IN ELECTRICAL ROOM B9.
2. ROUTE HOMERUN TO MDF LOCATED IN ROOM B9.
3. CONTRACTOR TO PROVIDE NEW P.A. RACK. VERIFY EXACT LOCATION WITH THE ARCHITECT PRIOR TO INSTALLATION. REFER TO THE SPECIFICATIONS FOR EXACT EQUIPMENT REQUIRED.
4. ROOF MOUNTED AM/FM ANTENNA. PROVIDE 2"C FROM THE ANTENNA TO THE PA RACK VIA CTB-1. PROVIDE ANTENNA GROUNDING PER MANUFACTURER REQUIREMENTS. COORDINATE EXACT LOCATION OF THE ANTENNA WITH THE SCHOOL REPRESENTATIVE.

CONSULTANT SEAL

CONSULTANT

DCGA ENGINEERS
Consulting Mechanical and Electrical Engineers
4700 E. Ontario Mills Pkwy
Ontario, Ca. 91764
Ph.909.987.0317
Fax 909.980.7023

KEY PLAN

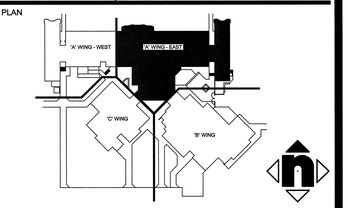

AGENCY APPROVAL

IDENTIFCATION STAMP
DIV. OF THE STATE ARCHITECT
04-106133
AC___ FLS___ SS___
DATE___

PROJECT TITLE

SAN BERNARDINO CITY UNIFIED SCHOOL DISTRICT
777 NORTH "F" STREET
SAN BERNARDINO,CA. 92410

RAMONA-ALESSANDRO ELEMENTARY SCHOOL
MODERNIZATION
670 RAMONA AVENUE
SAN BERNARDINO, CA 92411

© HMC GROUP 2003

NO.	REVISIONS	DATE	NO.	REVISIONS	DATE
1	DSA ADDENDUM NO. 1	2/10/10			

DRAWING TITLE

BUILDING "A" COMMUNICATION PLAN - EAST

ARCHITECT SEAL

DESIGNED BM	PROJECT NO. 3137117
DRAWN AD	SCALE 1/8" = 1'-0"
CHECKED JJR	DRAWING NO. EA-2.6
DATE 19 MAR 2004	

P:\SBCUSD-Mods\Ramona-Alessandro #20-03142\Dwgs\E\20-03142EA26.dwg 2-08-10-10:44 AM

DCGA #20-03142

" BID ISSUANCE SET"