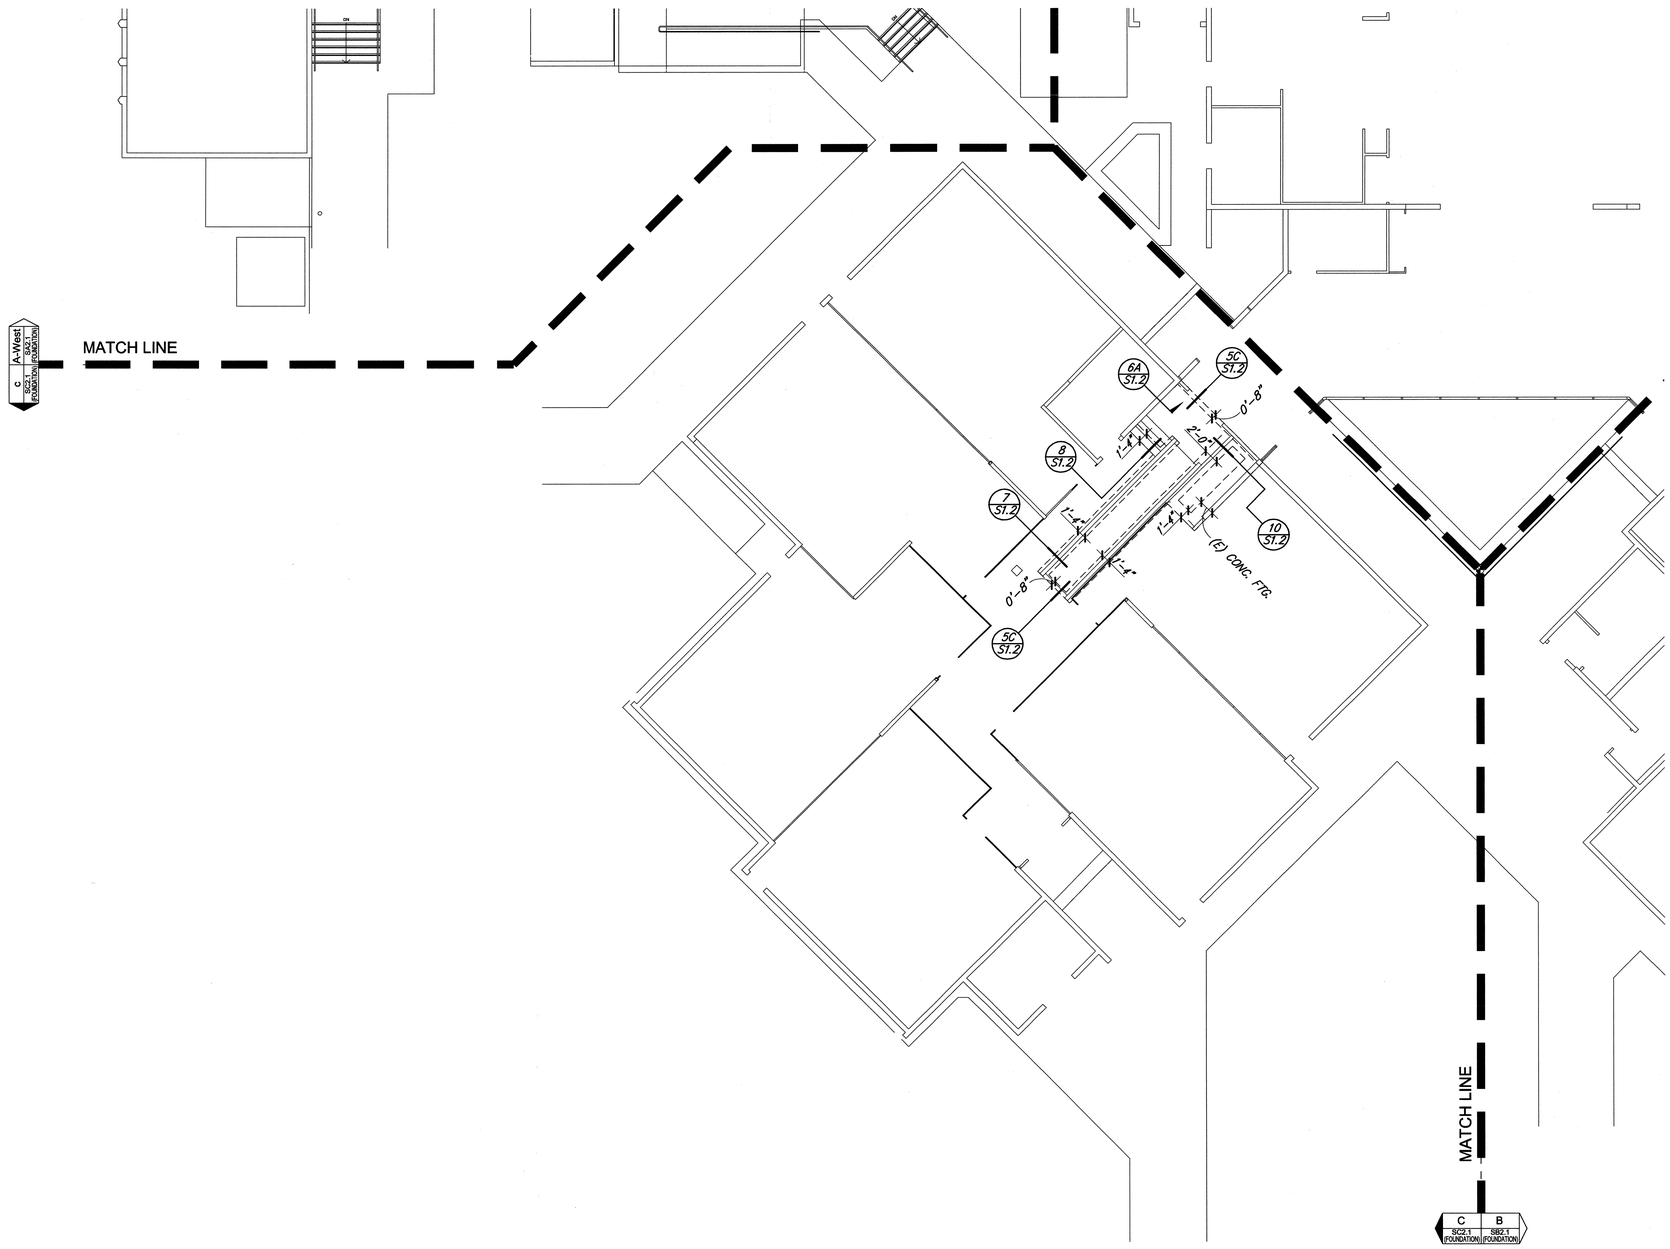

FOUNDATION PLAN - 'C' WING

1/8" | 1

HMC ARCHITECTS
Architecture Interiors Planning
3546 CONCOURS STREET
ONTARIO, CALIFORNIA 91764
Telephone: 909 . 989 . 9979
Fax: 909 . 483 . 1400
www. hmcarchitects .com

CONSULTANT SEAL

REGISTERED PROFESSIONAL ENGINEER
FLORIN C. TSANG
No. S2992
Exp. 06/30/2010
STRUCTURAL
STATE OF CALIFORNIA

CONSULTANT

TMAD TAYLOR & GAINES
800 North Ferrari Lane, Suite 100
Ontario, California 91764
Phone: 909.477.6915 Fax: 909.477.6919
www.tmadtg.com
Project No. 4009.080.00

- STRUCTURAL
- MECHANICAL
- ELECTRICAL
- CIVIL

KEY PLAN

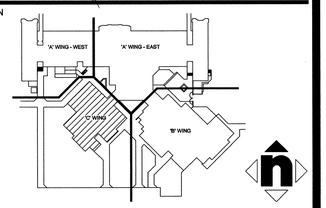

AGENCY APPROVAL

IDENTIFCATION STAMP
DIV. OF THE STATE ARCHITECT

04 - 106133

AC_____ FLS_____ SS_____
DATE_____

PROJECT TITLE

RAMONA-ALESSANDRO
ELEMENTARY SCHOOL
MODERNIZATION
670 RAMONA AVENUE
SAN BERNARDINO, CA 92411

© HMC GROUP 2003

NO.	REVISIONS	DATE	NO.	REVISIONS	DATE
1	DSA ADDENDUM # 1				2/10/10

DRAWING TITLE

FOUNDATION PLAN
'C' WING

ARCHITECT SEAL

LICENSED ARCHITECT
JOHN R. CRUM
No. C-18259
REN. 02-24-2010
STATE OF CALIFORNIA

DESIGNED JC	PROJECT NO. 3137117
DRAWN AM	SCALE AS NOTED
CHECKED TT	DRAWING NO. SC2.1
DATE 19 MAR 2004	

PLEASE RECYCLE

Feb 05, 2010 - 12:16pm

" BID ISSUANCE SET"

N:\40.CAD\TGProjects\4009_Projects\4009.080\Structural\4009080_SC2.1.dwg Fri., 05 Feb. 2010 - 12:16pm Plotted by: dsanchez