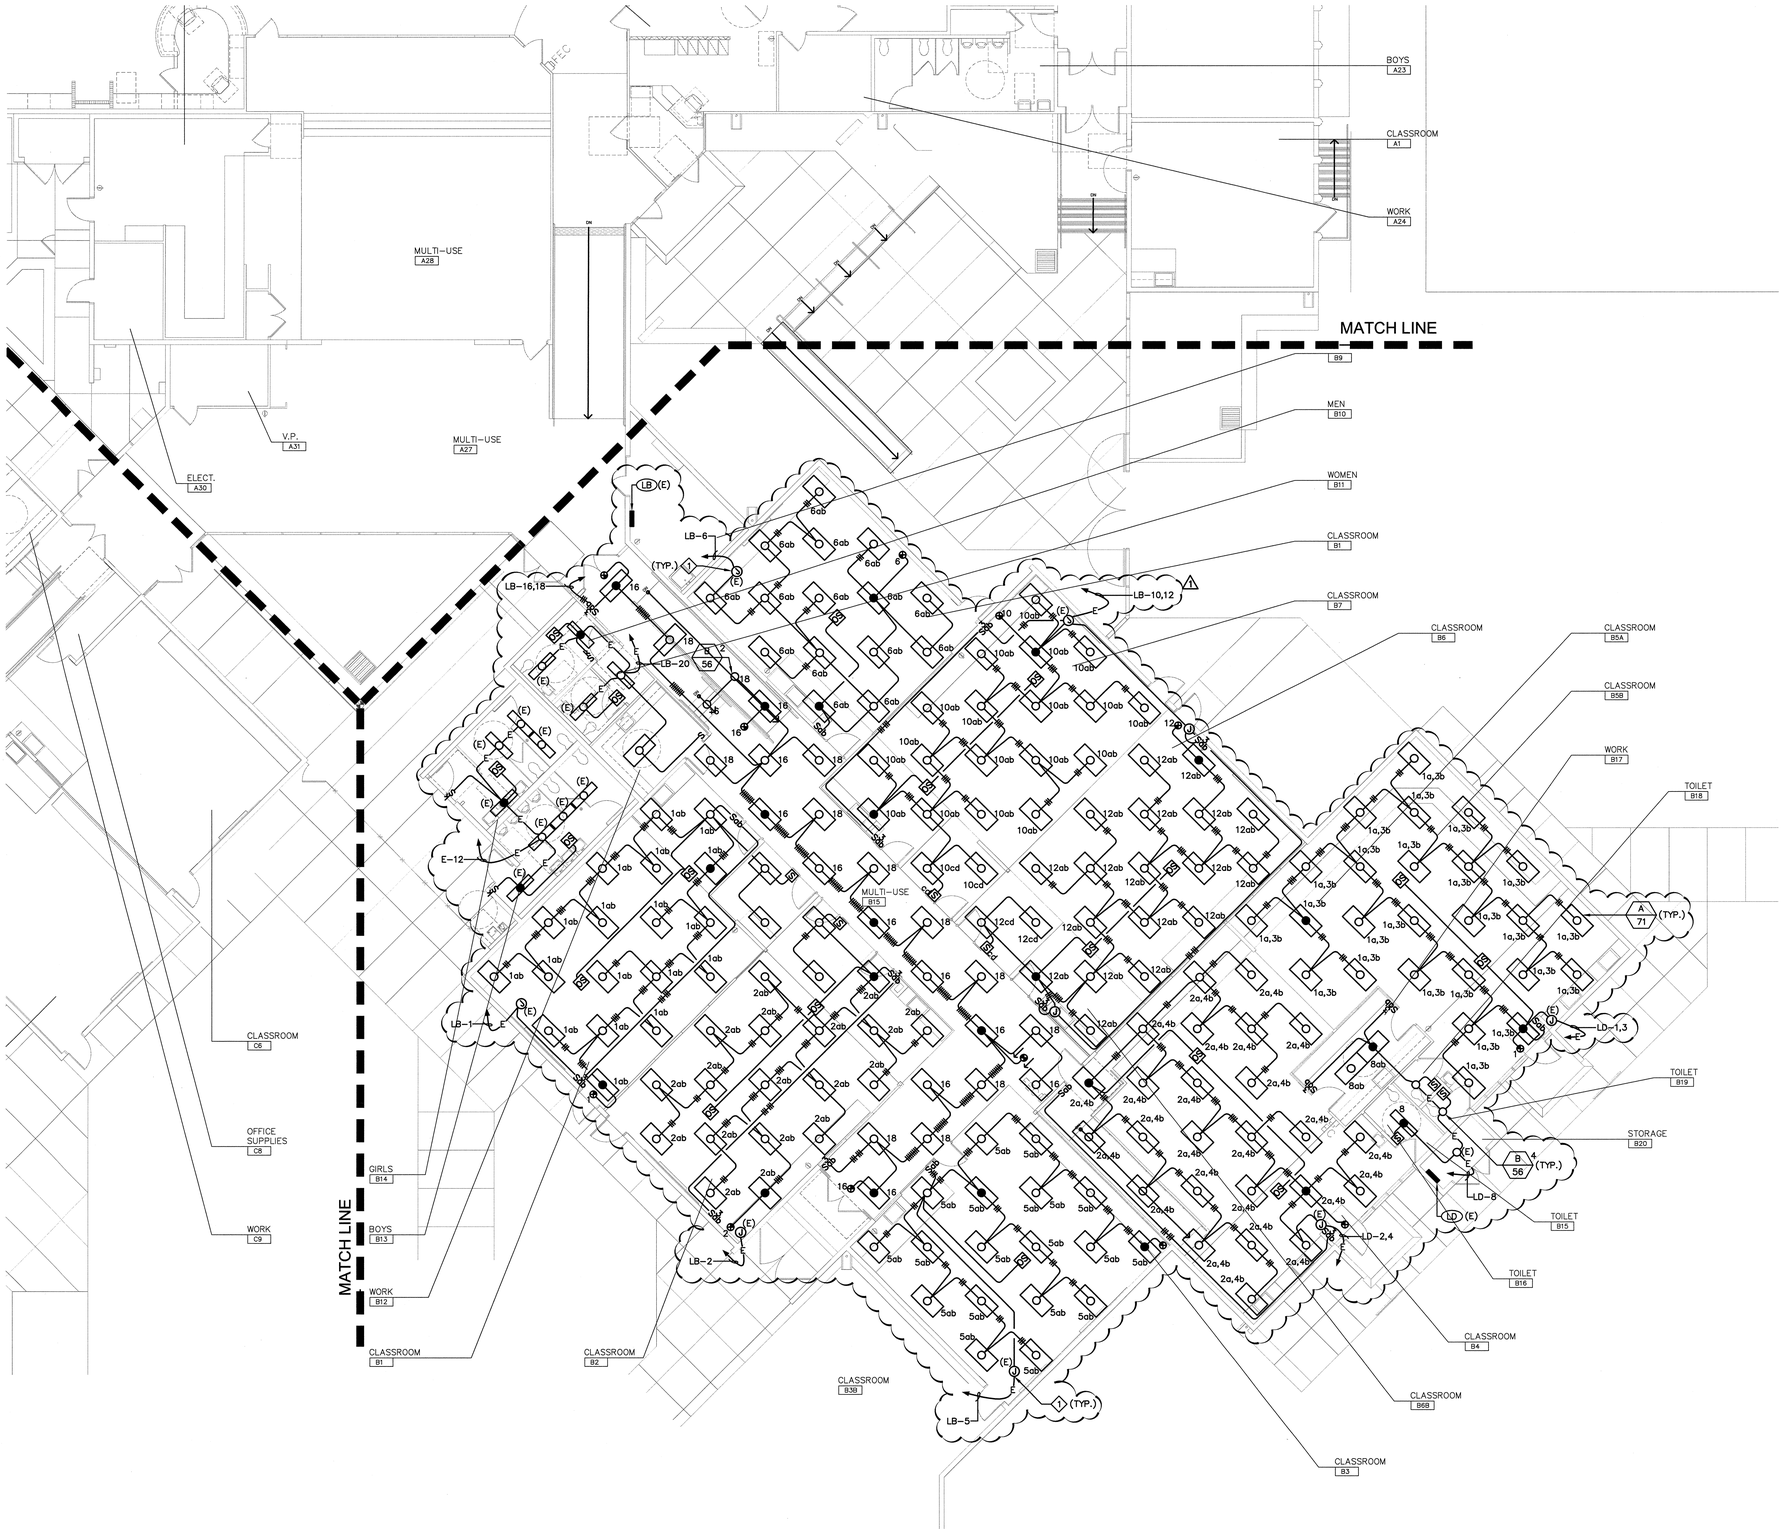

HMC ARCHITECTS
Architecture Interiors Planning
3546 CONCOURS STREET
ONTARIO, CALIFORNIA 91764
Telephone: 909 . 989 . 9979
Fax: 909 . 483 . 1400
www. hmcarchitects .com

SHEET NOTES

1. VERIFY EXACT LOCATION OF POWER SOURCE IN FIELD.
2. LIGHT SWITCHES ON PARTITION WALLS SHALL BE SURFACE MOUNTED.

CONSULTANT SEAL

REGISTERED PROFESSIONAL ENGINEER — No. E 7796 — Exp. 9-30-10 — ELECTRICAL — STATE OF CALIFORNIA

CONSULTANT

DCGA ENGINEERS
Consulting Mechanical and Electrical Engineers
4750 E. Ontario Mills Pkwy
Ontario, CA 91764
Ph 909.987.2731
Fax 909.980.7523

KEY PLAN

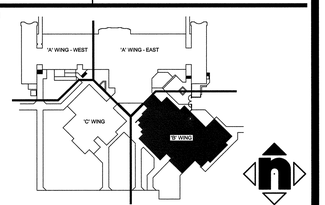

AGENCY APPROVAL

IDENTIFCATION STAMP
DIV. OF THE STATE ARCHITECT
04-106133
AC____ FLS____ SS____
DATE_____

PROJECT TITLE

SAN BERNARDINO CITY UNIFIED SCHOOL DISTRICT
777 NORTH "F" STREET
SAN BERNARDINO,CA. 92410

RAMONA-ALESSANDRO ELEMENTARY SCHOOL
MODERNIZATION
670 RAMONA AVENUE
SAN BERNARDINO, CA 92411

© HMC GROUP 2003

NO.	REVISIONS	DATE	NO.	REVISIONS	DATE
1	DSA ADDENDUM NO. 1	2/10/10			

DRAWING TITLE

BUILDING "B" LIGHTING PLAN

ARCHITECT SEAL

LICENSED ARCHITECT — CHRISTOPHER R. TAYLOR — LICENSE NO. C-19759 — REN. 02-24-10 — STATE OF CALIFORNIA

DESIGNED BM	PROJECT NO. 3137117
DRAWN BM/RL	SCALE 1/8" = 1'-0"
CHECKED JJR	DRAWING NO. EB-2.1
DATE 19 MAR 2004	

P:\SBCUSD-Mods\Ramona-Alessandro #20-03142\Dwgs\E\20-03142EB21.dwg 2-08-10-10:44 AM

DCGA #20-03142

" BID ISSUANCE SET"