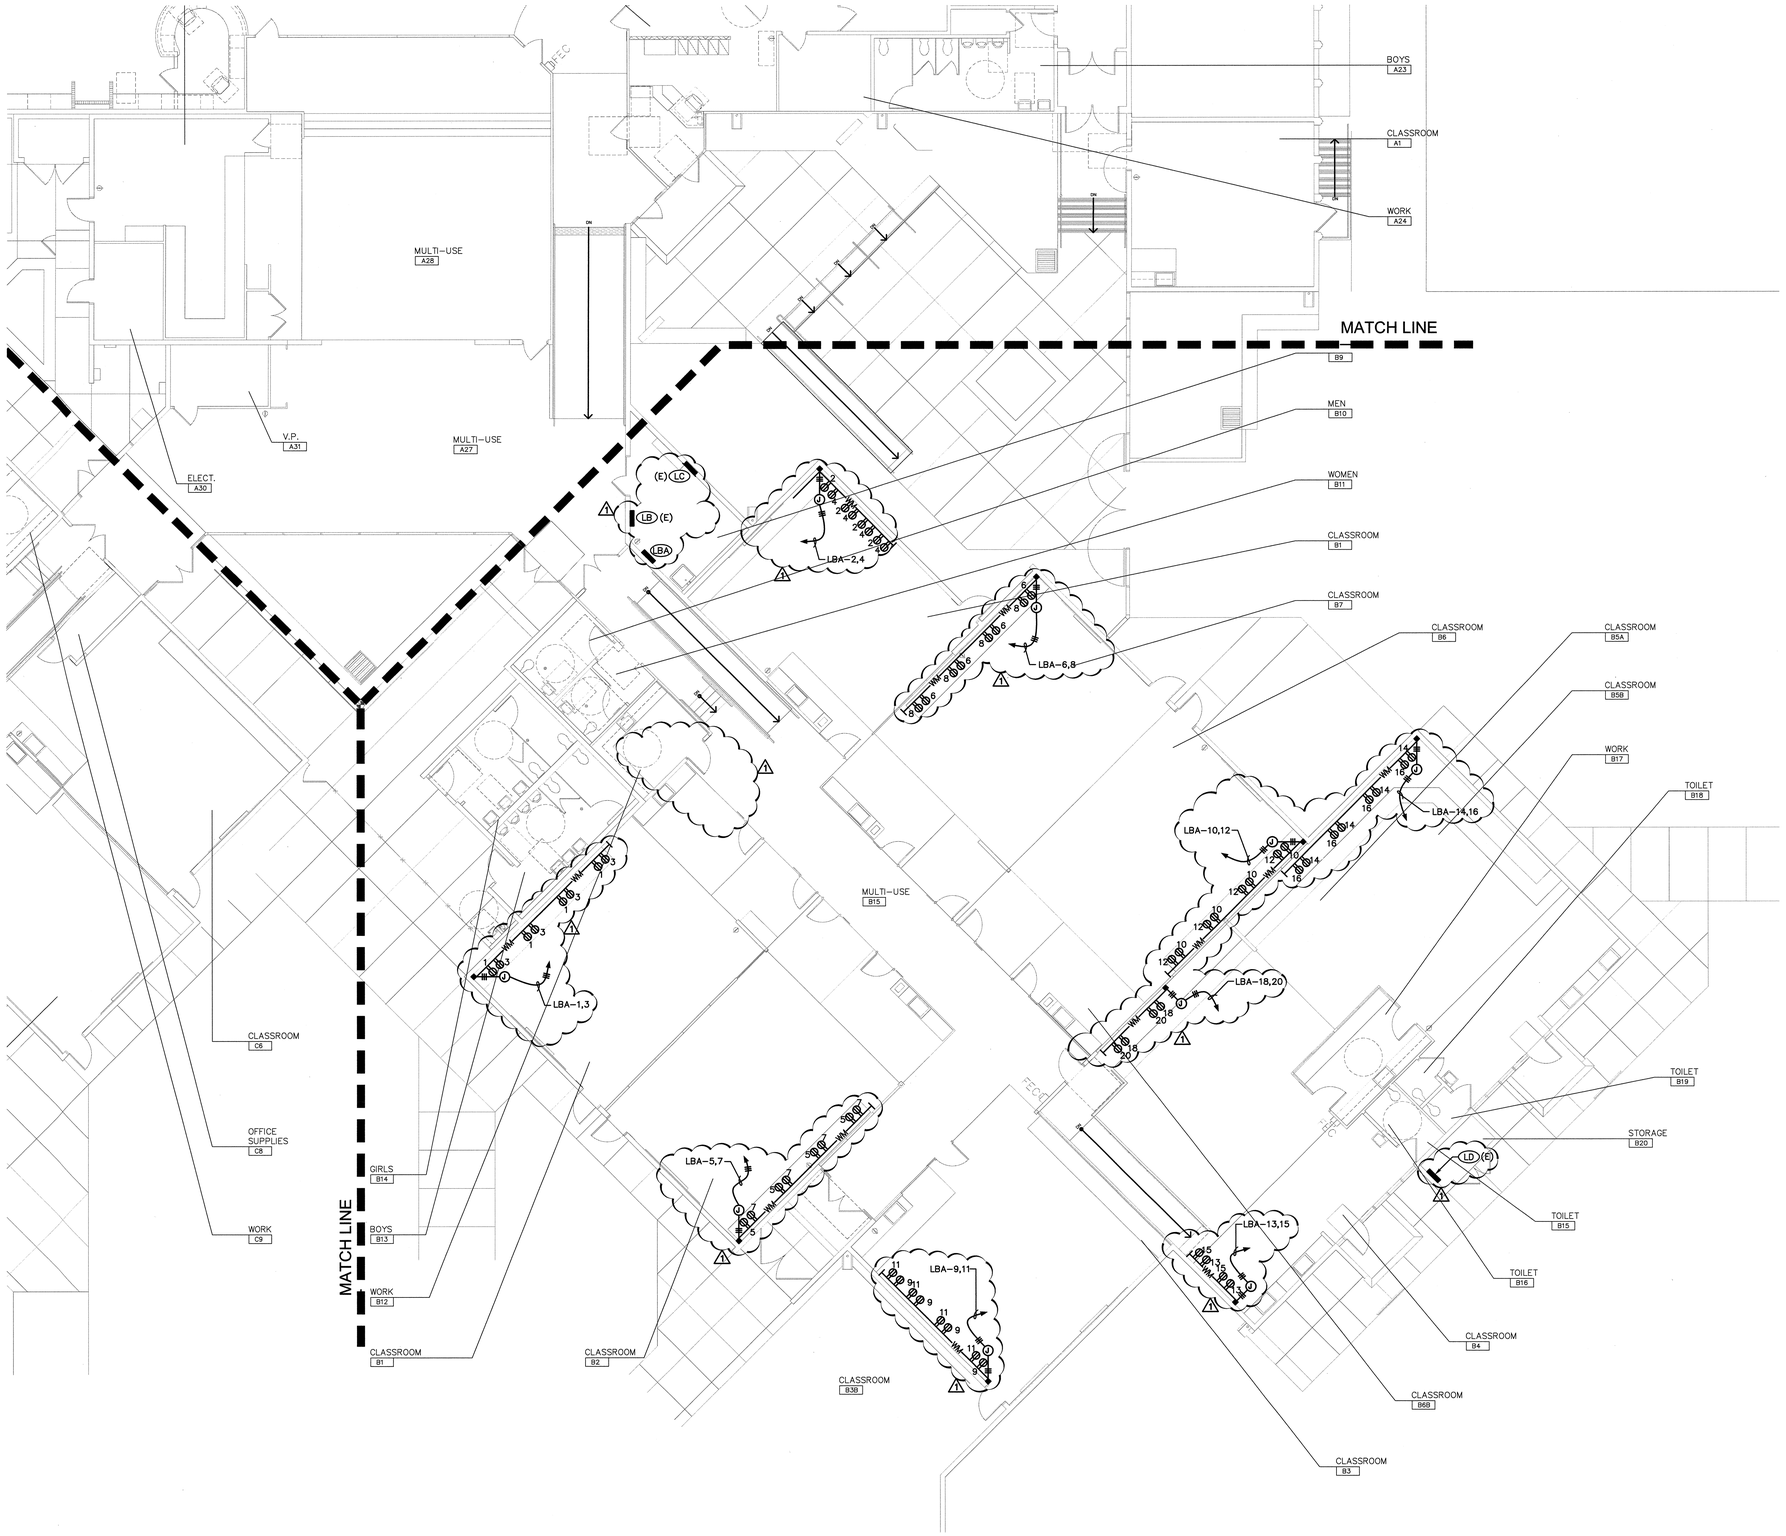

HMC ARCHITECTS
Architecture Interiors Planning
3546 CONCOURS STREET
ONTARIO, CALIFORNIA 91764
Telephone: 909 . 989 . 9979
Fax: 909 . 483 . 1400
www. hmcarchitects .com

SHEET NOTES

1. TO PANEL "LC". PROVIDE 20A, 1P CIRCUIT BREAKER FOR EACH CIRCUIT AT EXISTING PANEL. CONTRACTOR SHALL VERIFY CIRCUIT NUMBER.
2. TO PANEL "LD". PROVIDE 20A, 1P CIRCUIT BREAKER FOR EACH CIRCUIT AT EXISTING PANEL. CONTRACTOR SHALL VERIFY CIRCUIT NUMBER.

1

CONSULTANT SEAL

REGISTERED PROFESSIONAL ENGINEER
JOSEPH ROCCO RUSSO
No. E-19795
Exp. 12-31-10
ELECTRICAL
STATE OF CALIFORNIA

CONSULTANT

DCGA ENGINEERS
Consulting Mechanical and Electrical Engineers
4750 E. Ontario Mills Pkwy
Ontario, CA 91764
Ph 909.947.0313
Fax 909.980.7023

KEY PLAN

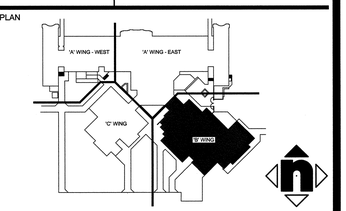

AGENCY APPROVAL

IDENTIFICATION STAMP
DIV. OF THE STATE ARCHITECT
04-106133
AC____ FLS____ SS____
DATE_____

PROJECT TITLE

SAN BERNARDINO CITY UNIFIED SCHOOL DISTRICT
777 NORTH "F" STREET
SAN BERNARDINO,CA. 92410

RAMONA-ALESSANDRO ELEMENTARY SCHOOL
MODERNIZATION
670 RAMONA AVENUE
SAN BERNARDINO, CA 92411

© HMC GROUP 2003

NO.	REVISIONS	DATE	NO.	REVISIONS	DATE
1	DSA ADDENDUM NO. 1	2/10/10			

DRAWING TITLE

BUILDING "B" POWER PLAN

ARCHITECT SEAL

LICENSED ARCHITECT
CHRISTOPHER J. CURTIS
LICENSE NO. C-19759
EXP. DEC. 02-24-10
STATE OF CALIFORNIA

DESIGNED BM	PROJECT NO. 3137117
DRAWN AD/RL	SCALE 1/8" = 1'-0"
CHECKED JJR	DRAWING NO. EB-2.2
DATE 19 MAR 2004	

P:\SBCUSD-Mods\Ramona-Alessandro #20-03142\Dwgs\E\20-03142EB22.dwg 2-08-10-10:44 AM

DCGA #20-03142

" BID ISSUANCE SET"