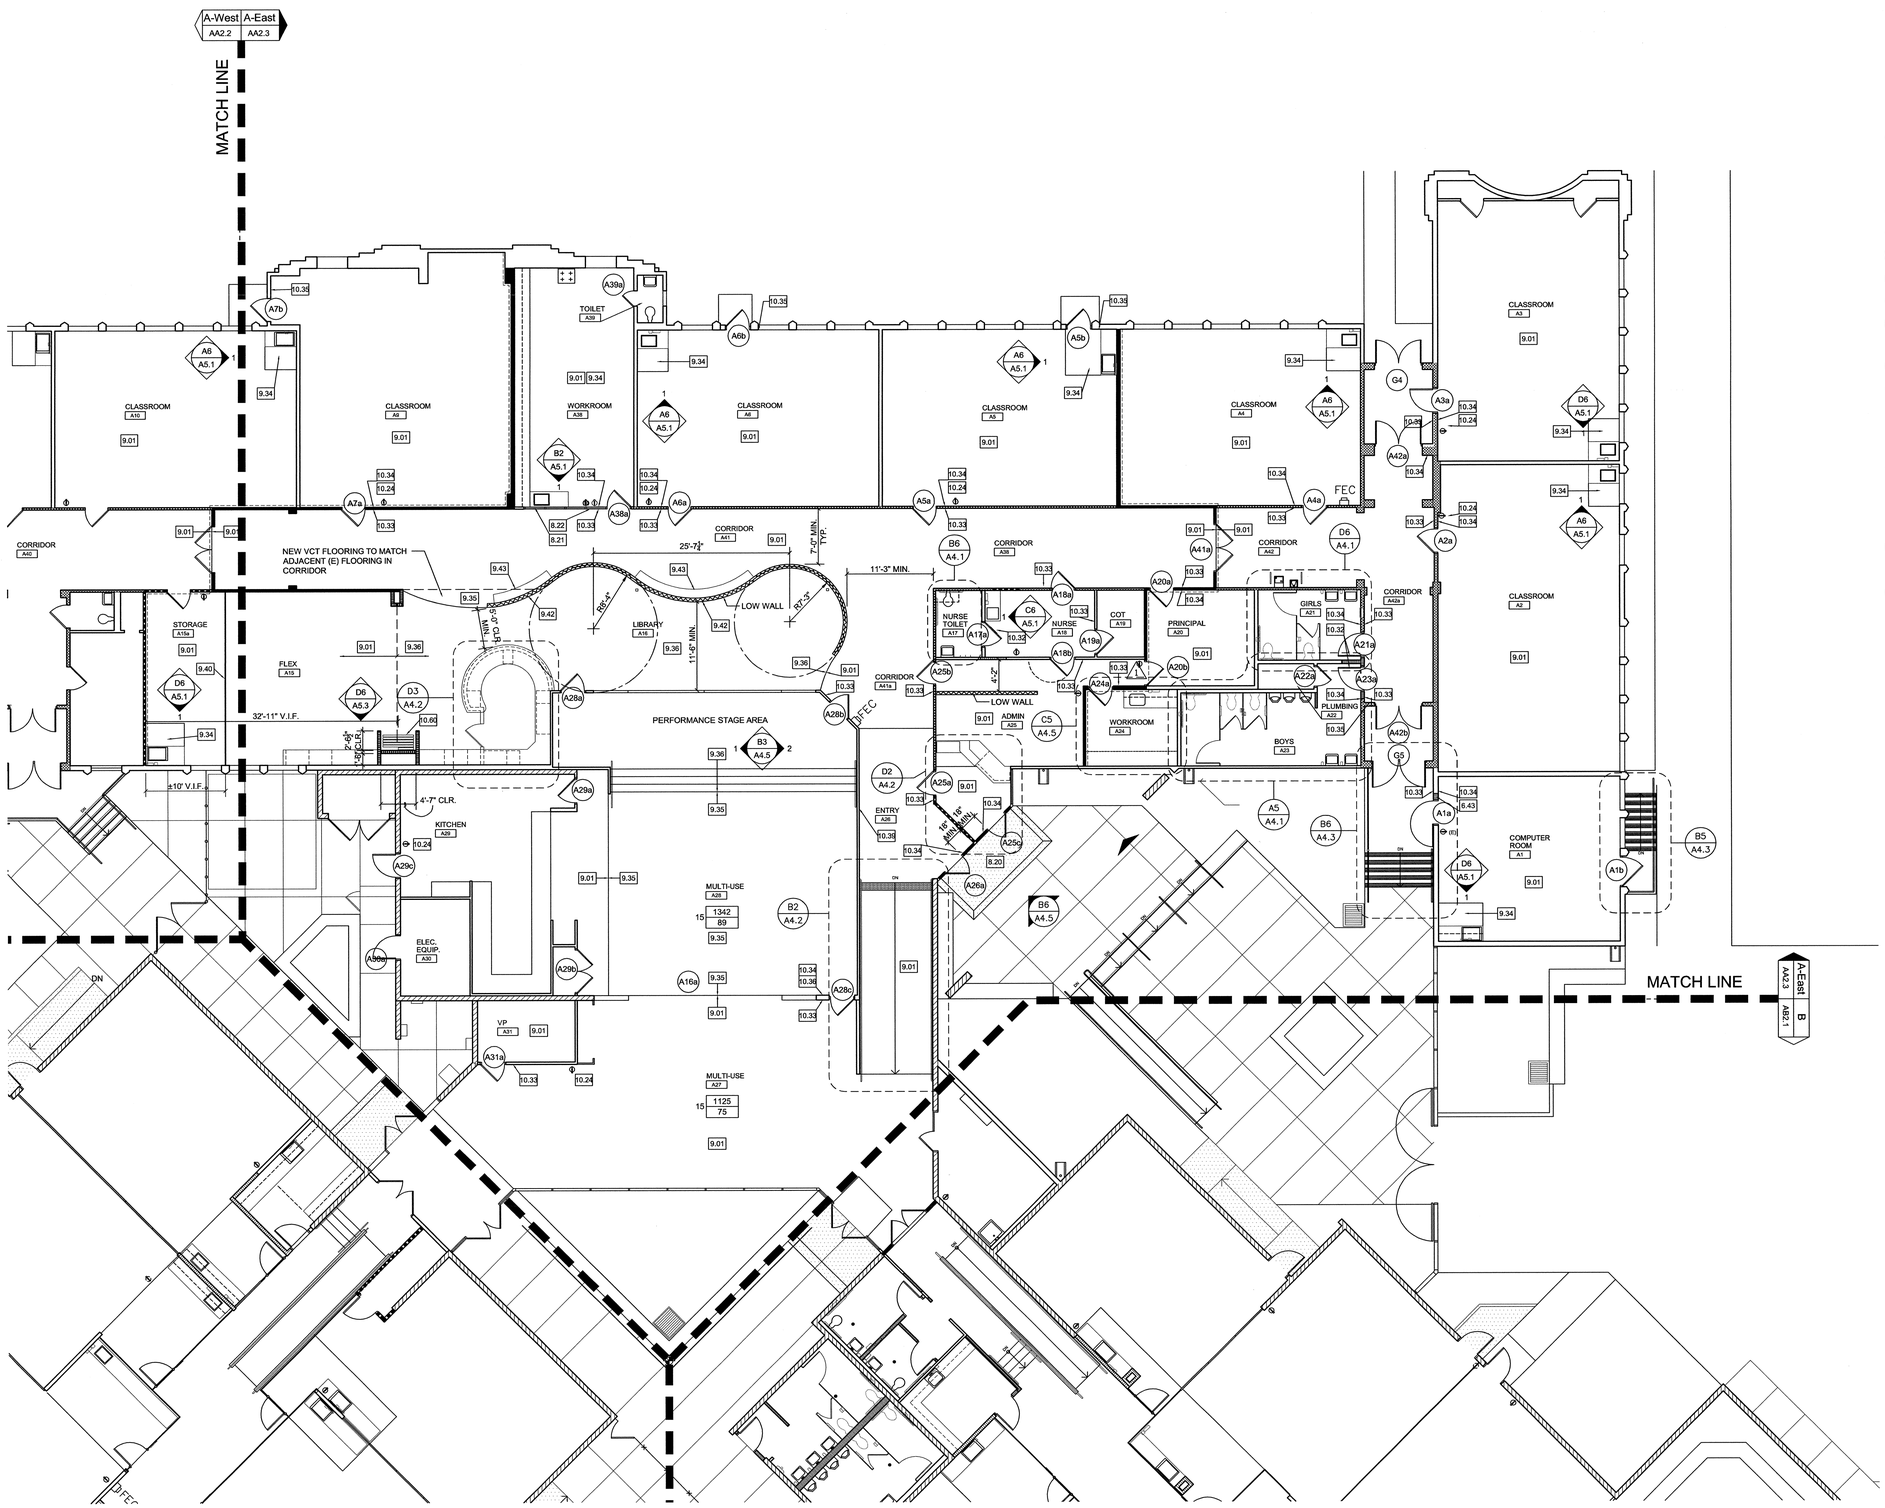

Note:
CONTRACTOR TO FEILD VERIFY
45-MINUTE RATED GLAZING UNIT SIZES.
IF INDIVIDUAL PANE EXCEEDS 1296 SQ. IN.
CONTRACTOR IS REQUIRED TO PROVIDE A
"FIRELITE" 45 MIN. RATED
GLAZING UNIT.

HMC ARCHITECTS
Architecture Interiors Planning
3546 CONCOURS STREET
ONTARIO, CALIFORNIA 91764
Telephone: 909 . 989 . 9979
Fax: 909 . 483 . 1400
www. hmcarchitects .com

KEYNOTES

CONSTRUCTION KEYNOTES
A. CONTRACTOR TO INCLUDE ALL WORK AND MATERIALS NECESSARY TO FULLY COMPLETE ALL ITEMS REQUIRED.

5.22 CONSTRUCTION KEYNOTE SYMBOL

1 3.01 NEW CONCRETE SLOPED WALK, SLOPE TO LESS THAN 5%
6.43 INFILL DOOR/WALL OPENING, FINISH TO MATCH EXISTING PER DETAILS A6/A9.2 & A6, B6, C6/A9.4
8.20 (N) ACCESSIBLE THRESHOLD/CONCRETE RAMP PER DETAIL C2/A9.1
8.21 CONTRACTOR TO HAVE GLAZING TESTED AND RECERTIFIED FOR A 45 MIN. FIRE RATING
1 8.22 REPLACE (E) GLAZING WITH WIRE GLASS
8.23 (N) DOOR OPENING, FRAME PER DTL 1 S1.2
9.01 (E) FLOORING TO REMAIN
9.28 (E) CERAMIC TILE
1 9.34 PATCH AND EXTEND (E) VINYL COMPOSITION TILE AND BASE UNDERNEATH (N) ADA SINK CABINET, SEE INTERIOR ELEVATIONS
9.35 VINYL COMPOSITION TILE AND TOPSET BASE
9.36 CARPET AND TOPSET BASE
1 9.40 NEW DEMOUNTABLE WALL PARTIONS PER DTL C3/A9.4
9.41 EXISTING DEMOUNTABLE WALL PARTITIONS TO REMAIN
1 9.42 36" DIVIDER WALL W/ DECORATIVE PLASTIC LAMINATE FINISH PER DTL D5/A9.4
9.43 (N) SEATING BENCH PER DETAIL D5/A9.4
10.24 FIRE EXTINGUISHER, WALL MOUNTED PER DETAIL E3/A9.2
10.30 SIGN: DIRECTIONAL SIGNAGE TO ACCESSIBLE EXIT PER DETAIL E2/A9.2
10.31 SIGN: DIRECTIONAL SIGNAGE TO ACCESSIBLE TOILET PER DETAIL E2/A9.2
10.32 SIGN: RESTROOM, TYPICAL AT ALL RESTROOMS PER DETAIL A/A8.1
10.33 SIGN: ROOM IDENTIFICATION PER DETAIL B&C/A8.1, SEE DOOR SCHEDULE FOR LOCATION
10.34 SIGN: TACTILE EXIT REFER TO DETAIL D&G/A8.1, SEE DOOR SCHEDULE FOR LOCATION
10.35 SIGN: DIRECTIONAL SIGNAGE TO ACCESSIBLE ENTRY OR EXIT PER DETAIL C4/A9.1
10.36 SIGN: OCCUPANT LOAD PER DETAIL F/A8.1
10.39 SIGN: DIRECTIONAL SIGNAGE TO MULTI-USE ROOM A28 DETAIL C4/A9.1, SIM.
1 10.60 NEW OPERABLE WALL SYSTEM PER DTL A1/A9.4
D 15.07 ACCESSIBLE DRINKING FOUNTAIN PER DETAIL C3/A9.1

CONSTRUCTION LEGEND

- EXISTING WALLS TO REMAIN
- EXISTING 1 HR. RATED WALL-2X4 WOOD STUDS AT 16" O.C. WALL FINISH TO BE EXTENDED TO THE UNDERSIDE OF THE ROOF SHEATHING
- EXISTING AREA SEPARATION WALLS 2 HR. RATED WALL ½" NEAT WOOD FIBERED PLASTER AND METAL LATH ON 2X4 WOOD STUDS AT 16" O.C., FINISH FLOOR TO BOTTOM OF ROOF SHEATHING.
- EXISTING CMU WALLS
- NEW NON-RATED INTERIOR WOOD STUD WALL PER DETAILS A6, D6/A9.2 & A6, B6, C6/A9.4. DOOR INFILL PER DETAIL A5/A9.2 NEW CURB AT RESTROOM WALLS PER DETAILS A4, E5/A9.2
- NEW RATED INTERIOR WOOD STUD WALL PER DETAILS A6, D6/A9.2 & A6, B6, C6/A9.4 DOOR INFILL PER DETAIL A5/A9.2 NEW CURB AT RESTROOM WALLS PER DETAILS A4, E5/A9.2
- 1 NEW 2-HR RATED AREA SEPARATION WALLS - FINISH (E) 1 - HR. RATED WALLS FROM FLOOR TO BOTTOM OF ROOF SHEATHING
- 1 NEW INTERIOR LOW WALL PER DETAIL D6/A9.4

CONSULTANT SEAL | CONSULTANT

KEY PLAN

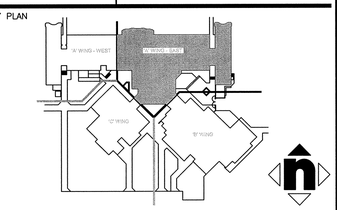

AGENCY APPROVAL

IDENTIFICATION STAMP
DIV. OF THE STATE ARCHITECT
04 - 106133
AC____ FLS____ SS____
DATE____

PROJECT TITLE

SAN BERNARDINO CITY UNIFIED SCHOOL DISTRICT
777 NORTH "F" STREET
SAN BERNARDINO,CA. 92410

RAMONA-ALESSANDRO ELEMENTARY SCHOOL
MODERNIZATION
670 RAMONA AVENUE
SAN BERNARDINO, CA 92411

© HMC GROUP 2003

NO.	REVISIONS	DATE	NO.	REVISIONS	DATE
1	DSA ADDENDUM NO. 1	2/10/10			

DRAWING TITLE

REMODELED FLOOR PLAN 'A' WING-EAST

ARCHITECT SEAL

LICENSED ARCHITECT
REG. C-12759
REN. 02-24
STATE OF CALIFORNIA

DESIGNED MRath	PROJECT NO. 3137117
DRAWN MMinamide	SCALE 1/8"=1'-0"
CHECKED QC	DRAWING NO. 1 AA2.3
DATE 19 MAR 2004	

PLEASE RECYCLE

" BID ISSUANCE SET"