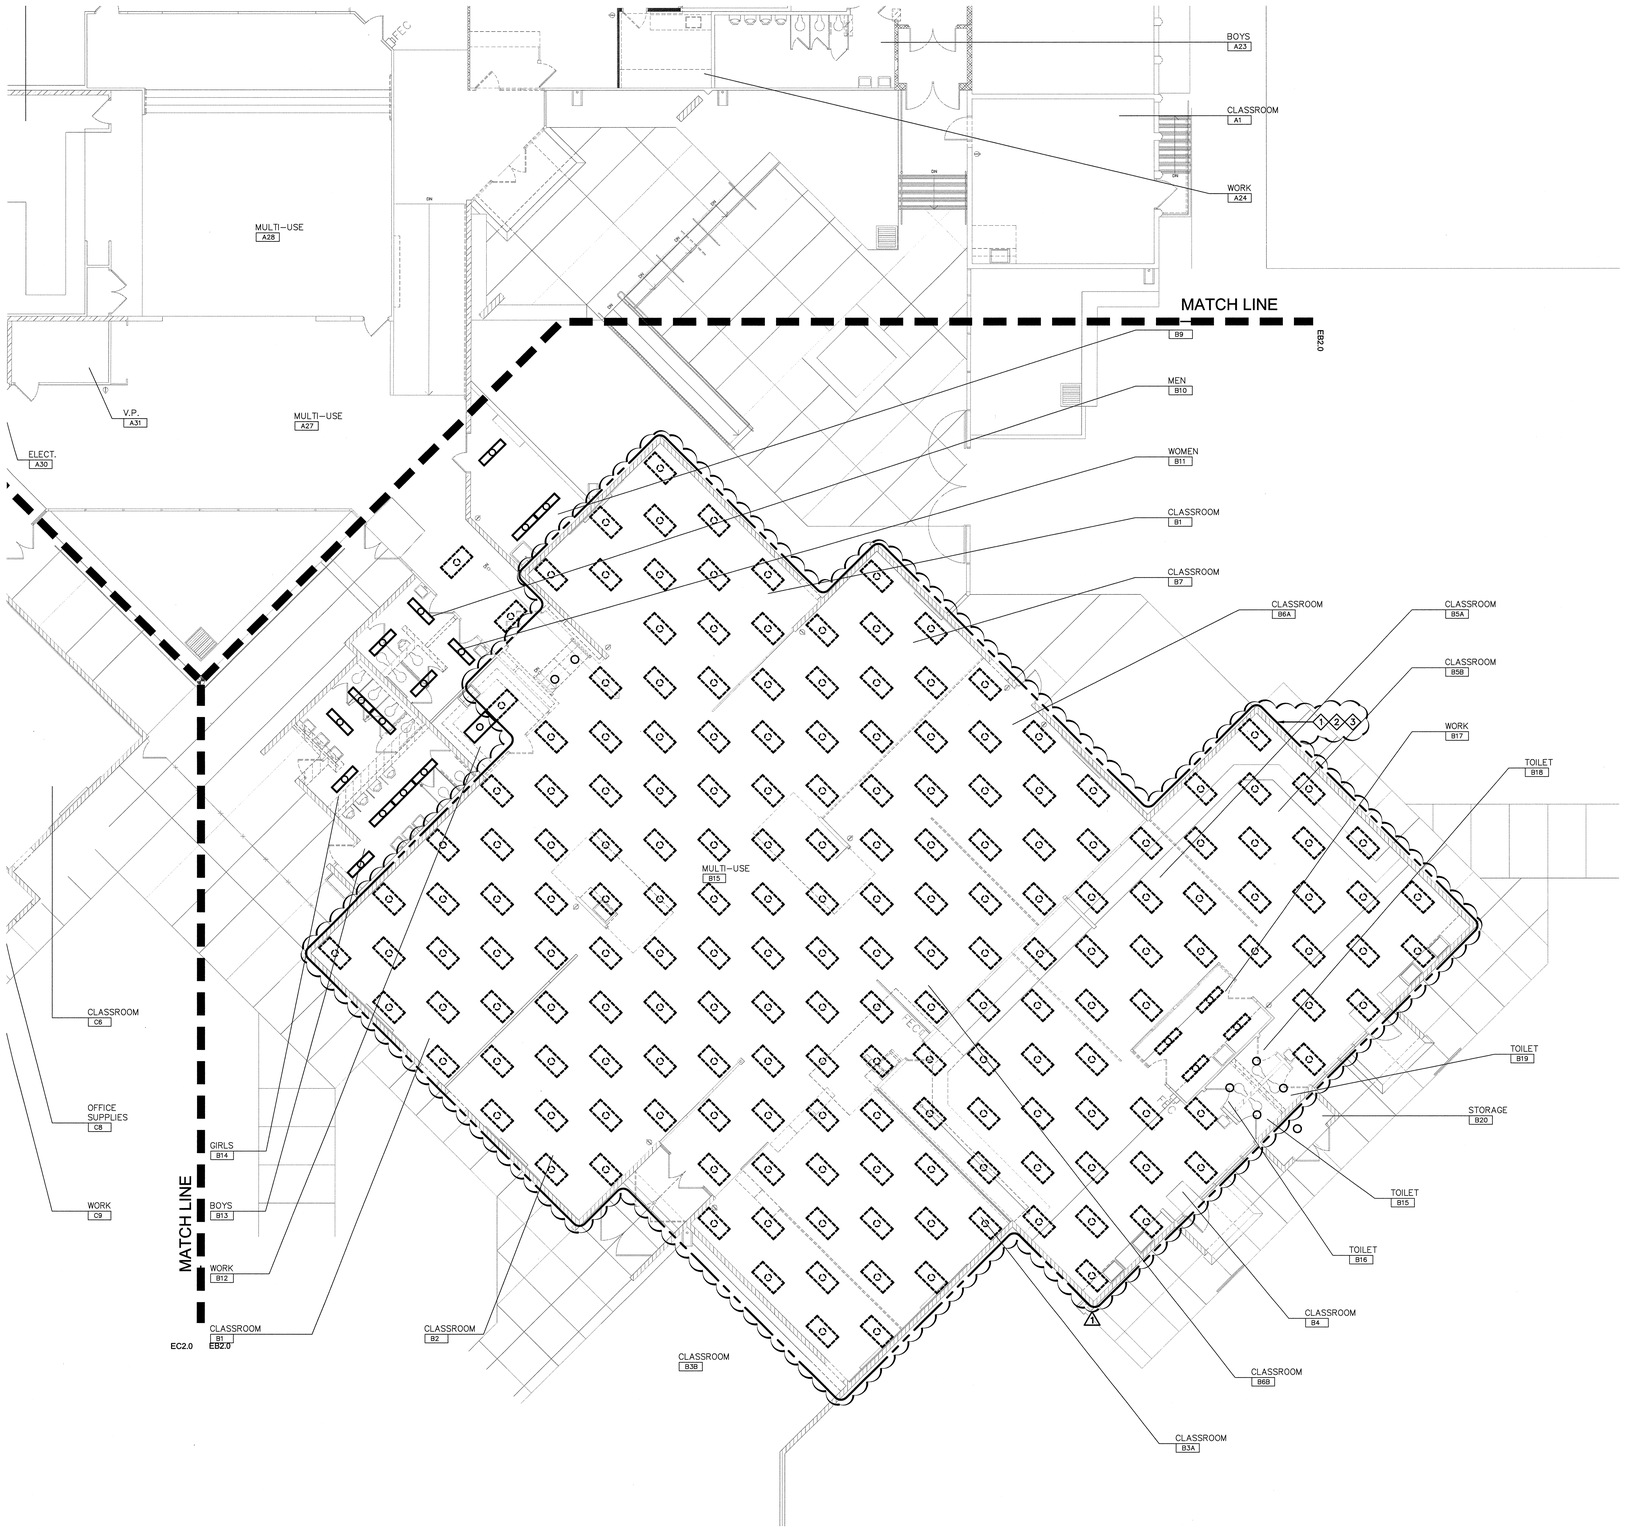

HMC ARCHITECTS
Architecture Interiors Planning
3546 CONCOURS STREET
ONTARIO, CALIFORNIA 91764
Telephone: 909 . 989 . 9979
Fax: 909 . 483 . 1400
www. hmcarchitects .com

SHEET NOTES

1. REMOVE ALL EXISTING LIGHT FIXTURES AND THEIR ASSOCIATED SWITCHES, CONDUIT AND WIRING TO SERVING PANELBOARD, U.N.O. REFER TO EB-21 FOR NEW REMODEL WORK.
2. CONTRACTOR SHALL PROTECT IN PLACE ALL EXISTING CEILING AND WALL MOUNTED DEVICES TO REMAIN (I.E. MOTION & DOOR DETECTORS, ETC.) U.N.O. CONTRACTOR SHALL BE RESPONSIBLE FOR MAINTAINING CIRCUITS CONTINUITY AND/OR ANY ADDITIONAL WORK REQUIRED TO MAINTAIN CIRCUITS CONTINUITY.
3. REMOVE ALL EXISTING CLOCK & PA SPEAKERS AND THEIR ASSOCIATED CONDUIT & WIRING UNLESS NOTED OTHERWISE. EXISTING CLOCK & PA SYSTEM TO BE REPLACED WITH NEW. SEE COMMUNICATION PLANS FOR PA RACK, & SPEAKER LOCATIONS.

CONSULTANT SEAL

REGISTERED PROFESSIONAL ENGINEER
JAMES E. RIPLEY
Exp. 9-30-10
ELECTRICAL
STATE OF CALIFORNIA

CONSULTANT

DCGA ENGINEERS
Consulting Mechanical and Electrical Engineers
4700 E. Ontario Mills Pkwy
Ontario, CA 91764
Ph 909.987.0217
Fax 909.980.7023

KEY PLAN

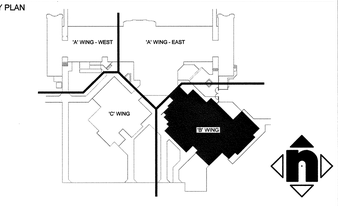

AGENCY APPROVAL

IDENTIFCATION STAMP
DIV. OF THE STATE ARCHITECT
04-106133
AC___ FLS___ SS___
DATE_____

PROJECT TITLE

SAN BERNARDINO CITY UNIFIED SCHOOL DISTRICT
777 NORTH "F" STREET
SAN BERNARDINO,CA. 92410

RAMONA-ALESSANDRO ELEMENTARY SCHOOL
MODERNIZATION
670 RAMONA AVENUE
SAN BERNARDINO, CA 92411

© HMC GROUP 2003

NO.	REVISIONS	DATE	NO.	REVISIONS	DATE
1	DSA ADDENDUM NO. 1	2/10/10			

DRAWING TITLE

DEMOLITION LIGHTING PLAN 'B' WING

ARCHITECT SEAL

LICENSED ARCHITECT
GARY J. PRIOLO
C-19759
REN. 02-24-10
STATE OF CALIFORNIA

DESIGNED GC	PROJECT NO. 3137117
DRAWN –	SCALE 1/8"=1'-0"
CHECKED GC/JJR	DRAWING NO. EB2.0
DATE 19 MAR 2004	

P:\SBCUSD-Mods\Ramona-Alessandro #20-03142\Dwgs\E\20-03142EB20.dwg 2-08-10-10:44 AM

DCGA #20-03142

D ALL EXISTING FIRE ALARM DEVICES INCLUDING PANELS, POWER SUPPLIES, DETECTORS, ETC.

" BID ISSUANCE SET"