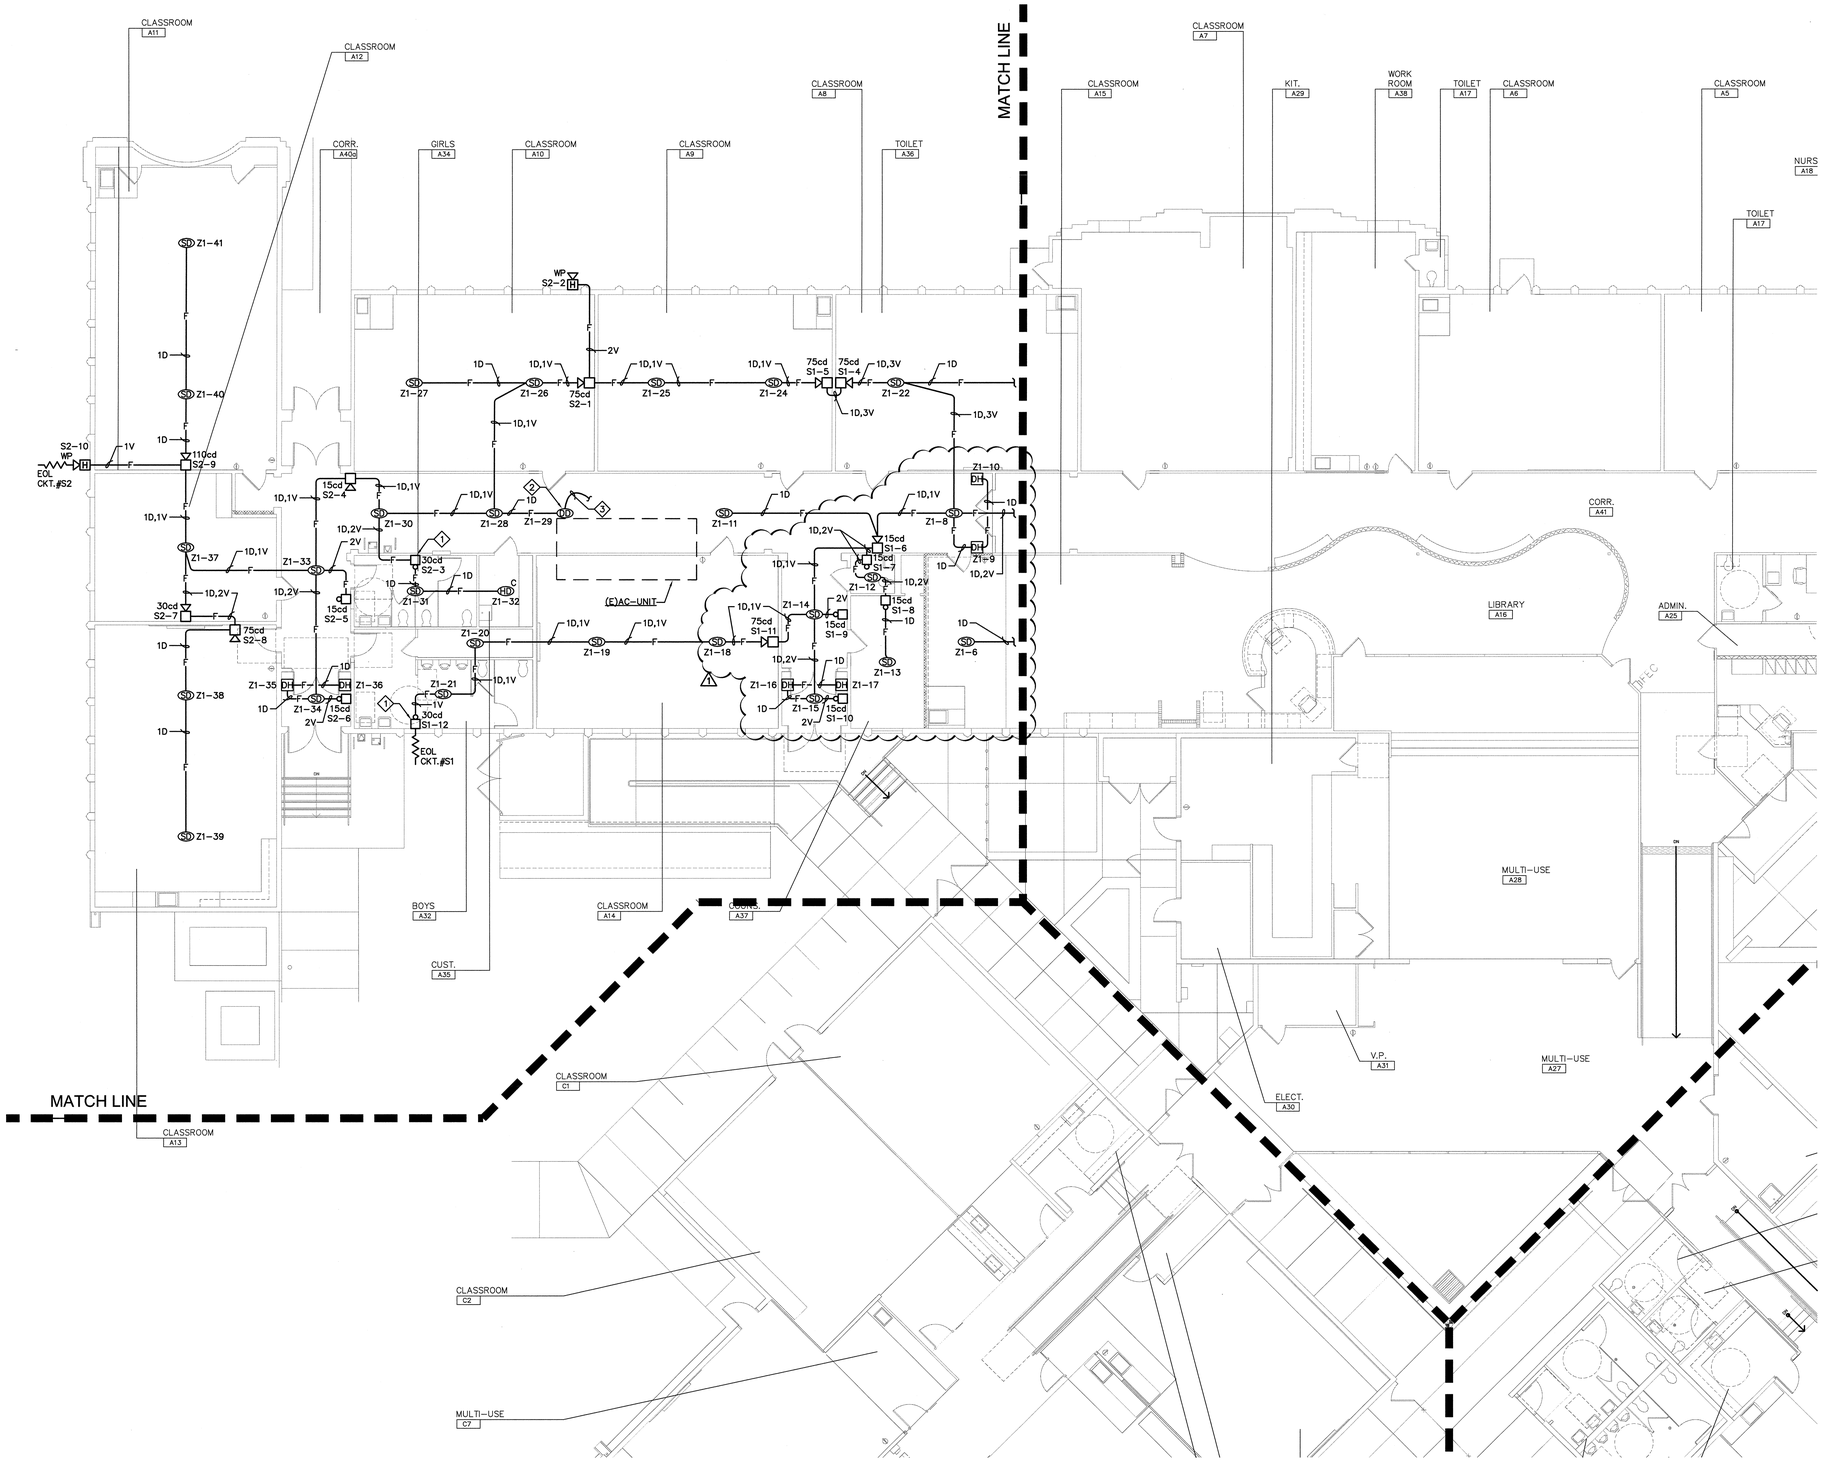

HMC ARCHITECTS
Architecture Interiors Planning
3546 CONCOURS STREET
ONTARIO, CALIFORNIA 91764
Telephone: 909 . 989 . 9979
Fax: 909 . 483 . 1400
www. hmcarchitects .com

SHEET NOTES

1. PROVIDE VANDAL RESISTANT LEXAN COVER AT THIS DEVICE. (EQUAL TO STOPPERS.)
2. REPLACE EXISTING DUCT DETECTOR WITH NEW IN SAME DUCT LOCATION. VERIFY EXACT LOCATION OF AC-UNIT.
3. 1/2"C. TO UNIT CONTROL PANEL FOR SHUT-DOWN.

COMPLETE AUTOMATIC FIRE ALARM SYSTEM PLAN SUBMITTAL PER DSA POLICY 95-03(FLS)

CONSULTANT SEAL

CONSULTANT

DCGA ENGINEERS
Consulting Mechanical and Electrical Engineers
4700 E. Ontario Mills Pkwy
Ontario, Ca. 91764
Ph.909.987.0017
Fax 909.983.7023

KEY PLAN

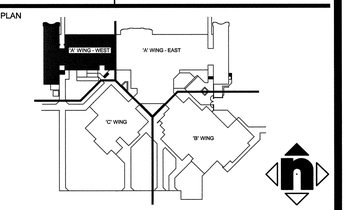

AGENCY APPROVAL

IDENTIFCATION STAMP
DIV. OF THE STATE ARCHITECT
04-106133
AC____FLS____SS____
DATE____

PROJECT TITLE

SAN BERNARDINO CITY UNIFIED SCHOOL DISTRICT
777 NORTH "F" STREET
SAN BERNARDINO,CA. 92410

RAMONA-ALESSANDRO ELEMENTARY SCHOOL
MODERNIZATION
670 RAMONA AVENUE
SAN BERNARDINO, CA 92411

© HMC GROUP 2003

NO.	REVISIONS	DATE	NO.	REVISIONS	DATE
1	DSA ADDENDUM NO. 1	2/10/10			

DRAWING TITLE

BUILDING "A"
FIRE ALARM PLAN - WEST

ARCHITECT SEAL

DESIGNED ER	PROJECT NO. 3137117
DRAWN ER	SCALE 1/8" = 1'-0"
CHECKED JJR	DRAWING NO. EA-2.7
DATE 19 MAR 2004	

P:\SBCUSD-Mods\Ramona-Alessandro #20-03142\Dwgs\E\20-03142EA27.dwg 2-08-10-10:44 AM

DCGA #20-03142

" BID ISSUANCE SET"