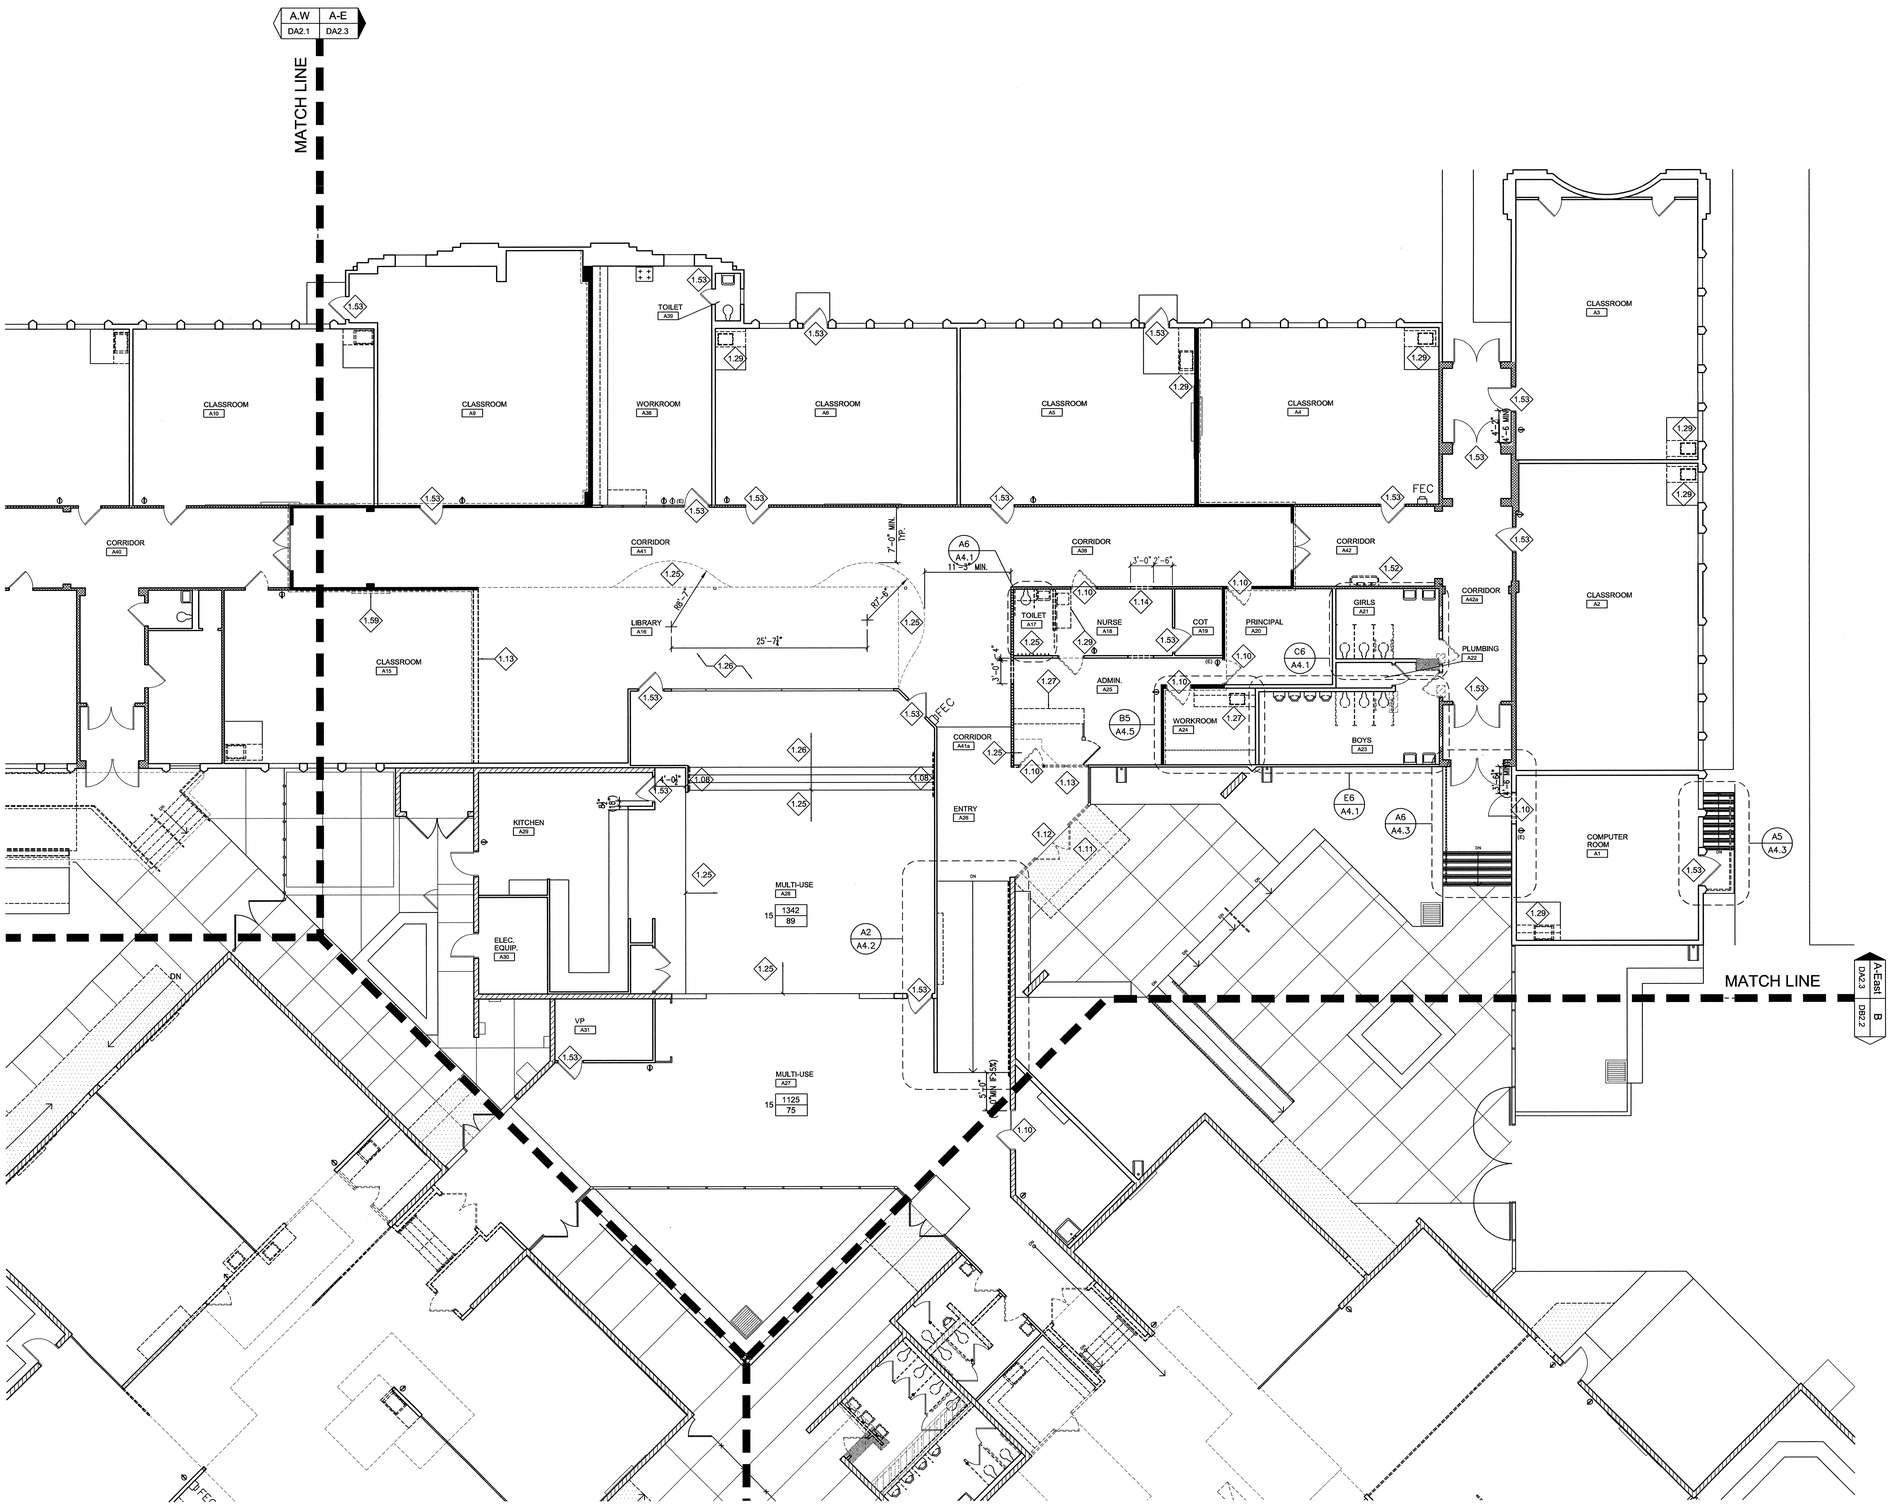

HMC ARCHITECTS

Architecture Interiors Planning

3546 CONCOURS STREET
ONTARIO, CALIFORNIA 91764
Telephone: 909 . 989 . 9979
Fax: 909 . 483 . 1400
www. hmcarchitects .com

KEYNOTES

DEMOLITION KEYNOTES
SPECIFICATION KEYNOTES

52 DEMOLITION KEYNOTE SYMBOL
1.01 DEMOLITION LEGEND SYMBOL
1.06 REMOVE GUARDRAIL/HANDRAIL
1.10 REMOVE DOOR AND FRAME
1.11 REMOVE (E) CONCRETE AND/OR ASPHALT PAVING PER
1.11 REMOVE (E) CONCRETE AND/OR ASPHALT PAVING PER
NEW PAVING AND PROVIDE DOOR SCHEDULE
1.12 REMOVE DOOR AND STOREFRONT FOLDING SYSTEM. RETAIN DOOR FOR
1.14 REMOVE (E) CONCRETE AND/OR ASPHALT PAVING TO RECIEVE NEW DOOR AND FRAME
SEE ARCHITECTURAL DRAWINGS, "SAW-CUT/REMOVAL PLAN."
PER HCM, MEANS 2003 CSI CODE 1
1.13 REMOVE (E) CONCRETE AND/OR ASPHALT PAVING TO RECIEVE NEW
1.14 REMOVE (E) ROOF TILE AND PREPARE ROOF FOR NEW DOOR AND FRAME
SEE ARCHITECTURAL DRAWINGS
1.16 SAW CUT AND REMOVE SECTION OF (E) DWLLWALL TO RECIEVE NEW DOOR
1.23 REMOVE CARPET AND PREPARE FOR NEW FINISH AND ADJACENT SURFACES
1.26 REMOVE CARPET AND REPOSITION TILE AND BASE
1.27 REMOVE VINYL COMPOSITION TILE AND BASE
1.28 REMOVE CARPET AND BASE
1.29 REMOVE (E) CABINET EXISTING CASEWORK AND SINK
1.29 REMOVE CASEWORK
1.29 REMOVE CASEWORK AND SINK, SEE A6/A5.1 FOR NEW/EXISTING CASEWORK
1.29 REMOVE PORTION OF EXISTING CASEWORK AND SINK
1.29 REMOVE CASEWORK AND SINK, SEE A6/A5.1 FOR NEW/EXISTING CASEWORK
1.52 REMOVE HARDWARE, RETAIN
SEND (REPAIR) HARDWARE, PREP. DOOR FOR NEW HARDWARE
1.53 REMOVE DRINKING FOUNTAIN
1.57 REMOVE AND RELOCATE (E) FIRE EXTINGUISHER
1.59 REMOVE (E) WALL MOUNTED CORKBOARD AND ACCESSORIES. RETURN TO
1.61 REMOVE (E) DEMOUNTABLE PARTITIONS FOR RELOCATION/REINSTALLATION, PATCH AND REPAIR FLOOR WHERE NECESSARY
1.62 REMOVE (E) CEILING TILE AND GRID. SEE MECHANICAL DRAWINGS

DEMOLITION LEGEND

DEMOLITION LEGEND

EXISTING WALLS TO REMAIN

EXISTING WALLS TO REMAIN-2X4 WOOD STUDS AT 16" O.C. WALL FINISH TO BE EXTENDED TO THE UNDERSIDE OF ROOF SHEATHING

EXISTING CONCRETE MASONRY WALLS TO BE EXTENDED TO THE UNDERSIDE OF ROOF SHEATHING

EXISTING CONSTRUCTION WALLS

2 HR. RATED WALL ½" NEAT WOOD FINISH, FROM FLOOR TO THE UNDERSIDE OF ROOF SHEATHING

2 HR. RATED WALL ½" NEAT WOOD FINISH, FROM FLOOR TO THE UNDERSIDE OF ROOF SHEATHING

2X4 WOOD STUDS AT 16" O.C., FINISH FLOOR TO BOTTOM OF ROOF SHEATHING

EXISTING CMU WALLS

EXISTING CONSTRUCTION TO BE REMOVED

EXISTING CONSTRUCTION TO BE REMOVED

CONSULTANT SEAL

CONSULTANT

KEY PLAN

AGENCY APPROVAL

IDENTIFICATION STAMP
DIV. OF THE STATE ARCHITECT
04 - 106133
AC____FLS____SS____
DATE_____

PROJECT TITLE

SAN BERNARDINO CITY UNIFIED SCHOOL DISTRICT
777 NORTH "F" STREET
SAN BERNARDINO,CA. 92410

RAMONA-ALESSANDRO ELEMENTARY SCHOOL MODERNIZATION
670 RAMONA AVENUE
SAN BERNARDINO, CA 92411

© HMC GROUP 2003

NO.	REVISIONS	DATE	NO.	REVISIONS	DATE
1	DSA ADDENDUM NO. 1	2/10/10			

DRAWING TITLE

DEMOLITION FLOOR PLAN 'A' WING-EAST

ARCHITECT SEAL

LICENSED ARCHITECT
CHRISTOPHER RICHARD TAYLOR
REG. NO. C-19759
REN. 02-24-11
STATE OF CALIFORNIA

DESIGNED MRath	PROJECT NO. 3137117
DRAWN MMinamide	SCALE 1/8"=1'-0"
CHECKED QC	DRAWING NO. 1 DA2.3
DATE 19 MAR 2004	

G:\DGN\3137\117\from sec\DA2.3.dwg

PLEASE RECYCLE

" BID ISSUANCE SET"