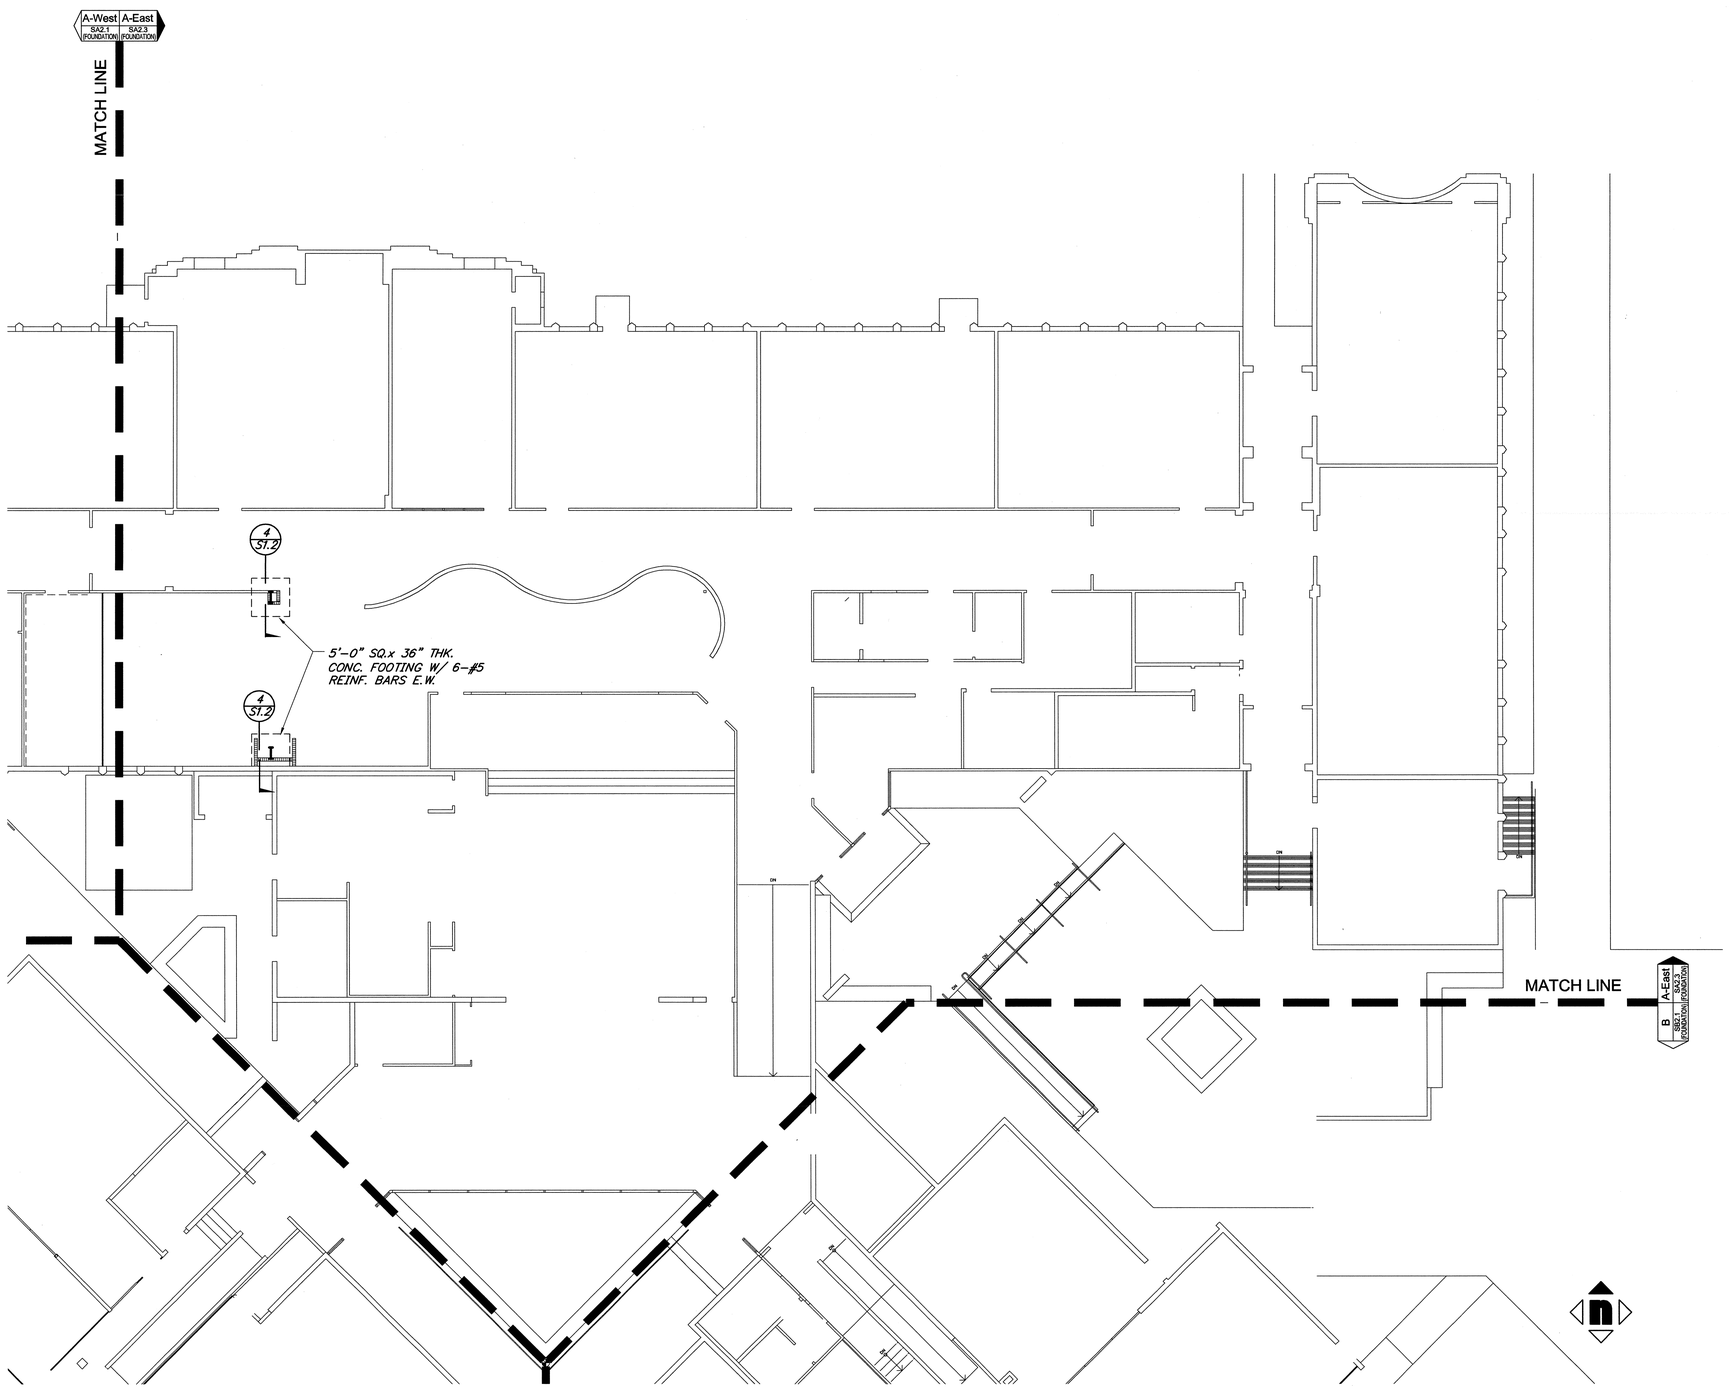

FOUNDATION PLAN - 'A' WING-EAST

1/8" | 1

HMC ARCHITECTS
Architecture Interiors Planning
3546 CONCOURS STREET
ONTARIO, CALIFORNIA 91764
Telephone: 909 . 989 . 9979
Fax: 909 . 483 . 1400
www. hmcarchitects .com

CONSULTANT SEAL

REGISTERED PROFESSIONAL ENGINEER TERRY C. TSANG No.52992 Exp. 12/31/2010 STRUCTURAL STATE OF CALIFORNIA

CONSULTANT
TMAD TAYLOR & GAINES
- STRUCTURAL
- MECHANICAL
- ELECTRICAL
- CIVIL
800 North Ferrari Lane, Suite 100
Ontario, California 91764
Phone: 909.477.6915 Fax: 909.477.6919
www.tmadtg.com

Project No. 4009.080.00

KEY PLAN

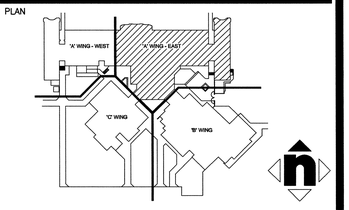

AGENCY APPROVAL

IDENTIFICATION STAMP
DIV. OF THE STATE ARCHITECT
04 - 106133
AC____ FLS____ SS____
DATE_____

PROJECT TITLE

RAMONA-ALESSANDRO ELEMENTARY SCHOOL
MODERNIZATION
670 RAMONA AVENUE
SAN BERNARDINO, CA 92411

© HMC GROUP 2003

NO.	REVISIONS	DATE	NO.	REVISIONS	DATE
1	DSA ADDENDUM # 1				2/10/10

DRAWING TITLE

FOUNDATION FLOOR PLAN 'A' WING-EAST

ARCHITECT SEAL

LICENSED ARCHITECT HOWARD MOSKOWITZ LIC. NO. C-19759 EXP. 02-24-11 STATE OF CALIFORNIA

DESIGNED JC	PROJECT NO. 3137117
DRAWN AM	SCALE AS NOTED
CHECKED TT	DRAWING NO. SA2.3
DATE 19 MAR 2004	

N:\40.CAD\TGProjects\4009_Projects\4009.080\Structural\4009080_SA2.3-EastWing.dwg Fri., 05 Feb. 2010 - 12:16pm Plotted by: dsanchez

PLEASE RECYCLE

Feb 05, 2010 - 12:16pm

" BID ISSUANCE SET"