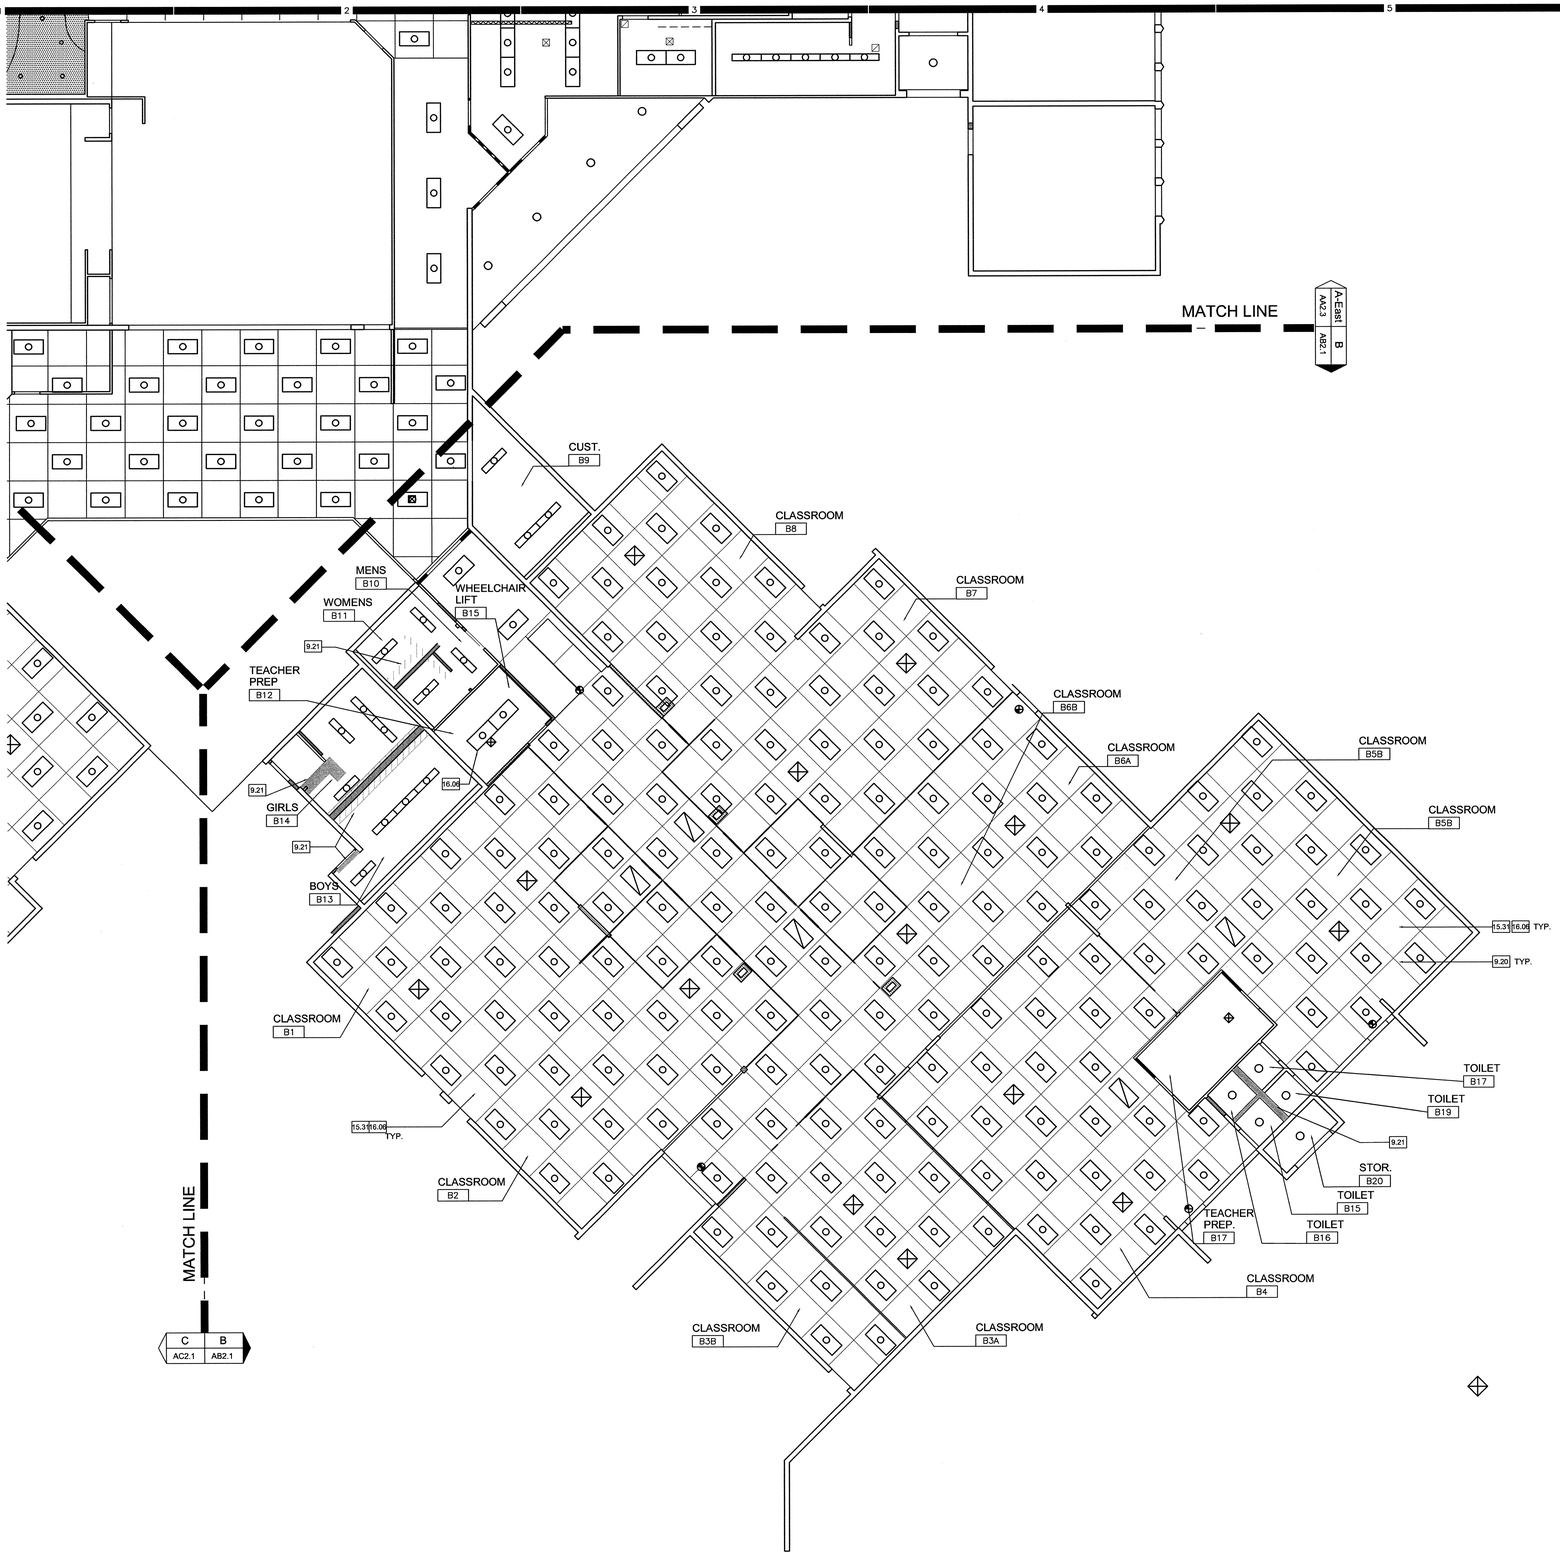

HMC ARCHITECTS
Architecture Interiors Planning
3546 CONCOURS STREET
ONTARIO, CALIFORNIA 91764
Telephone: 909 . 989 . 9979
Fax: 909 . 483 . 1400
www. hmcarchitects .com

KEYNOTES

CONSTRUCTION KEYNOTES

A. CONTRACTOR TO INCLUDE ALL WORK AND MATERIALS NECESSARY TO FULLY COMPLETE ALL ITEMS REQUIRED.

5.22 CONSTRUCTION KEYNOTE SYMBOL

9.21 INSTALL NEW CEILING MATERIAL TO MATCH (E) FINISH AND COLOR
9.20 PROVIDE NEW CEILING TILES IN EXISTING SUSPENSION GRID - PROVIDE NEW HANGER WIRES, SEISMIC BRACING AND COMPRESSION STRUTS PER DETAILS A6, D5,D6, E5 AND E6 ON A 9.3
9.22 (N) GYP. BRD. SOFFIT PER DTL. A3/A9.3
9.23 PROVIDE NEW SUSPENDED DEMOUNTABLE PARTITION TRACK/CEILING GRID PER A6/A9.3
15.31 MECHANICAL VENTS, REFER TO MECHANICAL DRAWINGS
16.06 LIGHT FIXTURES, REFER TO ELECTRICAL DRAWINGS

CEILING LEGEND

PORTIONS OF CEILING TO BE PATCHED AND REPAIRED TO MATCH EXISTING CEILING

LIGHT FIXTURE SEE ELECTRICAL DRAWINGS

MECHANICAL REGISTER SEE MECHANICAL DRAWINGS

EXIT SIGN

CONSULTANT SEAL

CONSULTANT

KEY PLAN

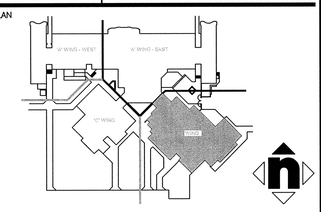

AGENCY APPROVAL

IDENTIFICATION STAMP
DIV. OF THE STATE ARCHITECT
04 - 106133
AC____ FLS____ SS____
DATE_____

PROJECT TITLE

SAN BERNARDINO CITY UNIFIED SCHOOL DISTRICT
777 NORTH "F" STREET
SAN BERNARDINO,CA. 92410

RAMONA-ALESSANDRO ELEMENTARY SCHOOL
MODERNIZATION
670 RAMONA AVENUE
SAN BERNARDINO, CA 92411

© HMC GROUP 2003

NO.	REVISIONS	DATE	NO.	REVISIONS	DATE
1	DSA ADDENDUM NO. 1	2/10/10			

DRAWING TITLE

REMODELED REFLECTED CEILING PLAN 'B ' WING

ARCHITECT SEAL

LICENSED ARCHITECT
GARY DONALD TAYLOR
LICENSE NO. C-19759
EXP. 02-24-10
STATE OF CALIFORNIA

DESIGNED MRath	PROJECT NO. 3137117
DRAWN MMinamide	SCALE 1/8"=1'-0"
CHECKED QC	DRAWING NO. AB2.2
DATE 19 MAR 2004	

PLEASE RECYCLE

" BID ISSUANCE SET"