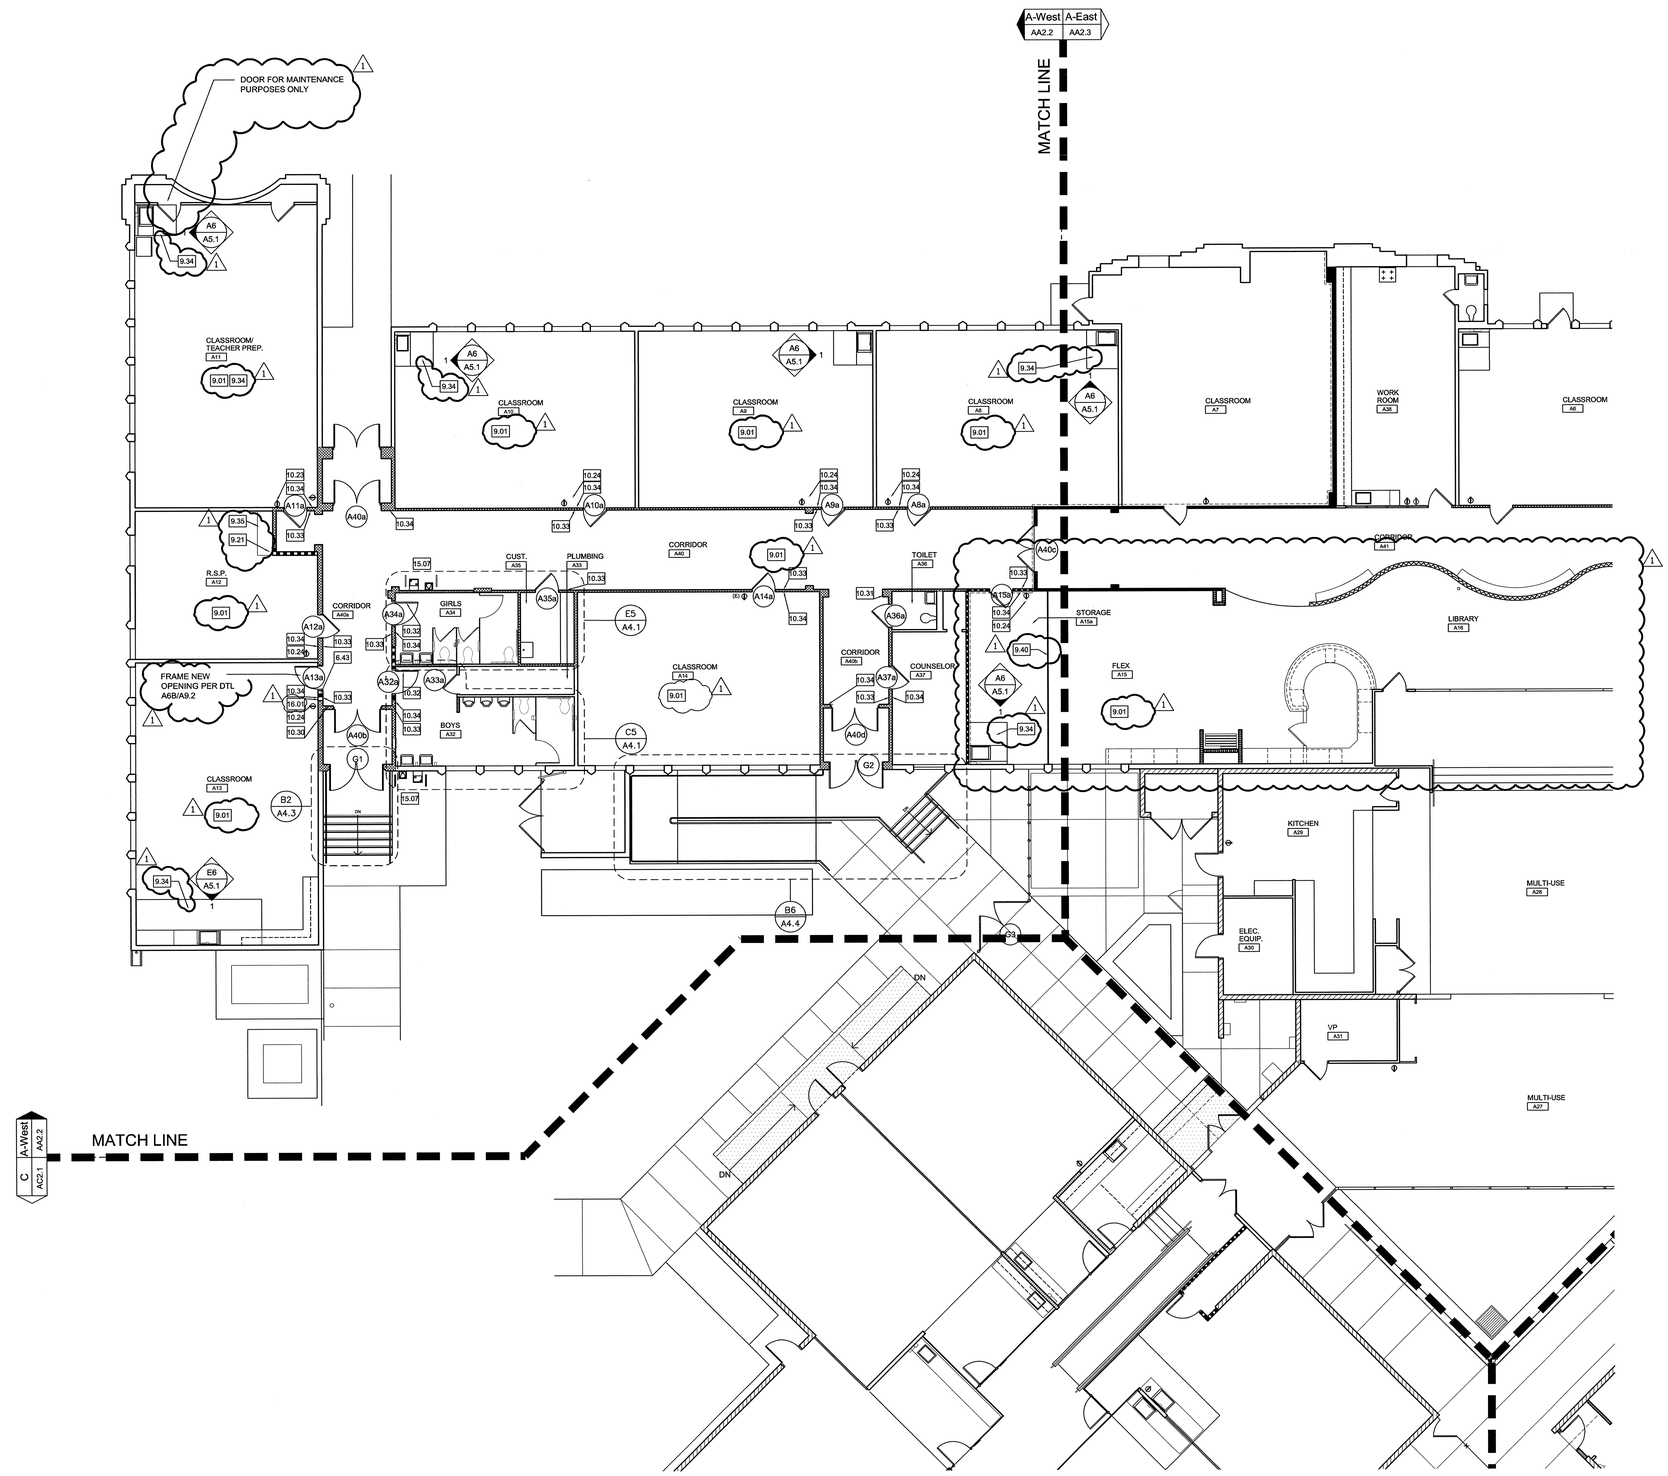

HMC ARCHITECTS
Architecture Interiors Planning
3546 CONCOURS STREET
ONTARIO, CALIFORNIA 91764
Telephone: 909 . 989 . 9979
Fax: 909 . 483 . 1400
www. hmcarchitects .com

KEYNOTES

CONSTRUCTION KEYNOTES

A. CONTRACTOR TO INCLUDE ALL WORK AND MATERIALS NECESSARY TO FULLY COMPLETE ALL ITEMS REQUIRED.

5.22 CONSTRUCTION KEYNOTE SYMBOL

6.43 INFILL DOOR/WALL OPENING, FINISH TO MATCH EXISTING PER DETAILS A5, A6/A9.2 & A6, B6, C6/A9.4
9.01 (E) FLOORING TO REMAIN
9.21 INSTALL NEW CEILING MATERIAL TO MATCH (E) FINISH AND COLOR
9.34 PATCH AND EXTEND (E) VINYL COMPOSITION TILE AND BASE UNDERNEATH (N) ADA SINK CABINET, SEE INTERIOR ELEVATIONS
9.35 VINYL COMPOSITION TILE AND BASE
9.36 CARPET AND TOPSET BASE
9.40 (N) DEMOUNTABLE PARTITIONS
10.23 (E) FIRE EXTINGUISHER RELOCATED
10.24 FIRE EXTINGUSHER, WALL MOUNTED PER DETAIL E3/A9.2
10.30 SIGN: DIRECTIONAL SIGNAGE TO ACCESSIBLE EXIT PER DETAIL E2/A9.2
10.31 SIGN: DIRECTIONAL SIGNAGE TO ACCESSIBLE TOILET PER E2/A9.2
10.32 SIGN: RESTROOM, TYPICAL AT ALL ACCESSIBLE RESTROOMS PER DETAIL A/A8.1
10.33 SIGN: ROOM IDENTIFICATION PER DETAIL B&C/A8.1, SEE DOOR SCHEDULE FOR LOCATION
10.34 SIGN: TACTILE EXIT PER DETAIL D&G/A8.1, SEE DOOR SCHEDULE FOR LOCATION
15.07 ACCESSIBLE DRINKING FOUNTAIN PER DETAIL C3/A9.1
16.01 RELOCATE (E) LIGHT SWITCH TO ACCOMODATE (N) DOOR SWING

CONSTRUCTION LEGEND

EXISTING WALLS TO REMAIN

EXISTING 1 HR. RATED WALL-2X4 WOOD STUDS AT 16" O.C. WALL FINISH TO BE EXTENDED TO THE UNDERSIDE OF THE ROOF SHEATHING

EXISTING AREA SEPARATION WALLS
2 HR. RATED WALL 5/8" NEAT WOOD FIBERED PLASTER AND METAL LATH ON 2X4 WOOD STUDS AT 16" O.C., FINISH FLOOR TO BOTTOM OF ROOF SHEATHING.

EXISTING CMU WALLS

NEW NON-RATED INTERIOR WOOD STUD WALL PER DETAILS A6, D6/A9.2 & A6, B6, C6/A9.4
DOOR INFILL PER DETAIL A5/A9.2
NEW CURB AT RESTROOM WALLS PER DETAILS A4, E5/A9.2

NEW RATED INTERIOR WOOD STUD WALL PER DETAILS A6, D6/A9.2 & A6, B6, C6/A9.4
DOOR INFILL PER DETAIL A5/A9.2
NEW CURB AT RESTROOM WALLS PER DETAILS A4, E5/A9.2

1 NEW 2-HR RATED AREA SEPARATION WALLS - FINISH (E) 1 - HR. RATED WALLS FROM FLOOR TO BOTTOM OF ROOF SHEATHING

CONSULTANT SEAL

CONSULTANT

KEY PLAN

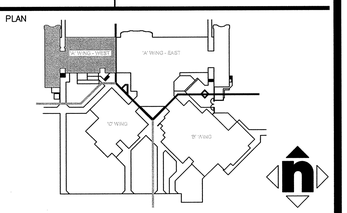

AGENCY APPROVAL

IDENTIFICATION STAMP
DIV. OF THE STATE ARCHITECT
04 - 106133
AC____FLS____SS____
DATE_____

PROJECT TITLE

SAN BERNARDINO CITY UNIFIED SCHOOL DISTRICT
777 NORTH "F" STREET
SAN BERNARDINO,CA. 92410

RAMONA-ALESSANDRO ELEMENTARY SCHOOL MODERNIZATION
670 RAMONA AVENUE
SAN BERNARDINO, CA 92411

© HMC GROUP 2003

NO.	REVISIONS	DATE	NO.	REVISIONS	DATE
1	DSA ADDENDUM NO. 1	2/10/10			

DRAWING TITLE

REMODELED FLOOR PLAN 'A' WING-WEST

ARCHITECT SEAL

LICENSED ARCHITECT
CHRISTOPHER BUCHALLA
LICENSE NO. C-19759
EXP. 02-24-11
STATE OF CALIFORNIA

DESIGNED MRoth	PROJECT NO. 3137117
DRAWN MMinamide	SCALE 1/8"=1'-0"
CHECKED QC	DRAWING NO. AA2.2
DATE 19 MAR 2004	

PLEASE RECYCLE

" BID ISSUANCE SET"