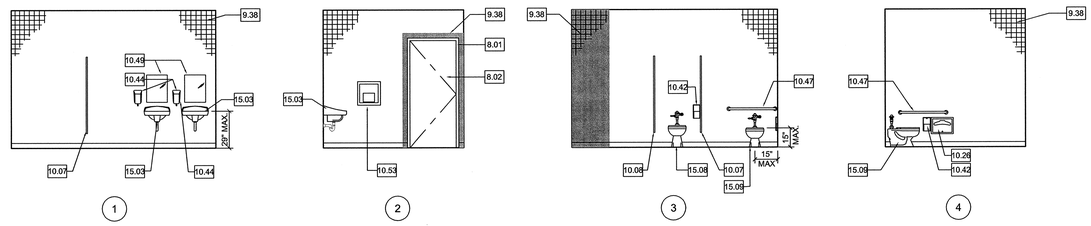

GIRLS TOILET ROOM A21 — E4

USE ELEMENTARY HEIGHTS, REFER TO DETAIL D2/A9.2 — 1/4" = 1'-0"

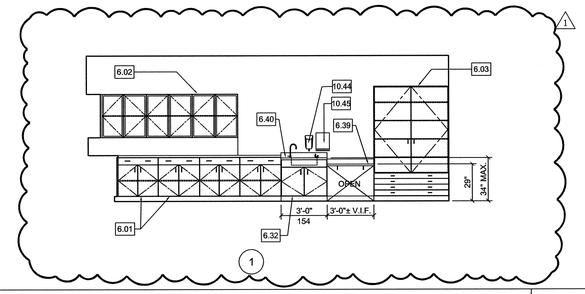

CLASSROOM A13 — E6

1/4" = 1'-0"

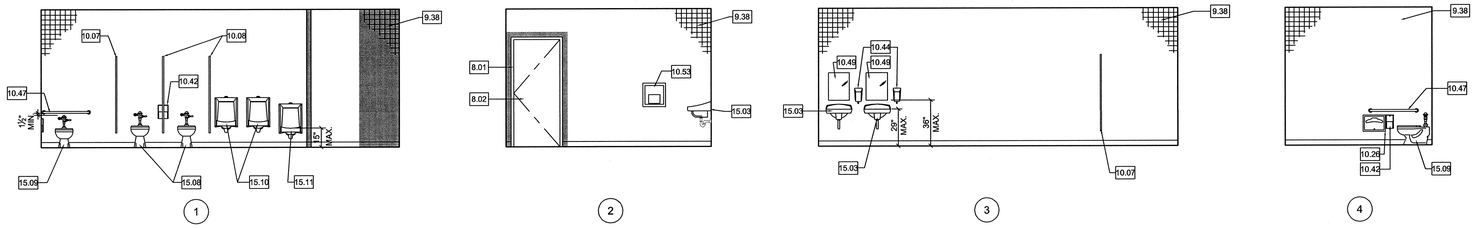

BOYS TOILET ROOM A23 — D5

USE ELEMENTARY HEIGHTS, REFER TO DETAIL D2/A9.2 — 1/4" = 1'-0"

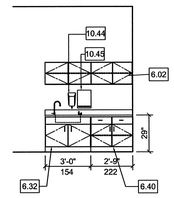

COMPUTER ROOM A1 — D6

1/4" = 1'-0"

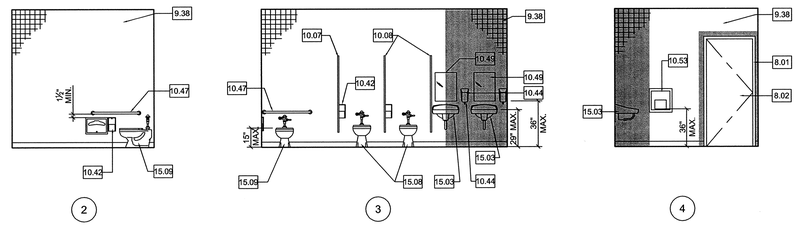

GIRLS TOILET ROOM A34 — C3

USE ELEMENTARY HEIGHTS, REFER TO DETAIL D2/A9.2 — 1/4" = 1'-0"

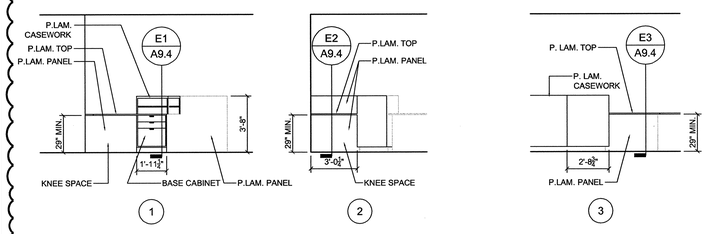

ADMINISTRATION ROOM A25 — C5

1/4" = 1'-0"

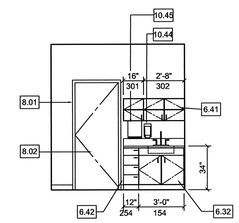

NURSE ROOM A18 — C6

1/4" = 1'-0"

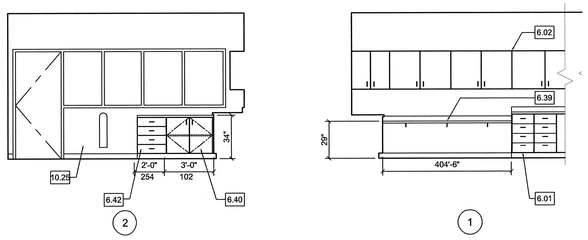

WORK ROOM A38 — B2

1/4" = 1'-0"

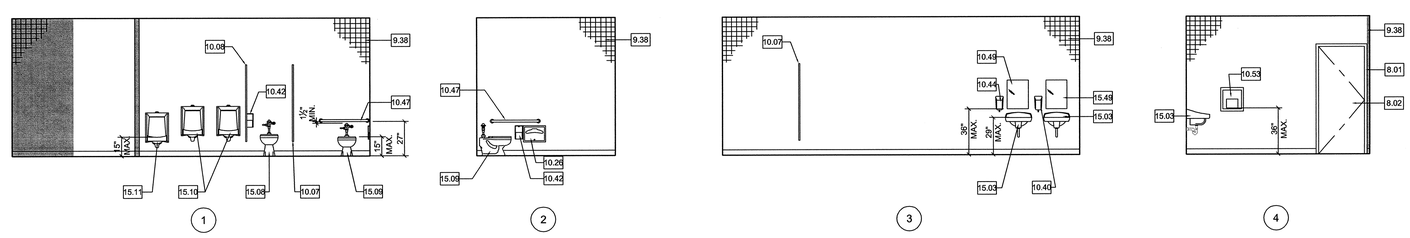

BOYS TOILET ROOM A32 — B6

USE ELEMENTARY HEIGHTS, REFER TO DETAIL D2/A9.2 — 1/4" = 1'-0"

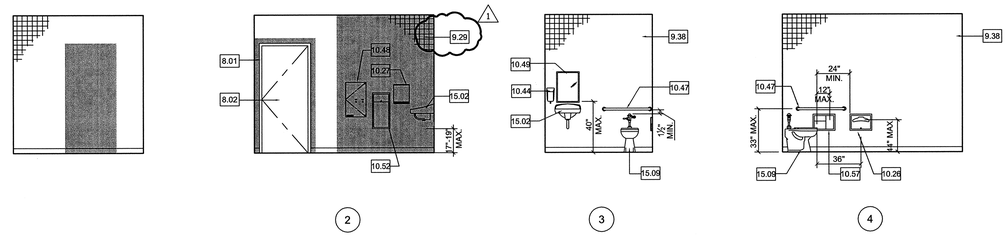

WOMEN'S TOILET ROOM B10 — A4

USE ADULT HEIGHTS, REFER TO DETAIL D2/A9.2 — 1/4" = 1'-0"

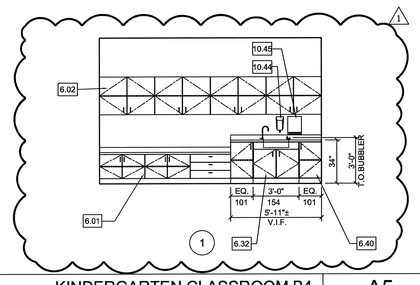

KINDERGARTEN CLASSROOM B4 — A5

KINDERGARTEN RM. B5B (SIM. OPP. HAND) — 1/4" = 1'-0"

NOTE: PROVIDE BACKSPLASH TWO SIDES TYP. - BACK AND END ADJACENT TO WALL. SCRIBE TO UNDERSIDE OF SILL WHERE WINDOW OCCURS.

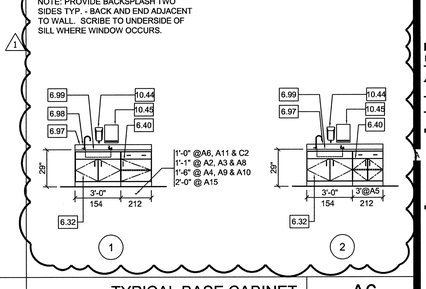

TYPICAL BASE CABINET — A6

ROOM A2,A3,A4,A5,A6,A8,A9,A10,A11, A15 (OPP. HAND) & C2 (OPP. HAND) — 1/4" = 1'-0"

HMC ARCHITECTS
Architecture Interiors Planning
3546 CONCOURS STREET
ONTARIO, CALIFORNIA 91764
Telephone: 909 . 989 . 9979
Fax: 909 . 483 . 1400
www. hmcarchitects .com

KEYNOTES

CONSTRUCTION KEYNOTES

A. CONTRACTOR TO INCLUDE ALL WORK AND MATERIALS NECESSARY TO FULLY COMPLETE ALL ITEMS REQUIRED.

CONSTRUCTION KEYNOTE SYMBOL

5.22
6.01 (E) BASE CABINETS TO REMAIN
6.02 (E) UPPER CABINETS TO REMAIN
6.03 (E) FULL HEIGHT CABINETS TO REMAIN
6.32 ACCESSIBLE SINK CABINET, PER DETAIL A1, A3/A9.2
6.39 ACCESSIBLE COUNTER PER DETAIL C4/A9.3
6.40 BASE CABINET, PER DETAIL A3/A9.2
6.41 UPPER CABINET, PER DETAIL B4/A9.2
6.42 BASE CABINET W/ DRAWERS, PER DETAIL B4/A9.2
6.97 (N) COUNTERTOP AND BACKSPLASH TO BE SCRIBED IN FIELD WHERE (E) WOOD WALL TRIM OCCURS
6.98 TOP OF (N) BACKSPLASH TO BE AT SAME HEIGHT AS (E) BACKSPLASH, WHERE OCCURS
6.99 INFILL FIXED PANELS REQUIRED AT SOME SINK LOCATIONS, CONTRACTOR TO PROVIDE
8.01 DOOR FRAME PROVIDE NEW OPENING PER DETAIL A6/A9.2
8.02 DOOR AND HARDWARE - REFER TO SHEET A8.1
9.25 CERAMIC TILE THINSET FULL HEIGHT, MATCH ADJACENT WHERE OCCURS
9.38 CERAMIC TILE PATCH AND REPAIR, MATCH ADJACENT
10.07 TOILET PARTITION, MATCH EXISTING, PER DETAIL A1, B1, C1/A9.1
10.08 (E) TOILET PARTITIONS RELOCATED
10.25 (E) FIRE EXTINGUISHER
10.26 SEAT COVER DISPENSER
10.27 PAPER TOWEL DISPENSER
10.40 (E) SOAP DISPENSER
10.42 TOILET TISSUE DISPENSER
10.44 SOAP DISPENSER
10.45 PAPER TOWEL DISPENSER
10.47 GRAB BAR PER DETAIL C3.D1/A9.2
10.48 SANITARY NAPKIN VENDOR
10.49 MIRROR
10.52 WASTE RECEPTACLE
10.53 HAND DRYER
10.57 SANITARY NAPKIN DISPOSAL AND TOILET TISSUE DISPENSER
15.02 (E) LAVATORY RELOCATED TO MEET ACCESS COMPLIANCE
15.03 (E) LAVATORY TO REMAIN
15.08 (E) WATER CLOSET RELOCATED
15.09 ACCESSIBLE WATER CLOSET
15.10 (E) URINAL RELOCATED
15.11 (E) URINAL RELOCATED TO MEET ACCESS COMPLIANCE

NOTE:
FOR ACCESSIBLE RESTROOM FIXTURES SEE DETAILS: B1, B2, C1, C2 & D2/A9.2 AND A6/A5.2 FOR MOUNTING HEIGHTS

CONSULTANT SEAL | CONSULTANT

KEY PLAN

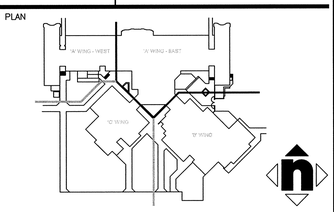

AGENCY APPROVAL

IDENTIFICATION STAMP
DIV. OF THE STATE ARCHITECT
04 - 106133
AC____ FLS____ SS____
DATE____

PROJECT TITLE

SAN BERNARDINO CITY UNIFIED SCHOOL DISTRICT
777 NORTH "F" STREET
SAN BERNARDINO,CA. 92410

RAMONA-ALESSANDRO ELEMENTARY SCHOOL MODERNIZATION
670 RAMONA AVENUE
SAN BERNARDINO, CA 92411

© HMC GROUP 2003

NO.	REVISIONS	DATE	NO.	REVISIONS	DATE
1	DSA ADDENDUM NO. 1	2/10/10			

DRAWING TITLE

INTERIOR ELEVATIONS

ARCHITECT SEAL

LICENSED ARCHITECT — CALIFORNIA REGISTERED ARCHITECT — LICENSE NO. IC - 19739 — EXP. 02-24-11 — STATE OF CALIFORNIA

DESIGNED MRoth	PROJECT NO. 3137117
DRAWN MMinomide	SCALE AS NOTED
CHECKED QC	DRAWING NO. A5.1
DATE 19 MAR 2004	

PLEASE RECYCLE

" BID ISSUANCE SET"