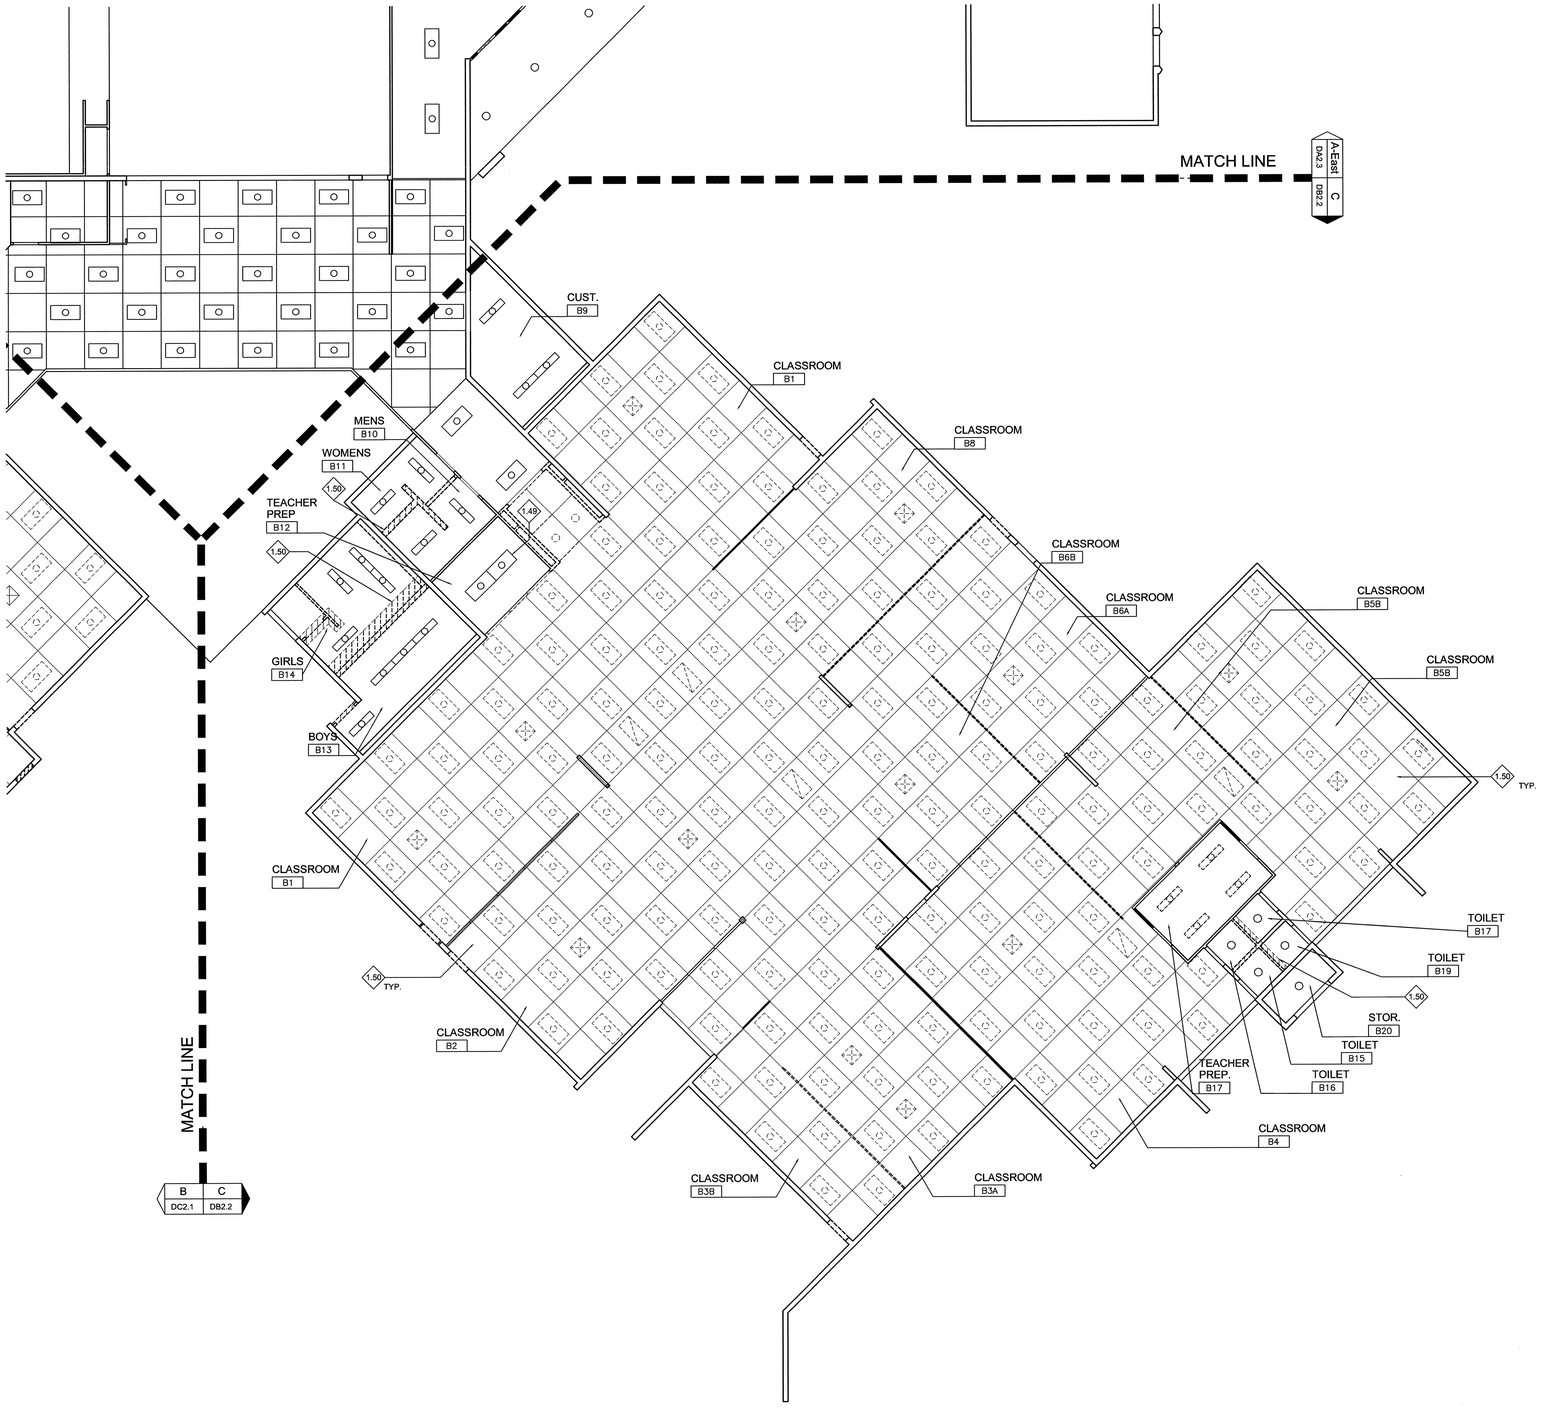

HMC ARCHITECTS
Architecture Interiors Planning
3546 CONCOURS STREET
ONTARIO, CALIFORNIA 91764
Telephone: 909 . 989 . 9979
Fax: 909 . 483 . 1400
www. hmcarchitects .com

KEYNOTES

DEMOLITION KEYNOTES

1.53 DEMOLITION KEYNOTE SYMBOL

1.17 REMOVE EXISTING CEILING TILES, LIGHTING, DIFFUSERS AT EXISTING SUSPENDED CEILING. EXISTING SUSPENSION GRID TO REMAIN

1.50 REMOVE PORTION OF EXISTING CEILING

CONSTRUCTION LEGEND

REMOVE SUSPENDED ACOUSTICAL CEILING SYSTEM AND ACOUSTICAL TILES

REMOVE LIGHT FIXTURES SEE ELECTRICAL DRAWINGS

PORTIONS OF CEILING TO BE REMOVED

LIGHT FIXTURE SEE ELECTRICAL DRAWINGS

MECHANICAL REGISTER SEE MECHANICAL DRAWINGS

CONSULTANT SEAL

CONSULTANT

KEY PLAN

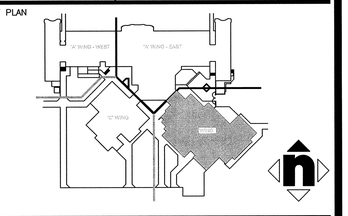

AGENCY APPROVAL

IDENTIFICATION STAMP
DIV. OF THE STATE ARCHITECT

04 - 106133

AC____ FLS____ SS____
DATE_____

PROJECT TITLE

SAN BERNARDINO CITY UNIFIED SCHOOL DISTRICT
777 NORTH "F" STREET
SAN BERNARDINO,CA. 92410

RAMONA-ALESSANDRO ELEMENTARY SCHOOL MODERNIZATION
670 RAMONA AVENUE
SAN BERNARDINO, CA 92411

© HMC GROUP 2003

NO.	REVISIONS	DATE	NO.	REVISIONS	DATE
1	DSA ADDENDUM NO. 1	2/10/10			

DRAWING TITLE

DEMOLITION REFLECTED CEILING PLAN 'B ' WING

ARCHITECT SEAL

LICENSED ARCHITECT
CHRISTOPHER RAICHER
LICENSE NO. C-19759
EXP. 02-24-10
STATE OF CALIFORNIA

DESIGNED MRoth	PROJECT NO. 3137117
DRAWN MMinamide	SCALE 1/8"=1'-0"
CHECKED QC	DRAWING NO. 1 DB2.2
DATE 19 MAR 2004	

G:\DGN\3137117\from sam\DB2.2.dwg

PLEASE RECYCLE

Feb 23, 2010 - 15:

" BID ISSUANCE SET"