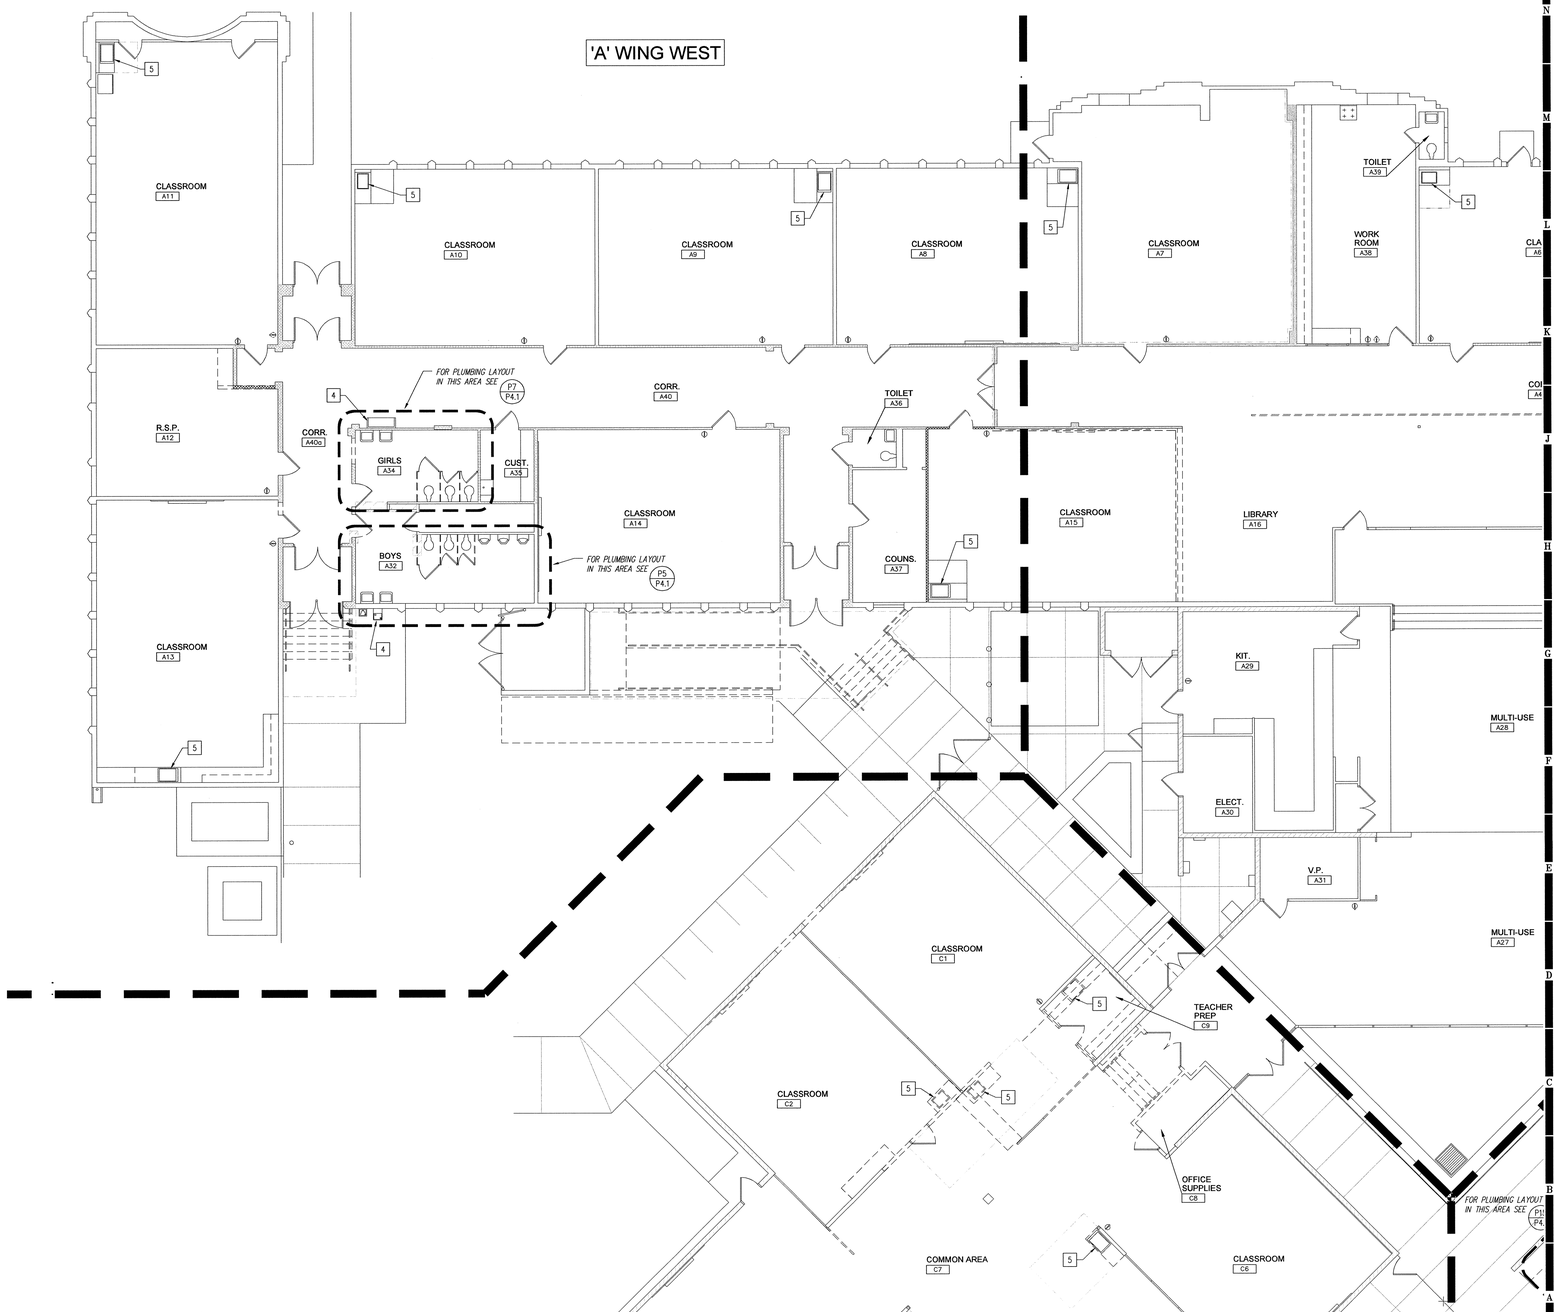

PLUMBING DEMOLITION FLOOR PLAN

SCALE: 1/8" = 1'-0"

1

HMC ARCHITECTS
3546 CONCOURS STREET
ONTARIO, CALIFORNIA 91764
TELEPHONE: 909.989.9979
FAX: 909.483.1400
WWW.HMCARCHITECTS.COM
Architecture . Planning . Interior Design

DEMOLITION NOTES: (NOTE: NOT ALL NOTES LISTED APPLY TO THIS SHEET)

1. REMOVE EXISTING WATER CLOSET AND ALL RELATED APPURTENANCES, RETURN TO OWNER. TEMPORARILY CAP UTILITIES (WATER, SOIL AND VENT PIPING) IN WALL, ABOVE CEILING OR BELOW FLOOR AS REQUIRED TO RECEIVE NEW FIXTURE OR IF FIXTURE IS NOT REPLACED CAP PERMANENTLY.
2. REMOVE EXISTING URINAL AND ALL RELATED APPURTENANCES, RETURN TO OWNER. TEMPORARILY CAP UTILITIES (WATER, SOIL AND VENT PIPING) IN WALL, ABOVE CEILING OR BELOW FLOOR AS REQUIRED TO RECEIVE NEW FIXTURE OR IF FIXTURE IS NOT REPLACED CAP PERMANENTLY.
3. REMOVE EXISTING LAVATORY AND ALL RELATED APPURTENANCES, RETURN TO OWNER. TEMPORARILY CAP UTILITIES (WATER, WASTE AND VENT PIPING) IN WALL, ABOVE CEILING OR BELOW FLOOR AS REQUIRED TO RECEIVE NEW FIXTURE OR IF FIXTURE IS NOT REPLACED CAP PERMANENTLY.
4. REMOVE EXISTING DRINKING FOUNTAIN AND RELATED APPURTENANCES, RETURN TO OWNER. TEMPORARILY CAP UTILITIES (WATER, WASTE, AND VENT PIPING) IN WALL, ABOVE CEILING OR BELOW FLOOR AS REQUIRED TO RECEIVE NEW FIXTURE OR IF FIXTURE IS NOT REPLACED CAP PERMANENTLY.
5. REMOVE EXISTING SINK COMPLETE AND ALL RELATED APPURTENANCES, RETURN TO OWNER. TEMPORARILY CAP UTILITIES (WATER, WASTE, & VENT PIPING) IN WALL, ABOVE CEILING OR BELOW FLOOR AS REQUIRED TO RECEIVE NEW FIXTURE OR IF FIXTURE IS NOT REPLACED CAP PERMANENTLY.

275 W. Hospitality Lane, Suite #100
San Bernardino, CA 92408
Phone: 909.890.3700
Fax: 909.890.3770
Email: cadd@designwesteng.com
DESIGN WEST ENGINEERING
MECHANICAL • ELECTRICAL • ENERGY CONSULTANTS

KEY PLAN

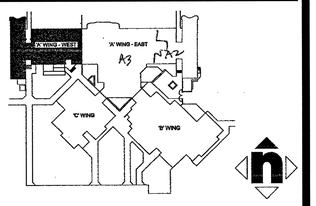

AGENCY APPROVAL

FILE NO. -

IDENTIFICATION STAMP
DIV. OF THE STATE ARCHITECT
OFFICE OF REGULATION SERVICES

04-106133

AC FLS SS

DATE

CONSTRUCTION DOCUMENTS

Owner

SAN BERNARDINO CITY UNIFIED SCHOOL DISTRICT

SAN BERNARDINO CITY
UNIFIED SCHOOL DISTRICT
777 NORTH F STREET
SAN BERNARDINO, CA. 92410

HMC ARCHITECTS 2007

No	Revisions/Submissions	Date
1	DSA ADDENDUM # 1	02/10/10

Consultant Seal

REGISTERED PROFESSIONAL ENGINEER
STEVEN M. WESTON
No. 23209
EXP. 9-30-2011
MECHANICAL
STATE OF CALIFORNIA

Consultant
DESIGN WEST ENGINEERING
275 W. Hospitality Lane, Suite #100
San Bernardino, CA 92408 Phone: 909.890.3700
Email: cadd@designwesteng.com

Project Title
RAMONA-ALESSANDRO ELEMENTARY SCHOOL
MODERNIZATION
670 RAMONA AVENUE, SAN BERNARDINO, CA 92411

Drawing Title
PLUMBING DEMOLITION
FLOOR PLAN

Architect Seal

LICENSED ARCHITECT
STEPHEN J. BROWN
NO. C-19759
EXP. 2-24-11
STATE OF CALIFORNIA

Designed TRW/VF	Project No. 3137118.000
Drawn TRW/VF	Scale AS NOTED
Checked SJ	Drawing No
Reviewed -	P2.1
Date 03/19/04	of 10-014

" BID ISSUANCE SET"