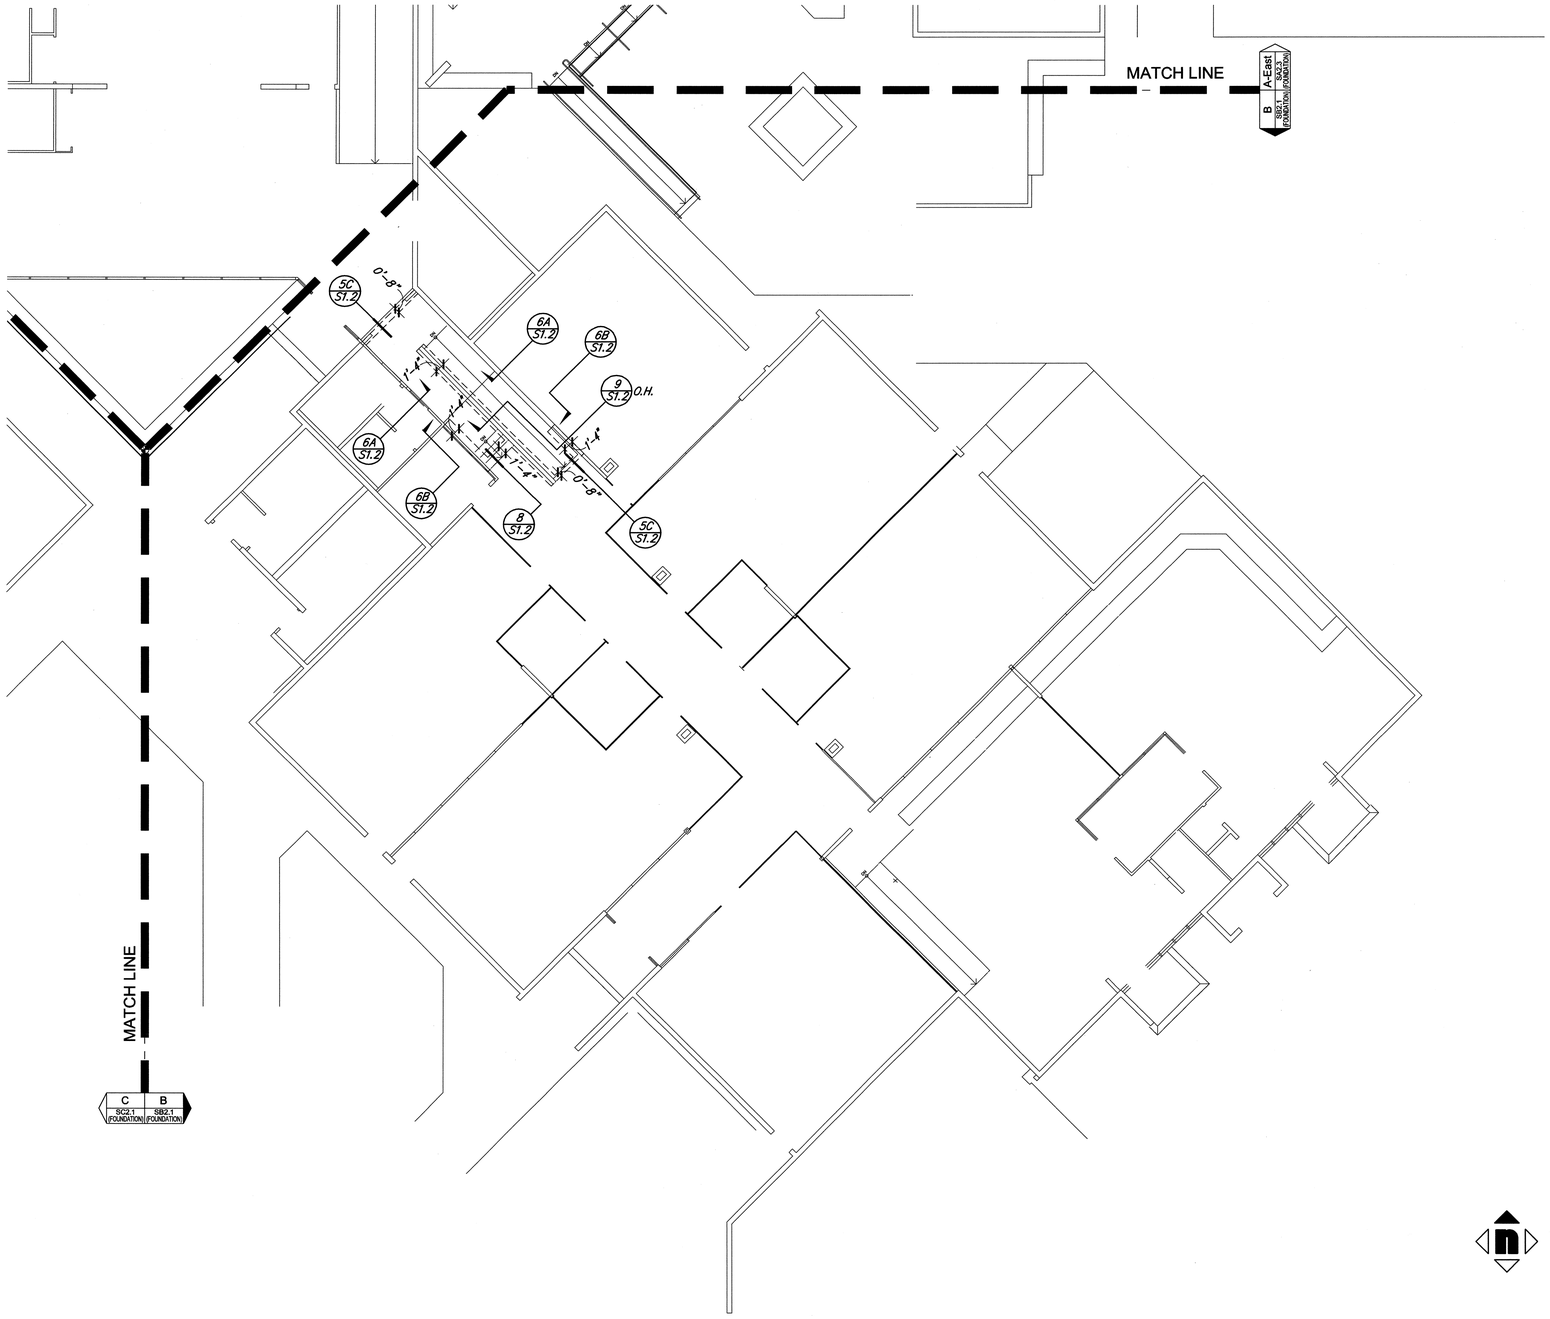

FOUNDATION PLAN - 'B' WING

1/8" | 1

HMC ARCHITECTS
Architecture Interiors Planning
3546 CONCOURS STREET
ONTARIO, CALIFORNIA 91764
Telephone: 909 . 989 . 9979
Fax: 909 . 483 . 1400
www. hmcarchitects .com

CONSULTANT SEAL

REGISTERED PROFESSIONAL ENGINEER
TONY C. TSANG
No. S2992
Exp. 06/30/2010
STRUCTURAL
STATE OF CALIFORNIA

CONSULTANT
TMAD TAYLOR & GAINES
800 North Ferrari Lane, Suite 100
Ontario, California 91764
Phone: 909.477.6915 Fax: 909.477.6919
www.tmadtg.com

- STRUCTURAL
- MECHANICAL
- ELECTRICAL
- CIVIL

Project No. 4009.080.00

KEY PLAN

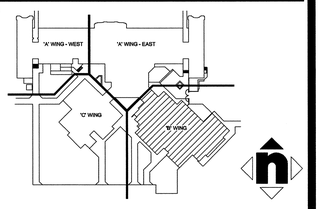

AGENCY APPROVAL

IDENTIFICATION STAMP
DIV. OF THE STATE ARCHITECT

04 - 106133

AC____ FLS____ SS____
DATE_____

PROJECT TITLE

RAMONA-ALESSANDRO
ELEMENTARY SCHOOL
MODERNIZATION
670 RAMONA AVENUE
SAN BERNARDINO, CA 92411

© HMC GROUP 2003

NO.	REVISIONS	DATE	NO.	REVISIONS	DATE
1	DSA ADDENDUM # 1				2/10/10

DRAWING TITLE

FOUNDATION PLAN
'B' WING

ARCHITECT SEAL

LICENSED ARCHITECT
CHRISTOPHER R. HOWARD
No. C-19759
REN. 02-28-11
STATE OF CALIFORNIA

DESIGNED JC	PROJECT NO. 3137117
DRAWN AM	SCALE AS NOTED
CHECKED TT	DRAWING NO. SB2.1
DATE 19 MAR 2004	

Feb 05, 2010 - 12:16pm

PLEASE RECYCLE

" BID ISSUANCE SET"

N:\40.CAD\TGProjects\4009_Projects\4009.080\Structural\4009080_SB2.1.dwg Fri, 05 Feb. 2010 - 12:16pm Plotted by: dsanchez