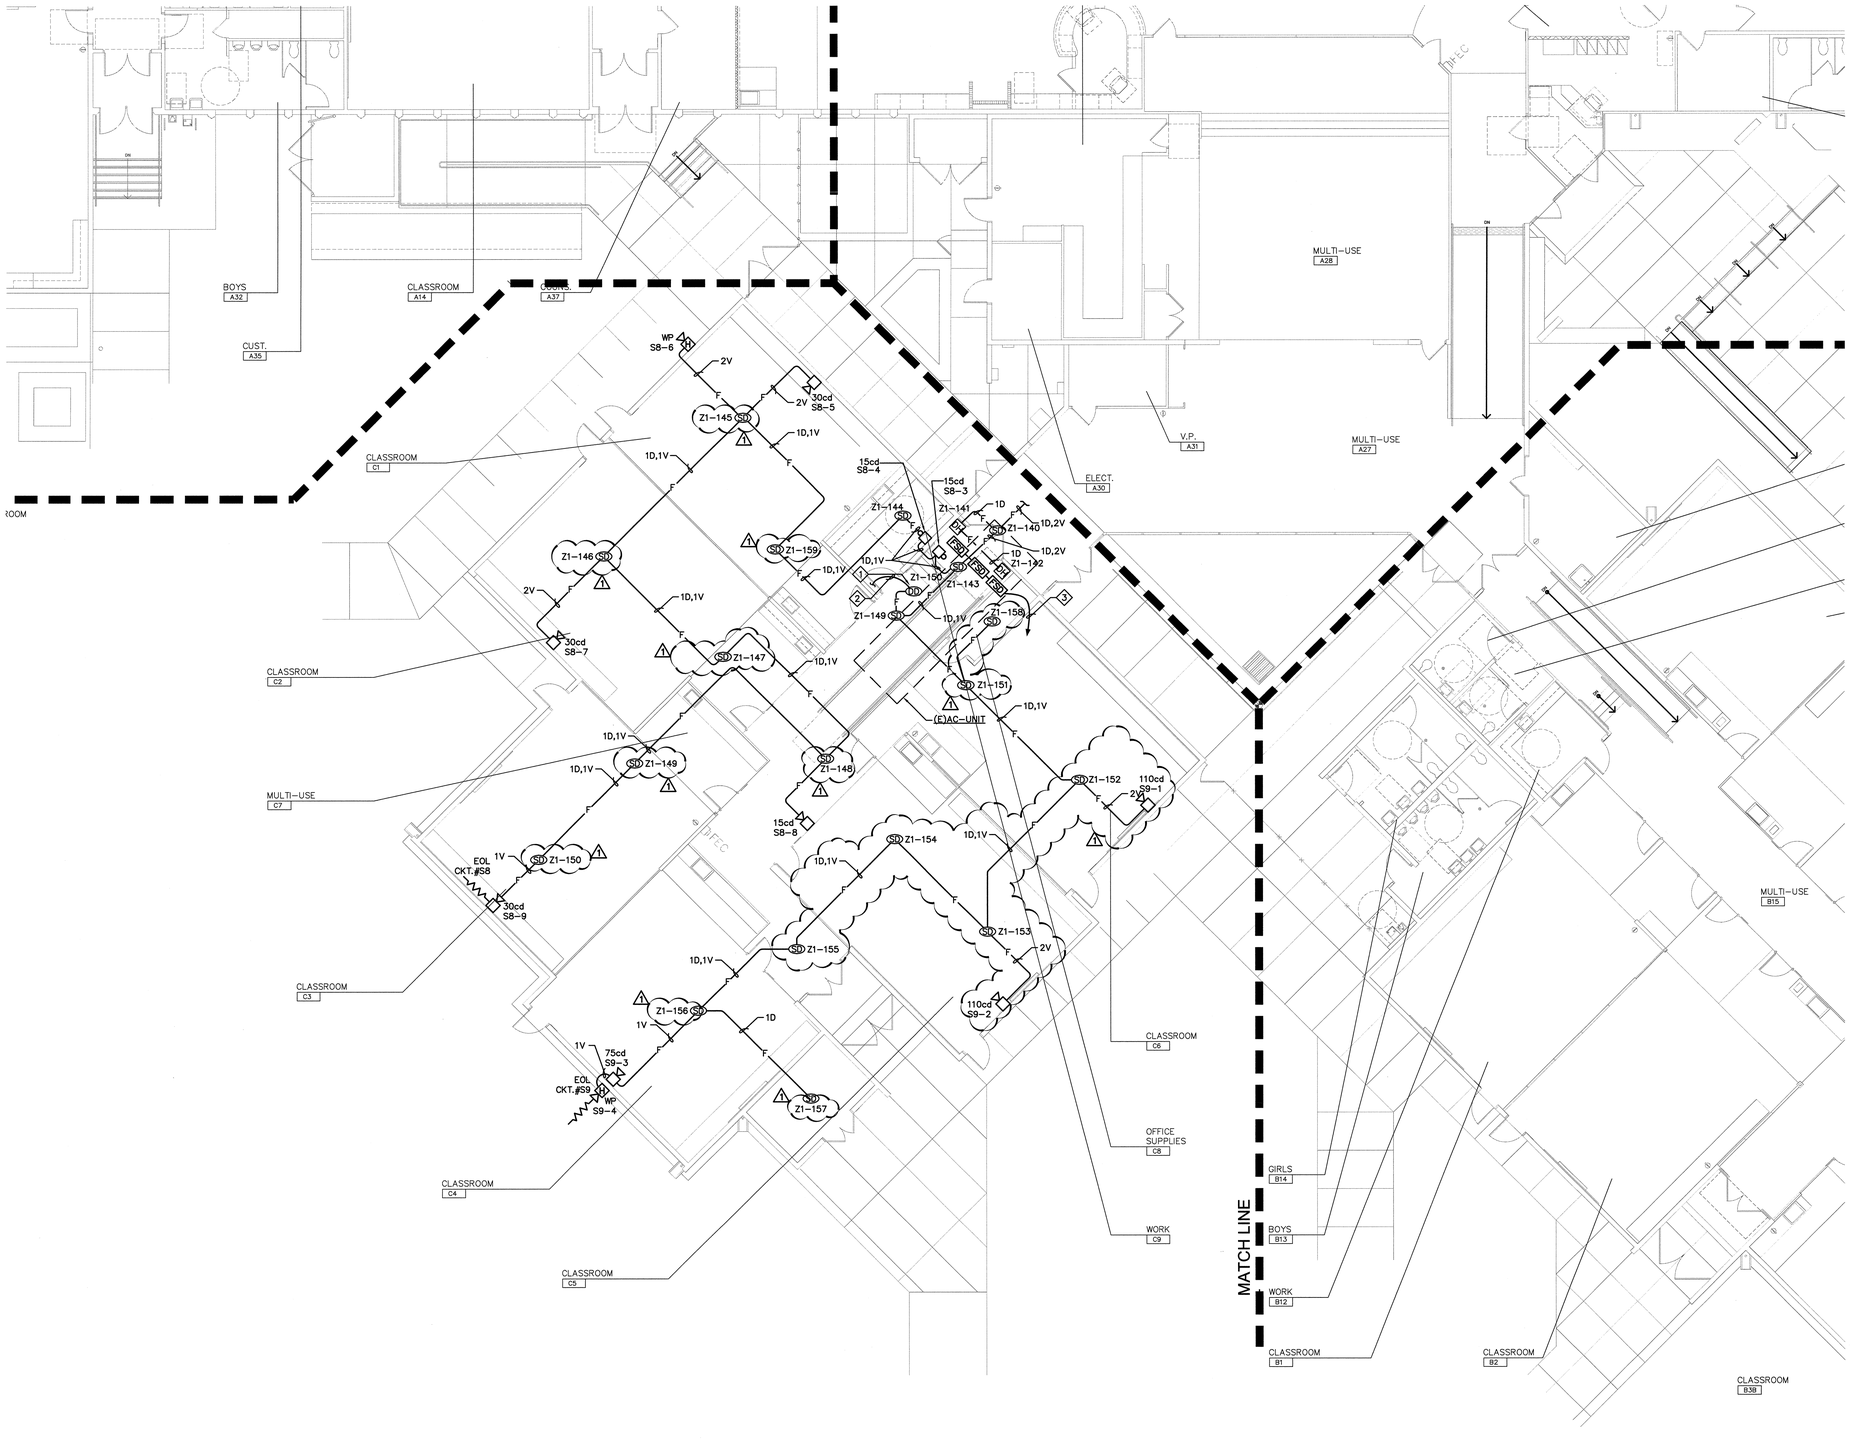

HMC ARCHITECTS

Architecture Interiors Planning

3546 CONCOURS STREET
ONTARIO, CALIFORNIA 91764
Telephone: 909 . 989 . 9979
Fax: 909 . 483 . 1400
www. hmcarchitects .com

SHEET NOTES

1. REPLACE EXISTING DUCT DETECTOR WITH NEW IN SAME DUCT LOCATION.
2. 1/2"C. TO UNIT CONTROL PANEL FOR SHUT-DOWN.
3. ROUTE 1/2"C. 3#12 TO 20A. DEDICATED CIRCUIT BREAKER WITH LOCK-ON DEVICE AND MARKED RED PER NFPA 72 1-5.2.5.2. CONTRACTOR SHALL VERIFY CIRCUIT NUMBER AND PROVIDE UPDATED PANEL SCHEDULE.

COMPLETE AUTOMATIC FIRE ALARM SYSTEM PLAN SUBMITTAL PER DSA POLICY 95-03(FLS)

CONSULTANT SEAL

REGISTERED PROFESSIONAL ENGINEER — Exp. 9-30-04 — STATE OF CALIFORNIA

CONSULTANT

DCGA ENGINEERS
Consulting Mechanical and Electrical Engineers
4700 E. Ontario Mills Pkwy
Ontario, Ca. 91764
Ph.909.987.0017
Fax 909.390.7023

KEY PLAN

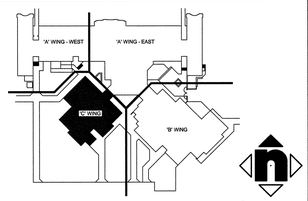

AGENCY APPROVAL

IDENTIFCATION STAMP
DIV. OF THE STATE ARCHITECT
04-106133
AC____ FLS____ SS____
DATE_____

PROJECT TITLE

SAN BERNARDINO CITY UNIFIED SCHOOL DISTRICT
777 NORTH "F" STREET
SAN BERNARDINO,CA. 92410

RAMONA-ALESSANDRO ELEMENTARY SCHOOL
MODERNIZATION
670 RAMONA AVENUE
SAN BERNARDINO, CA 92411

© HMC GROUP 2003

NO.	REVISIONS	DATE	NO.	REVISIONS	DATE
1	DSA ADDENDUM NO. 1	2/10/10			

DRAWING TITLE

BUILDING "C"
FIRE ALARM PLAN

ARCHITECT SEAL

LICENSED ARCHITECT — JOHN RICHARDS — LIC. NO. C-19759 — REN. 02-24-11 — STATE OF CALIFORNIA

DESIGNED ER	PROJECT NO. 3137117
DRAWN ER	SCALE 1/8" = 1'-0"
CHECKED JJR	DRAWING NO. EC-2.4
DATE 19 MAR 2004	

P:\SBCUSD-Mods\Ramona-Alessandro #20-03142\Dwgs\E\20-03142EC24.dwg 2-08-10-10:45 AM

DCGA #20-03142

" BID ISSUANCE SET"