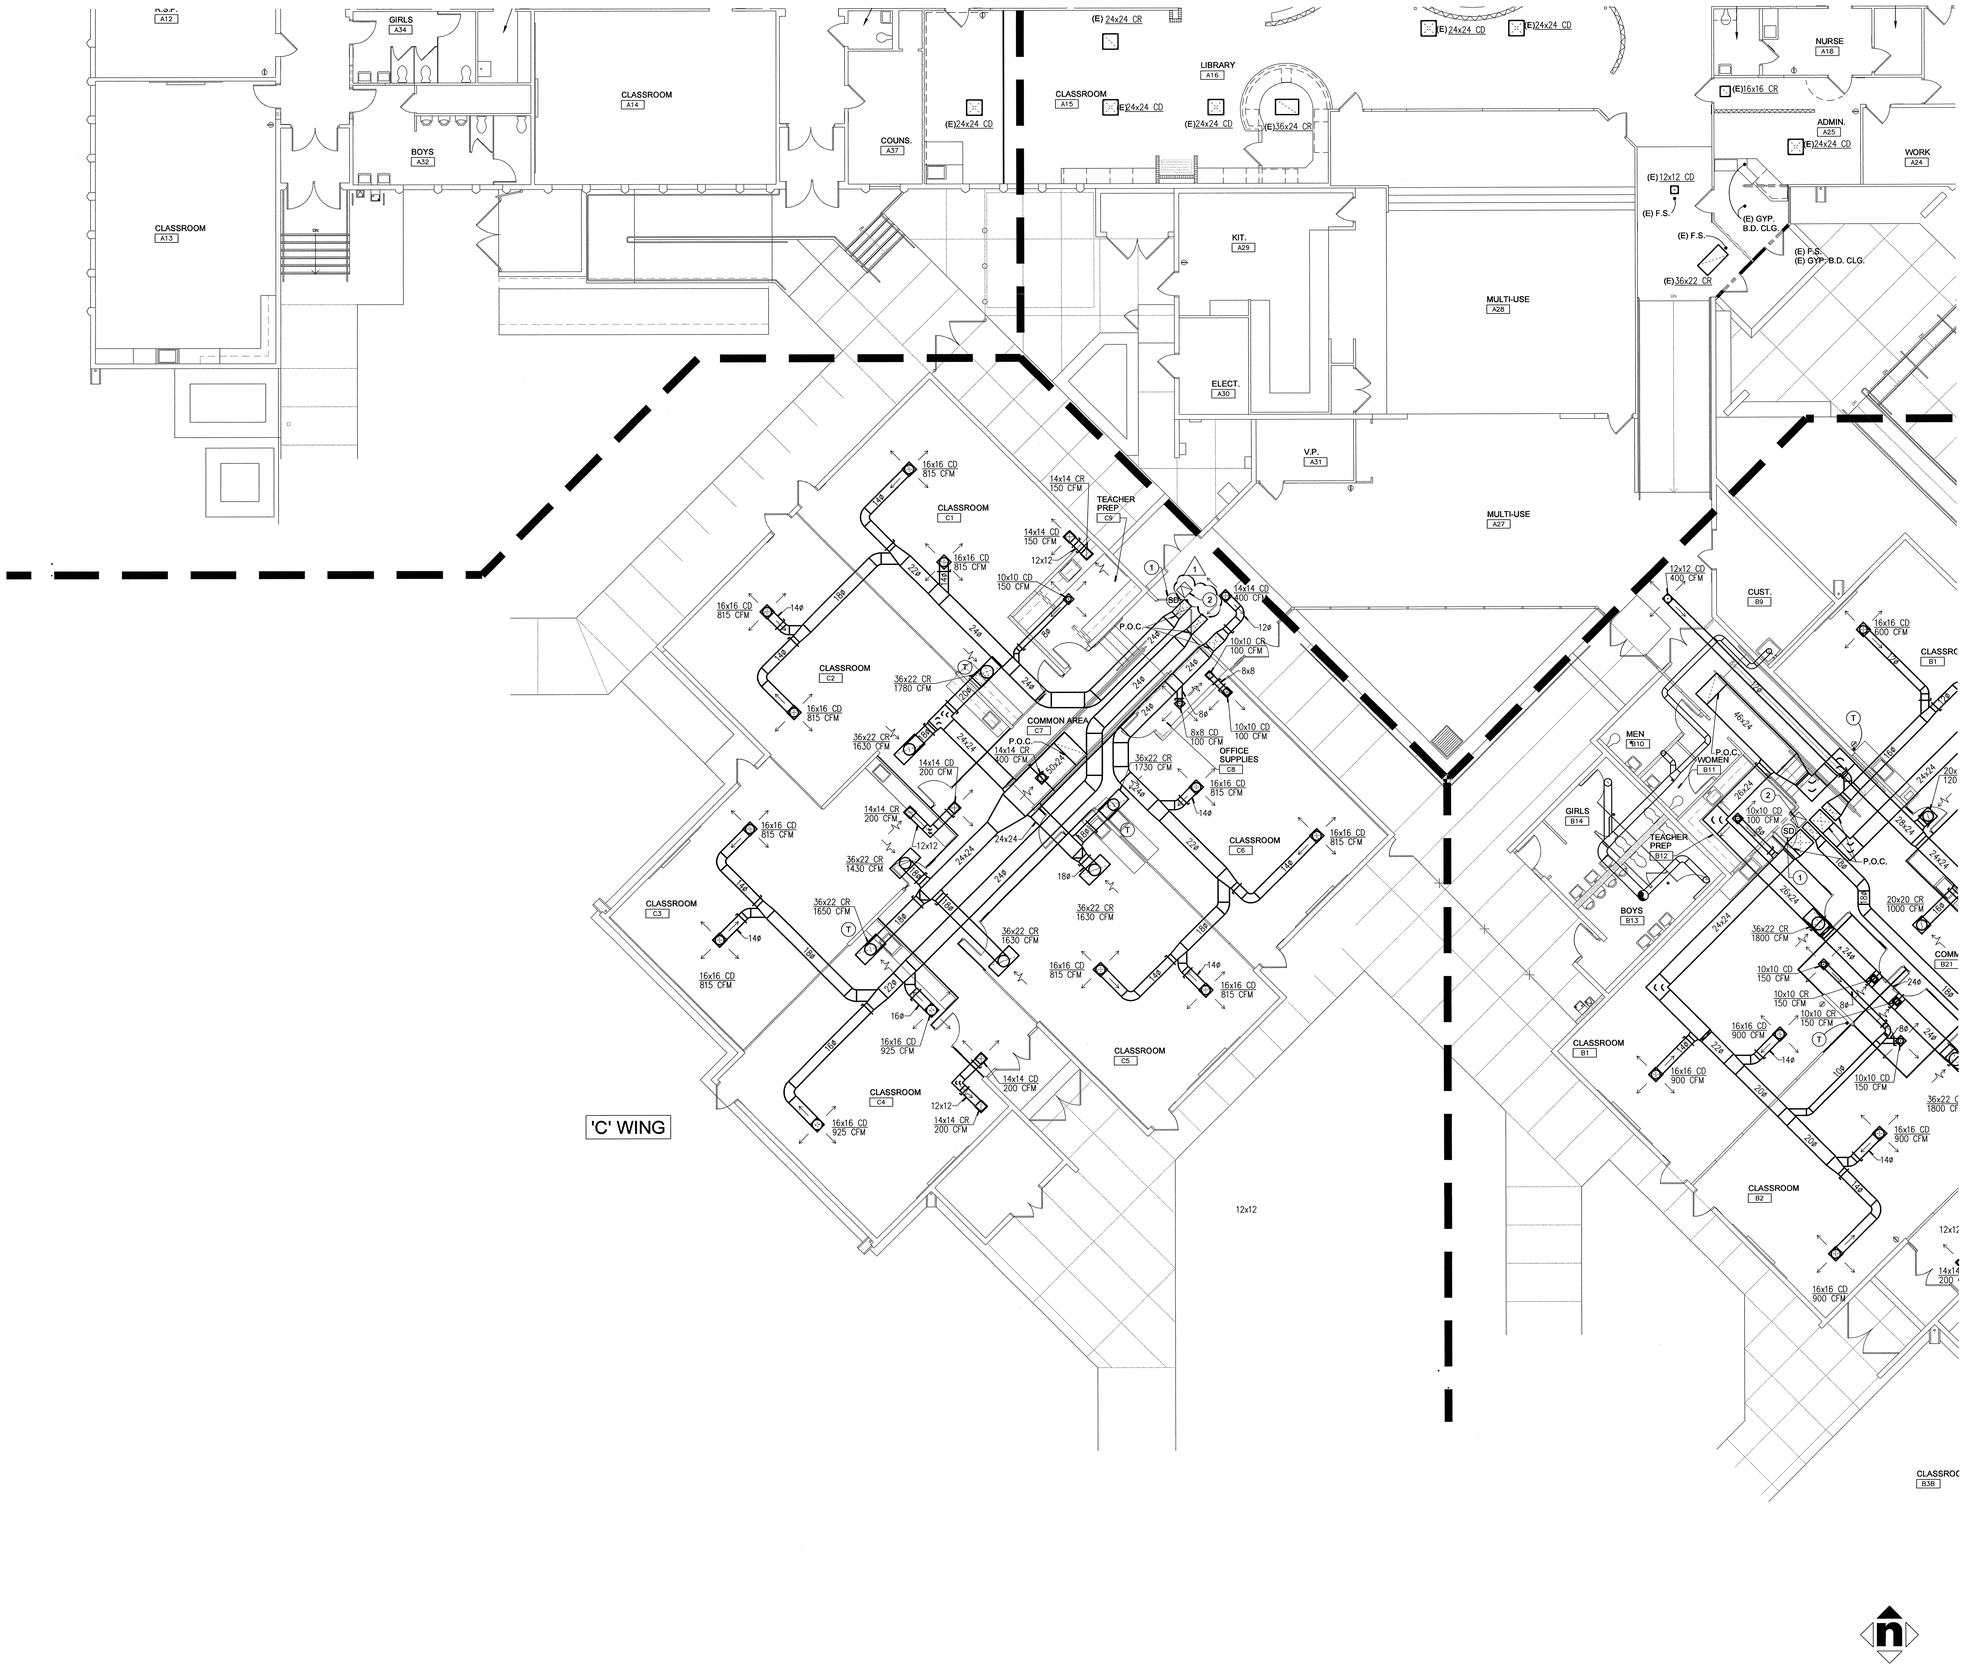

HMC ARCHITECTS

Architecture . Planning . Interior Design

3546 CONCOURS STREET
ONTARIO, CALIFORNIA 91764
TELEPHONE: 909.989.9979
FAX: 909.483.1400
WWW.HMCARCHITECTS.COM

MECHANICAL REMODEL NOTE:

1. PROVIDE UNIT MOUNTED SMOKE DETECTOR COMPATIBLE WITH EXIST. FIRE ALARM SYSTEM ON SUPPLY AIR SIDE OF EXIST. AC-UNIT.
2. DUCT SMOKE DETECTOR SERVICE ACCESS

275 W. Hospitality Lane, Suite #100
San Bernardino, CA 92408
Phone: 909.890.3700
Fax: 909.890.3770
Email: cadd@designwesteng.com

DESIGN WEST ENGINEERING
MECHANICAL • ELECTRICAL • ENERGY CONSULTANTS

KEY PLAN

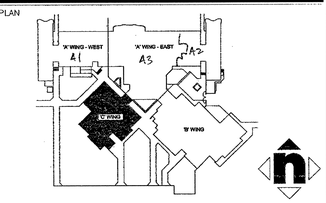

AGENCY APPROVAL

FILE NO. -

IDENTIFICATION STAMP
DIV. OF THE STATE ARCHITECT
OFFICE OF REGULATION SERVICES

04-106133

AC FLS SS

DATE

CONSTRUCTION DOCUMENTS

Owner

SAN BERNARDINO CITY UNIFIED SCHOOL DISTRICT

SAN BERNARDINO CITY
UNIFIED SCHOOL DISTRICT
777 NORTH F STREET
SAN BERNARDINO, CA. 92410

HMC ARCHITECTS 2007

No	Revisions/Submissions	Date
1	DSA ADDENDUM # 1	02/10/10

Consultant Seal

REGISTERED PROFESSIONAL ENGINEER — STEVEN M. JOHNSON — No. 33209 — EXP. 9-30-2011 — MECHANICAL — STATE OF CALIFORNIA

Consultant
DESIGN WEST ENGINEERING
275 W. Hospitality Lane, Suite #100
San Bernardino, CA 92408 Phone: 909.890.3700
Email: cadd@designwesteng.com

Project Title
RAMONA-ALESSANDRO ELEMENTARY SCHOOL MODERNIZATION
670 RAMONA AVENUE, SAN BERNARDINO, CA 92411

Drawing Title
MECHANICAL REMODEL FLOOR PLAN

Architect Seal

LICENSED ARCHITECT — RICHARD C. HAMILTON — No. C-17266 — EXP. 2-24-11 — STATE OF CALIFORNIA

Designed TRW/VF	Project No 3137118.000
Drawn TRW/VF	Scale AS NOTED
Checked SJ	Drawing No
Reviewed -	M3.1
Date 03/19/04	of 10-014

MECHANICAL REMODEL FLOOR PLAN — SCALE: 1/8" = 1'-0" — 1

" BID ISSUANCE SET"