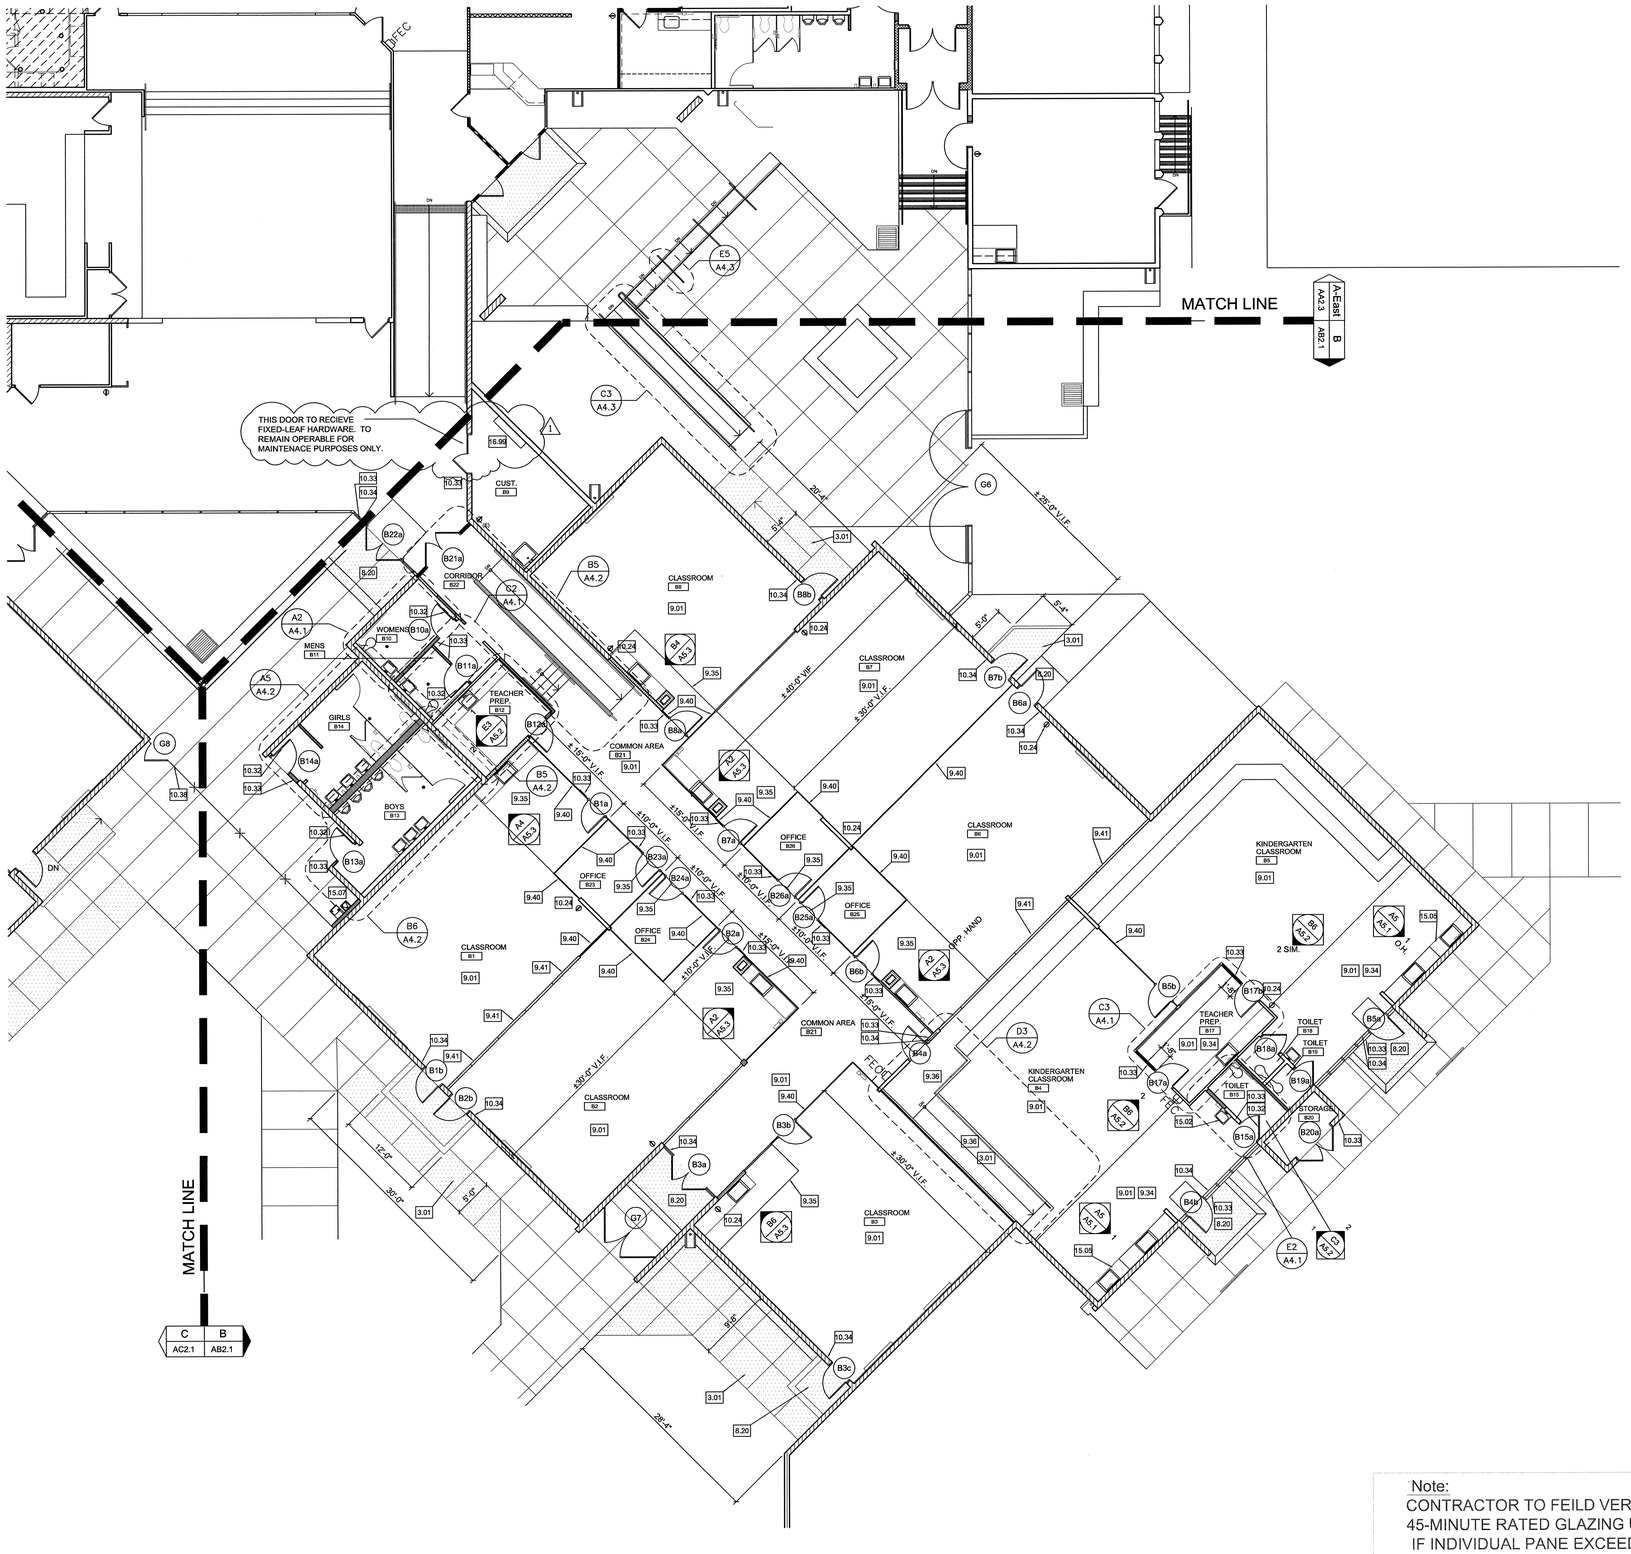

Note:
CONTRACTOR TO FEILD VERIFY
45-MINUTE RATED GLAZING UNIT SIZES.
IF INDIVIDUAL PANE EXCEEDS 1296 SQ. IN.
CONTRACTOR IS REQUIRED TO PROVIDE A
"FIRELITE" 45 MIN. RATED
GLAZING UNIT.

HMC ARCHITECTS
Architecture Interiors Planning
3546 CONCOURS STREET
ONTARIO, CALIFORNIA 91764
Telephone: 909 . 989 . 9979
Fax: 909 . 483 . 1400
www. hmcarchitects .com

KEYNOTES

CONSTRUCTION KEYNOTES
A. CONTRACTOR TO INCLUDE ALL WORK AND MATERIALS NECESSARY TO FULLY COMPLETE ALL ITEMS REQUIRED.

5.22 CONSTRUCTION KEYNOTE SYMBOL

3.01 NEW CONCRETE SLOPED WALK, SLOPE TO LESS THAN 5%
6.43 INFILL DOOR/WALL OPENING, FINISH TO MATCH EXISTING PER DETAILS A6/A9.2 & A6, B6, C6/A9.4
8.20 (N) ACCESSIBLE THRESHOLD/CONCRETE RAMP PER DETAIL C2/A9.1
8.21 CONTRACTOR TO HAVE GLAZING TESTED AND RECERTIFIED FOR A 45 MIN. FIRE RATING
8.22 REPLACE (E) GLAZING WITH WIRE GLASS
8.23 (N) DOOR OPENING, FRAME PER DTL 1 S1.2
9.01 (E) FLOORING TO REMAIN
9.28 (E) CERAMIC TILE
9.34 PATCH AND EXTEND (E) VINYL COMPOSITION TILE AND BASE UNDERNEATH (N) ADA SINK CABINET, SEE INTERIOR ELEVATIONS
9.35 VINYL COMPOSITION TILE AND TOPSET BASE
9.36 CARPET AND TOPSET BASE
9.40 NEW DEMOUNTABLE WALL PARTIONS PER DTL C3/A9.4
9.41 EXISTING DEMOUNTABLE WALL PARTITIONS TO REMAIN
9.42 36" DIVIDER WALL W/ DECORATIVE PLASTIC LAMINATE FINISH PER DTL D5/A9.4
9.43 (N) SEATING BENCH PER DETAIL D5/A9.4
10.24 FIRE EXTINGUISHER, WALL MOUNTED PER DETAIL E3/A9.2
10.30 SIGN: DIRECTIONAL SIGNAGE TO ACCESSIBLE EXIT PER DETAIL E2/A9.2
10.31 SIGN: DIRECTIONAL SIGNAGE TO ACCESSIBLE TOILET PER DETAIL E2/A9.2
10.32 SIGN: RESTROOM, TYPICAL AT ALL RESTROOMS PER DETAIL A/A8.1
10.33 SIGN: ROOM IDENTIFICATION PER DETAIL B&C/A8.1, SEE DOOR SCHEDULE FOR LOCATION
10.34 SIGN: TACTILE EXIT REFER TO DETAIL D&G/A8.1, SEE DOOR SCHEDULE FOR LOCATION
10.35 SIGN: DIRECTIONAL SIGNAGE TO ACCESSIBLE ENTRY OR EXIT PER DETAIL C4/A9.1
10.36 SIGN: OCCUPANT LOAD PER DETAIL F/A8.1
10.39 SIGN: DIRECTIONAL SIGNAGE TO MULTI-USE ROOM A28 DETAIL C4/A9.1, SIM.
10.60 NEW OPERABLE WALL SYSTEM PER DTL A1/A9.4
15.07 ACCESSIBLE DRINKING FOUNTAIN PER DETAIL C3/A9.1

CONSTRUCTION LEGEND

- EXISTING WALLS TO REMAIN
- EXISTING 1 HR. RATED WALL-2X4 WOOD STUDS AT 16" O.C. WALL FINISH TO BE EXTENDED TO THE UNDERSIDE OF THE ROOF SHEATHING
- EXISTING AREA SEPARATION WALLS 2 HR. RATED WALL 7/8" NEAT WOOD FIBERED PLASTER AND METAL LATH ON 2X4 WOOD STUDS AT 16" O.C., FINISH FLOOR TO BOTTOM OF ROOF SHEATHING.
- EXISTING CMU WALLS
- NEW NON-RATED INTERIOR WOOD STUD WALL PER DETAILS A6, D6/A9.2 & A6, B6, C6/A9.4. DOOR INFILL PER DETAIL A5/A9.2 NEW CURB AT RESTROOM WALLS PER DETAILS A4, E5/A9.2
- NEW RATED INTERIOR WOOD STUD WALL PER DETAILS A6, D6/A9.2 & A6, B6, C6/A9.4 DOOR INFILL PER DETAIL A5/A9.2 NEW CURB AT RESTROOM WALLS PER DETAILS A4, E5/A9.2
- 1 NEW 2-HR RATED AREA SEPARATION WALLS - FINISH (E) 1 - HR. RATED WALLS FROM FLOOR TO BOTTOM OF ROOF SHEATHING
- 1 NEW INTERIOR LOW WALL PER DETAIL D6/A9.4

CONSULTANT SEAL | CONSULTANT

KEY PLAN

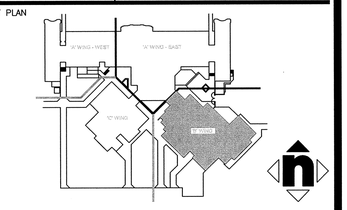

AGENCY APPROVAL

IDENTIFICATION STAMP
DIV. OF THE STATE ARCHITECT
04 - 106133
AC____FLS____SS____
DATE____

PROJECT TITLE

SAN BERNARDINO CITY UNIFIED SCHOOL DISTRICT
777 NORTH "F" STREET
SAN BERNARDINO,CA. 92410

RAMONA-ALESSANDRO ELEMENTARY SCHOOL
MODERNIZATION
670 RAMONA AVENUE
SAN BERNARDINO, CA 92411

© HMC GROUP 2003

NO.	REVISIONS	DATE	NO.	REVISIONS	DATE
1	DSA ADDENDUM NO. 1	2/10/10			

DRAWING TITLE

REMODELED FLOOR PLAN 'B' WING

ARCHITECT SEAL
LICENSED ARCHITECT
CARL NOVI C-19759
REG. 02-24-10
STATE OF CALIFORNIA

DESIGNED MRath	PROJECT NO. 3137117
DRAWN MMinamide	SCALE 1/8"=1'-0"
CHECKED QC	DRAWING NO. 1 AB2.1
DATE 19 MAR 2004	

PLEASE RECYCLE

" BID ISSUANCE SET"

G:\DIGN\3137117\from sad\AB2.1.dwg