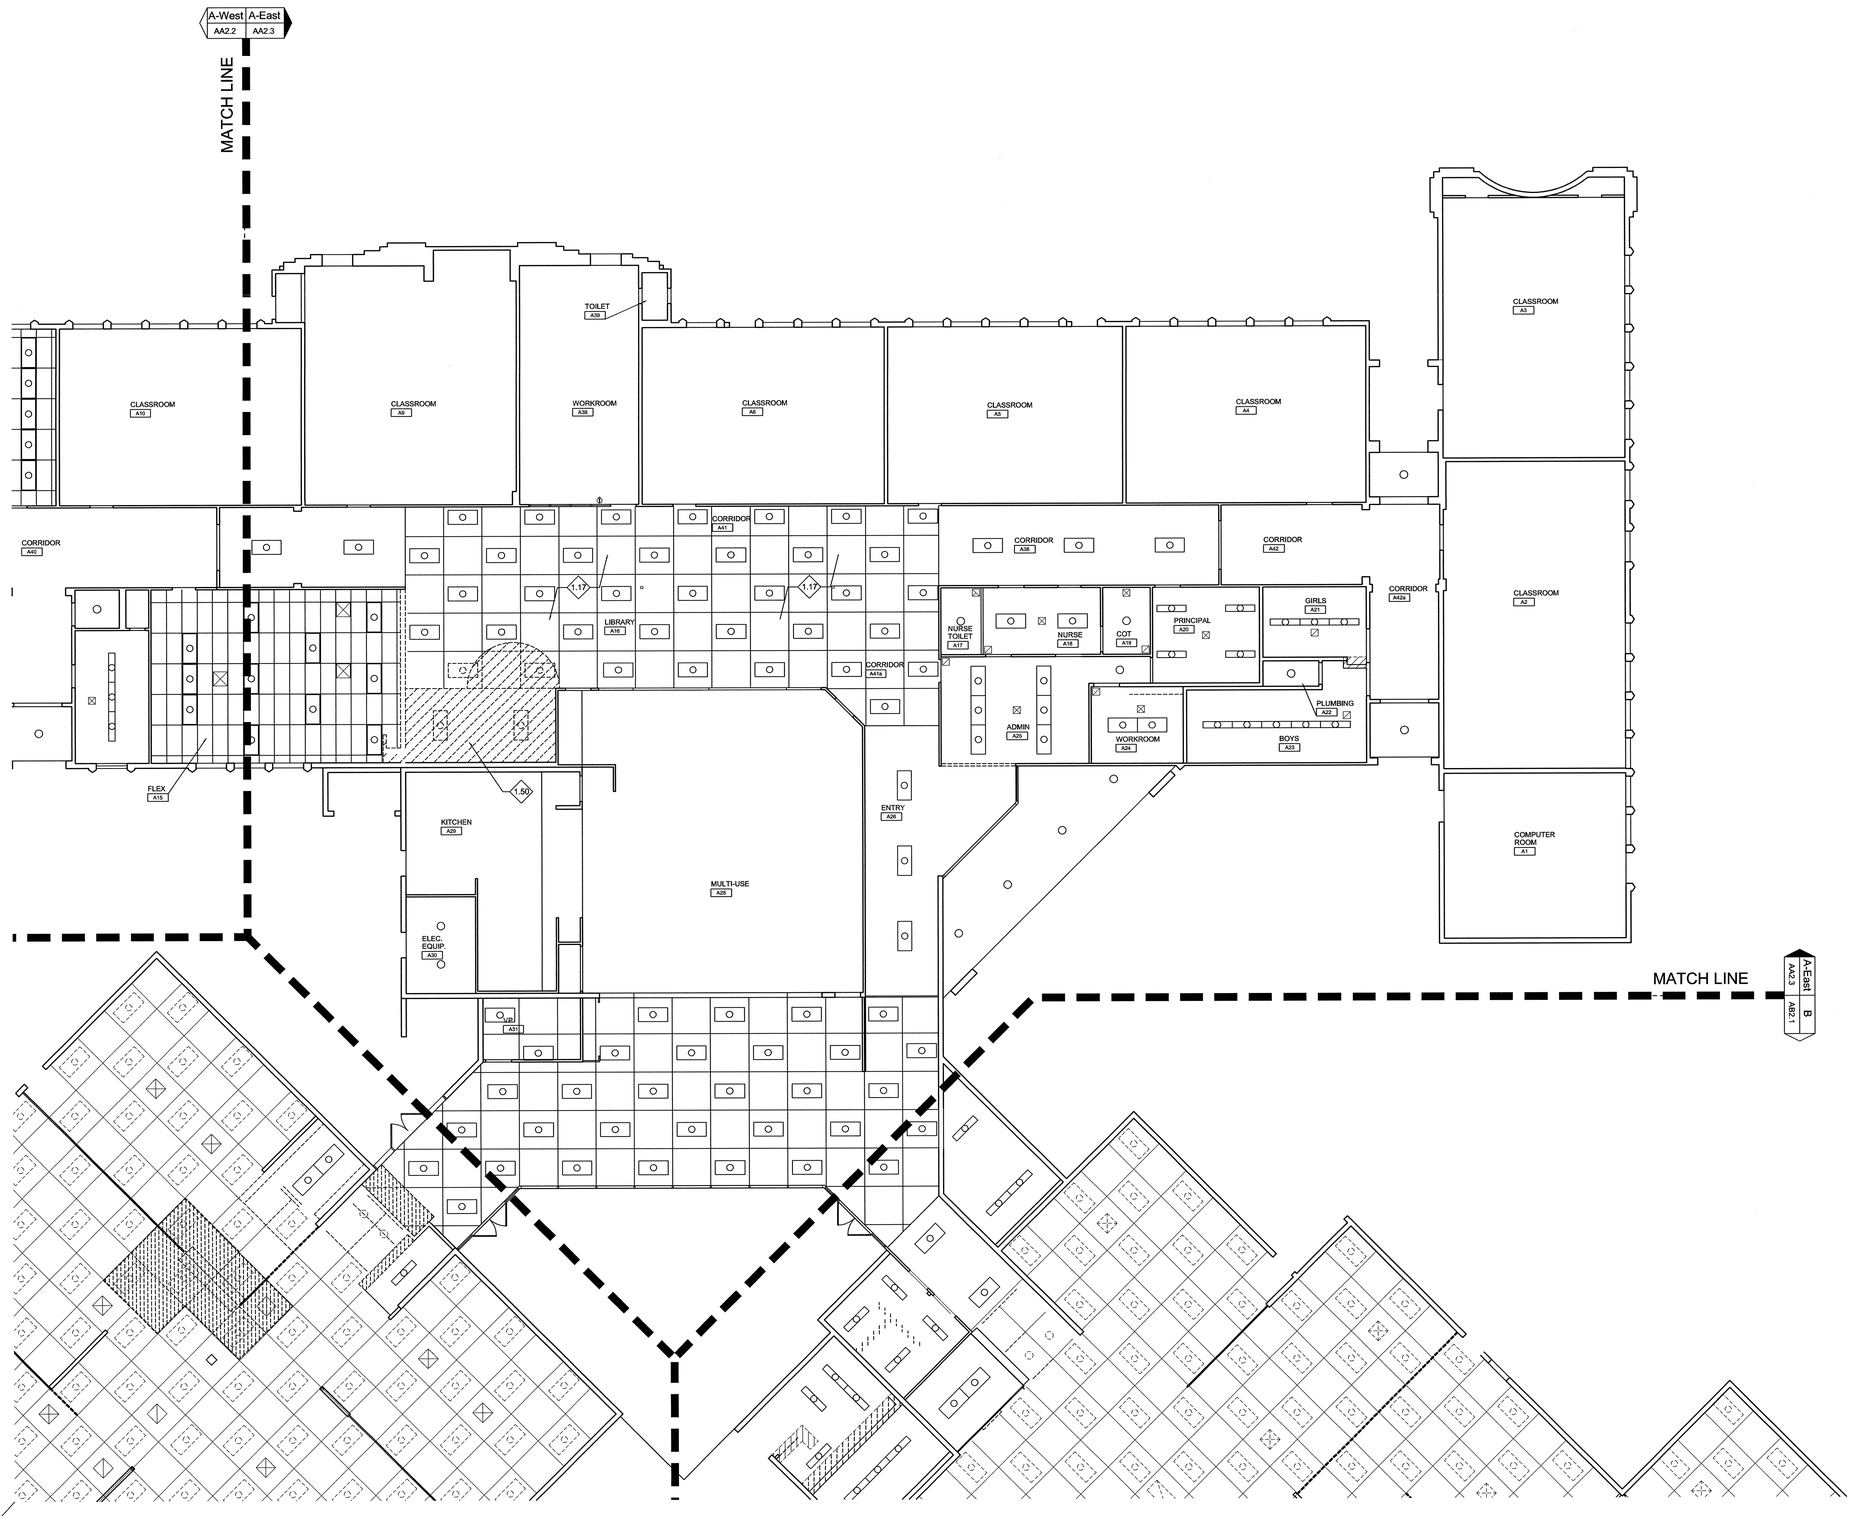

HMC ARCHITECTS
Architecture Interiors Planning
3546 CONCOURS STREET
ONTARIO, CALIFORNIA 91764
Telephone: 909 . 989 . 9979
Fax: 909 . 483 . 1400
www. hmcarchitects .com

KEYNOTES

DEMOLITION KEYNOTES

1.53 DEMOLITION KEYNOTE SYMBOL

1.17 REMOVE EXISTING CEILING TILES, LIGHTING, DIFFUSERS AT EXISTING SUSPENDED CEILING. EXISTING SUSPENSION GRID TO REMAIN

1.50 REMOVE PORTION OF EXISTING CEILING

CONSTRUCTION LEGEND

REMOVE SUSPENDED ACOUSTICAL CEILING SYSTEM AND ACOUSTICAL TILES

REMOVE LIGHT FIXTURES SEE ELECTRICAL DRAWINGS

PORTIONS OF CEILING TO BE REMOVED

LIGHT FIXTURE SEE ELECTRICAL DRAWINGS

MECHANICAL REGISTER SEE MECHANICAL DRAWINGS

CONSULTANT SEAL

CONSULTANT

KEY PLAN

AGENCY APPROVAL

IDENTIFICATION STAMP
DIV. OF THE STATE ARCHITECT
04 - 106133
AC____ FLS____ SS____
DATE____

PROJECT TITLE

SAN BERNARDINO CITY UNIFIED SCHOOL DISTRICT
777 NORTH "F" STREET
SAN BERNARDINO,CA. 92410

RAMONA-ALESSANDRO ELEMENTARY SCHOOL
MODERNIZATION
670 RAMONA AVENUE
SAN BERNARDINO, CA 92411

© HMC GROUP 2003

NO.	REVISIONS	DATE	NO.	REVISIONS	DATE
1	DSA ADDENDUM NO. 1	2/19/10			

DRAWING TITLE

DEMOLITION REFLECTED CEILING PLAN 'B ' WING

ARCHITECT SEAL

REGISTERED ARCHITECT
CHRISTOPHER RICHARD TAYLOR
REG. NO. C-19759
REN. 02-24-
STATE OF CALIFORNIA

DESIGNED MRath	PROJECT NO. 3137117
DRAWN MMinamide	SCALE 1/8"=1'-0"
CHECKED QC	DRAWING NO. DA2.4
DATE 19 MAR 2004	

G:\DGN\3137\117\from sue\DA2.4.dwg

PLEASE RECYCLE

" BID ISSUANCE SET"