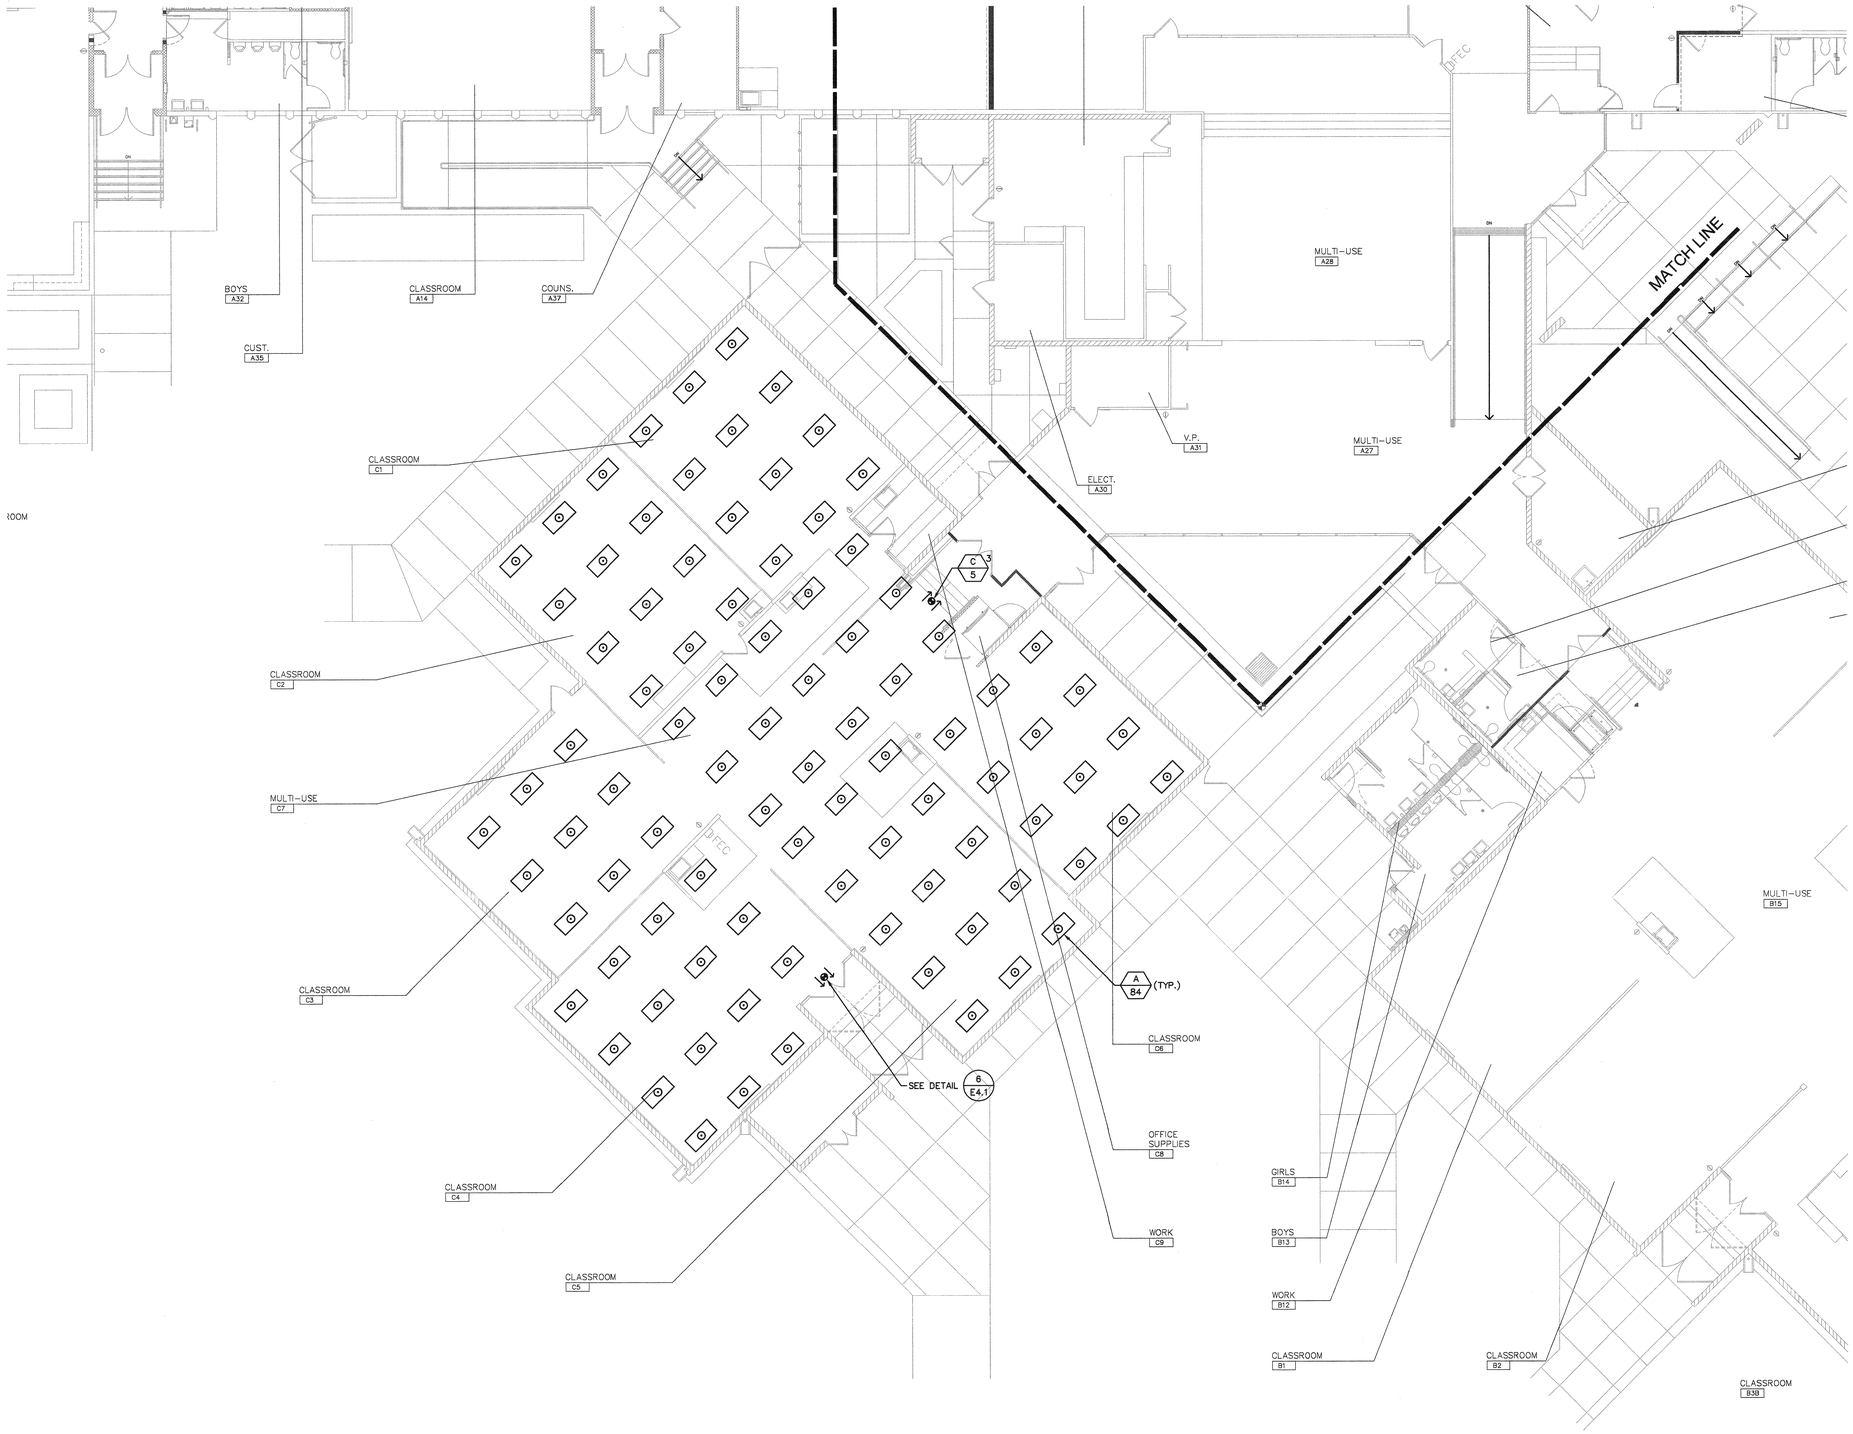

HMC ARHCITECTS
300 Capitol Mall, Suite 1230
Sacramento, California 95814
Telephone: 916 . 325 . 1100
Fax: 916 . 325 . 1118
Architecture Interiors Planning

SHEET NOTES

1. REFER TO SHEET DC-2.2 FOR DEMOLITION PLAN.

CONSULTANT SEAL

REGISTERED PROFESSIONAL ENGINEER
Exp. 9-30-08
ELECTRICAL
STATE OF CALIFORNIA

CONSULTANT

DONN C. GILMORE & ASSOCIATES, INC
Consulting Mechanical and Electrical Engineers
531 N. Euclid Avenue
Ontario, Ca. 91762
Ph 909.983.8822
Fax 909.988.2220

KEY PLAN

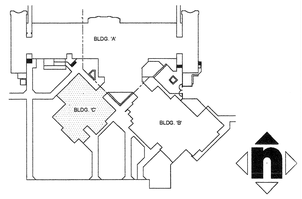

AGENCY APPROVAL

IDENTIFICATION STAMP
DIV. OF THE STATE ARCHITECT
04-106133
AC FLS SS
DATE DEC 2 8 2007

PROJECT TITLE

SAN BERNARDINO CITY UNIFIED SCHOOL DISTRICT
777 NORTH "F" STREET
SAN BERNARDINO,CA. 92410

RAMONA-ALESSANDRO ELEMENTARY SCHOOL
MODERNIZATION
670 RAMONA AVENUE
SAN BERNARDINO, CA 92411

© HMC GROUP 2003

NO.	REVISIONS	DATE	NO.	REVISIONS	DATE

DRAWING TITLE

BUILDING "C" LIGHTING PLAN

ARCHITECT SEAL

LICENSED ARCHITECT
CHRISTOPHER RICHARD TAYLOR
LICENSE NO. C-19759
REN. 02-24-09
STATE OF CALIFORNIA

DESIGNED BM	PROJECT NO. 31137117-000
DRAWN BM/RL	SCALE 1/8" = 1'-0"
CHECKED JJR	DRAWING NO. EC-2.1
DATE	

P:\SBCUSD-Mods\Ramona-Alessandro #20-03142\Dwgs\E\20-03142EC21.dwg 12-17-07-4:32 PM

DCGA #20-03142

" BID ISSUANCE SET"