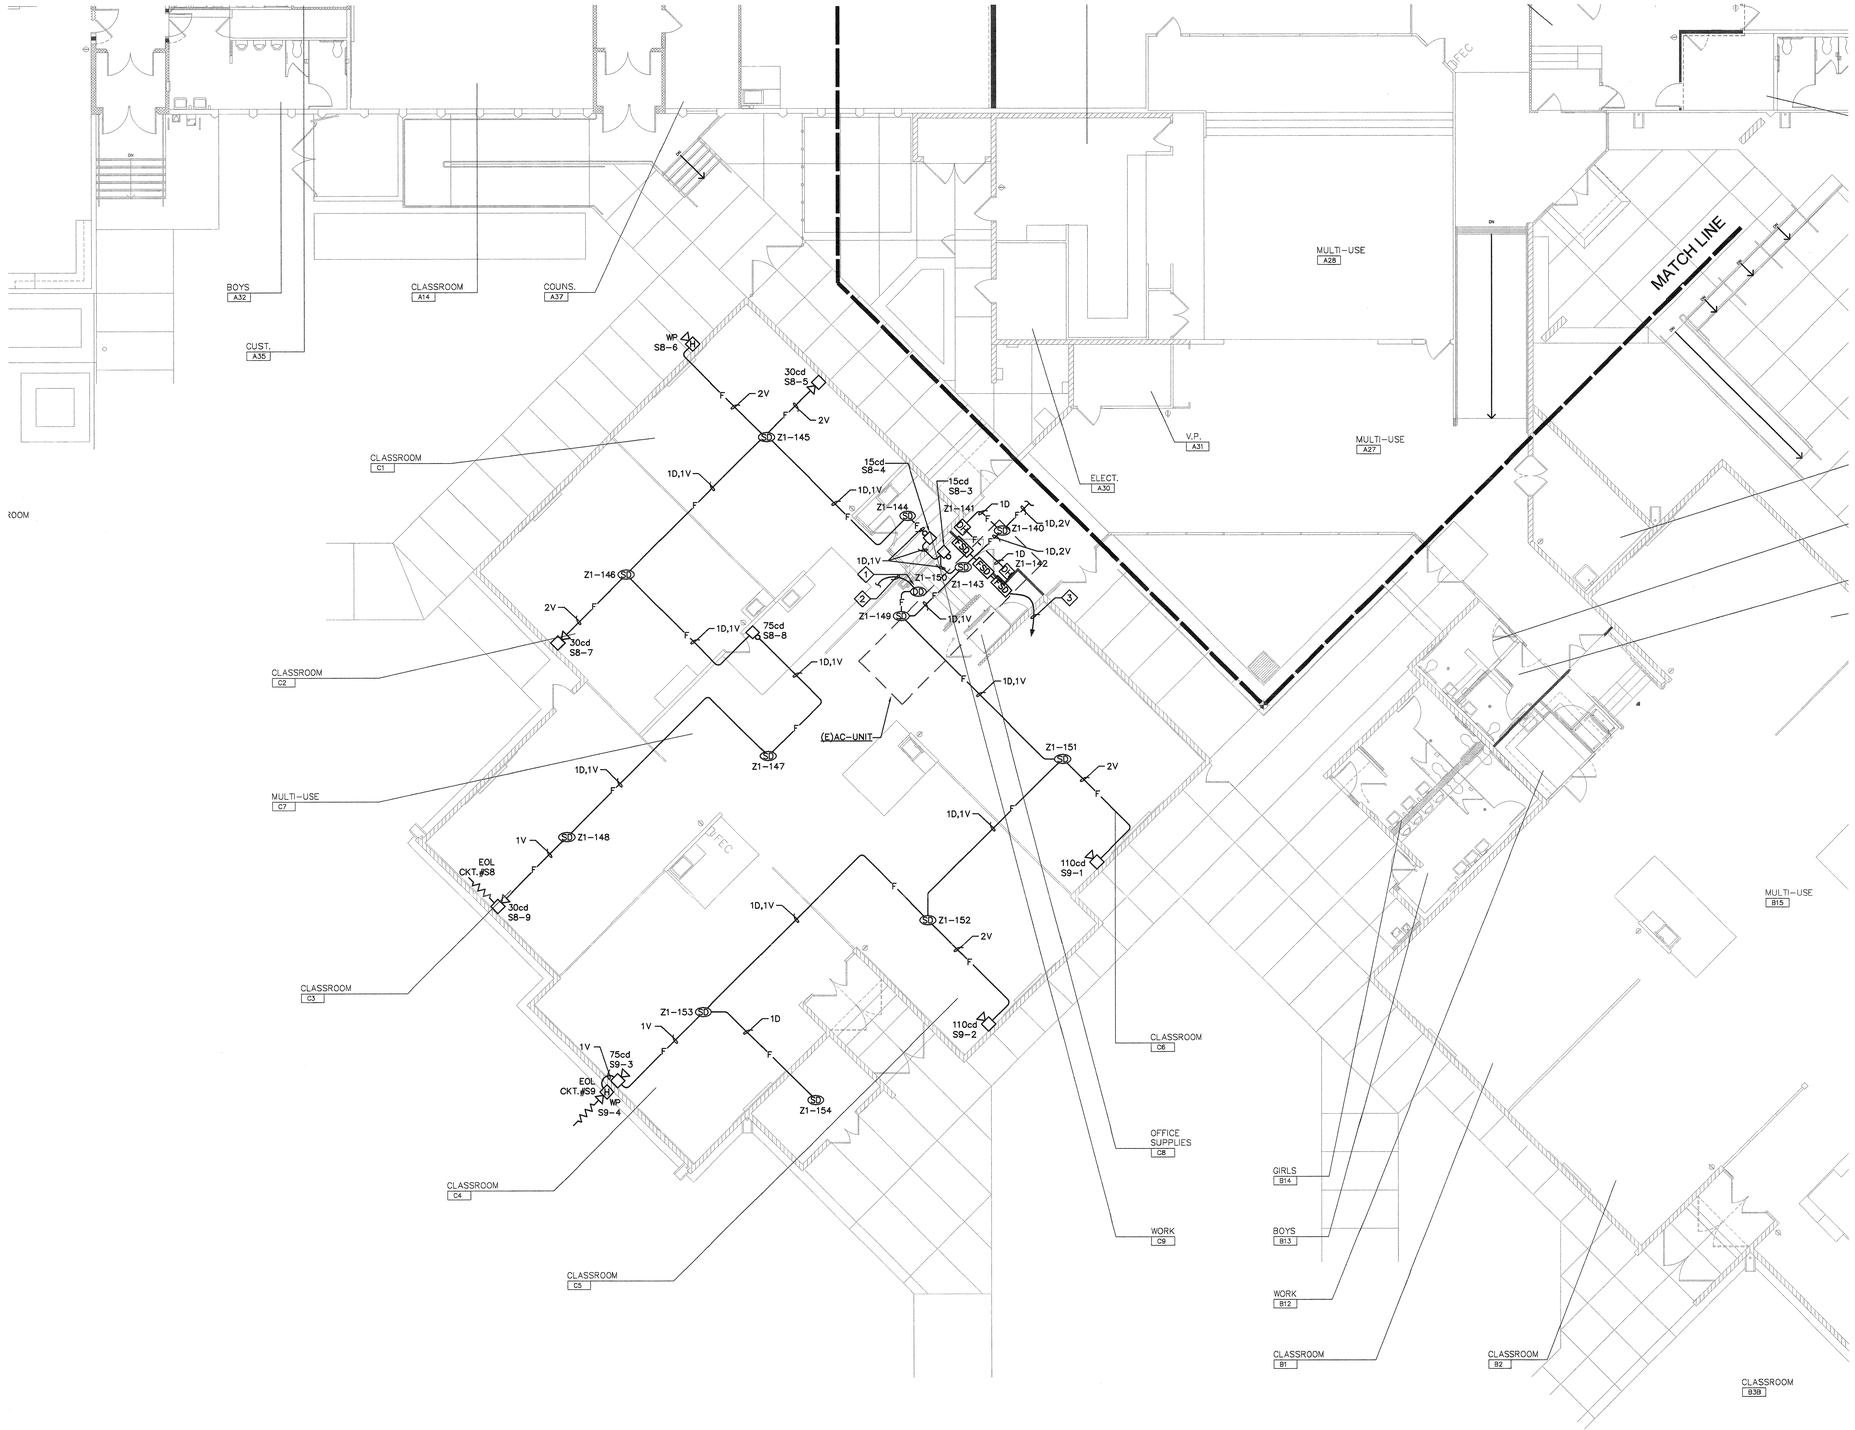

HMC ARHCITECTS
300 Capitol Mall, Suite 1230
Sacramento, California 95814
Telephone: 916 . 325 . 1100
Fax: 916 . 325 . 1118
Architecture Interiors Planning

SHEET NOTES

1. REPLACE EXISTING DUCT DETECTOR WITH NEW IN SAME DUCT LOCATION.
2. 1/2"C. TO UNIT CONTROL PANEL FOR SHUT-DOWN.
3. ROUTE 1/2"C. 3#12 TO 20A. DEDICATED CIRCUIT BREAKER WITH LOCK-ON DEVICE AND MARKED RED PER NFPA 72 1-5.2.5.2. CONTRACTOR SHALL VERIFY CIRCUIT NUMBER AND PROVIDE UPDATED PANEL SCHEDULE.

COMPLETE AUTOMATIC FIRE ALARM SYSTEM PLAN SUBMITTAL PER DSA POLICY 95-03(FLS)

CONSULTANT SEAL

REGISTERED PROFESSIONAL ENGINEER
No. E 19795
Exp. 9-30-08
ELECTRICAL
STATE OF CALIFORNIA

CONSULTANT

DONN C. GILMORE & ASSOCIATES, INC.
Consulting Mechanical and Electrical Engineers
531 N. Euclid Avenue
Ontario, Ca. 91762
Ph. 909.983.8822
Fax 909.988.2220

KEY PLAN

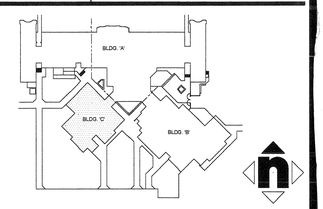

AGENCY APPROVAL

IDENTIFICATION STAMP
DIV. OF THE STATE ARCHITECT
04-106133
AC FLS SS
DATE DEC 2 8 2007

PROJECT TITLE

SAN BERNARDINO CITY UNIFIED SCHOOL DISTRICT
777 NORTH "F" STREET
SAN BERNARDINO, CA. 92410

RAMONA-ALESSANDRO ELEMENTARY SCHOOL
MODERNIZATION
670 RAMONA AVENUE
SAN BERNARDINO, CA 92411

© HMC GROUP 2003

NO.	REVISIONS	DATE	NO.	REVISIONS	DATE

DRAWING TITLE

BUILDING "C"
FIRE ALARM PLAN

ARCHITECT SEAL

LICENSED ARCHITECT
CHRISTOPHER RICHARD TAYLOR
LICENSE NO. C-19759
REN. 02-24-09
STATE OF CALIFORNIA

DESIGNED ER	PROJECT NO. 31137117-000
DRAWN ER	SCALE 1/8" = 1'-0"
CHECKED JJR	DRAWING NO. EC-2.4
DATE	

P:\SBCUSD-Mods\Ramona-Alessandro #20-03142\Dwgs\E\20-03142EC24.dwg 12-17-07-4:37 PM

DCGA #20-03142

" BID ISSUANCE SET"