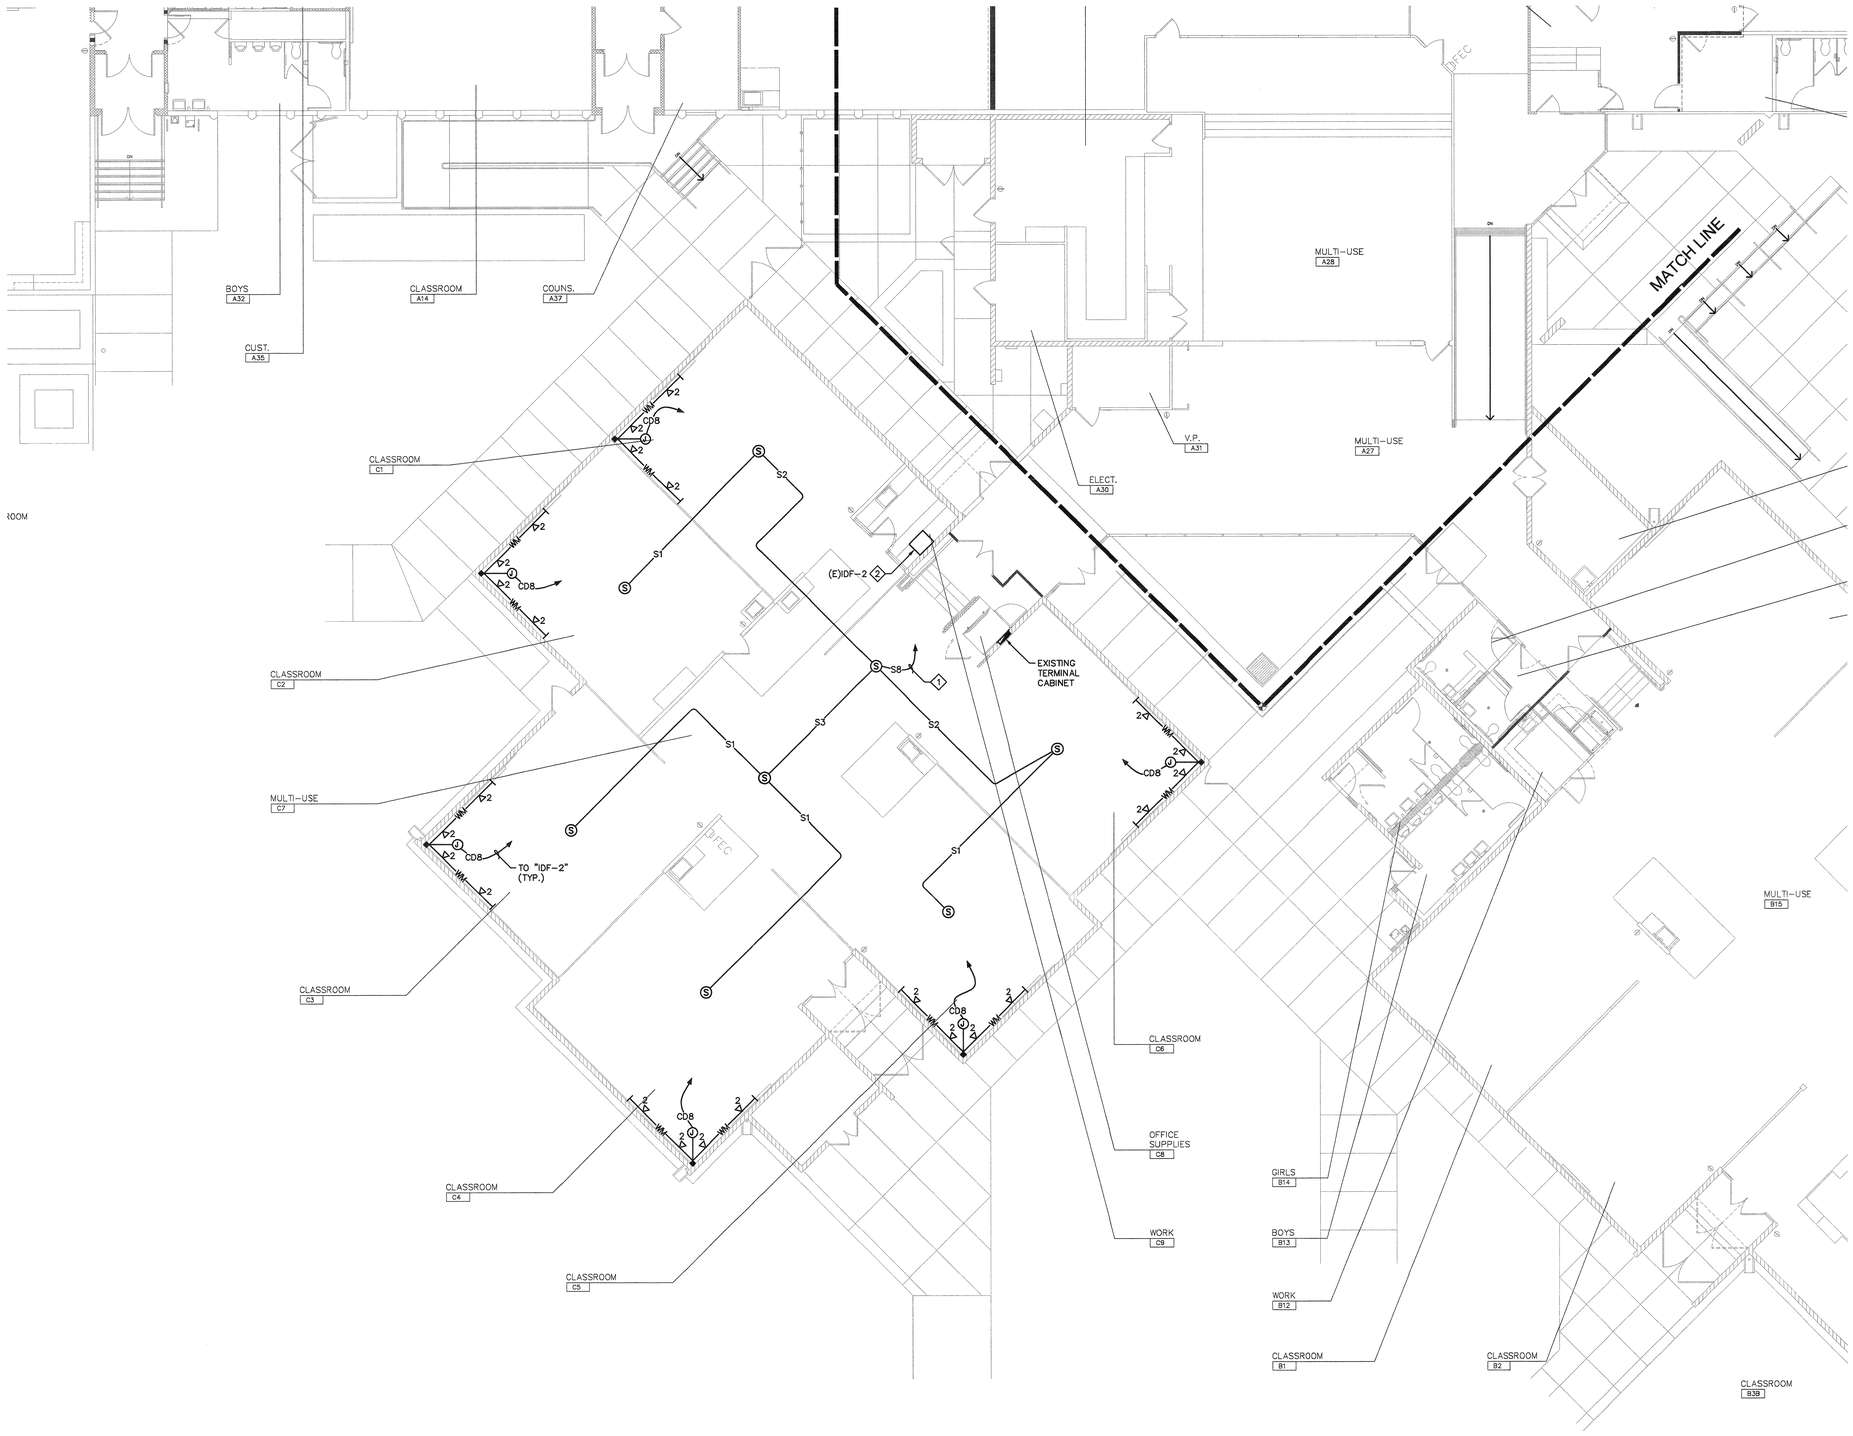

HMC ARHCITECTS
Architecture Interiors Planning
300 Capitol Mall, Suite 1230
Sacramento, California 95814
Telephone: 916 . 325 . 1100
Fax: 916 . 325 . 1118

SHEET NOTES

1. ROUTE HOMERUN TO THE EXISTING TERMINAL CABINET LOCATED IN OFFICE SUPPLIES ROOM C8.
2. THE CONTRACTOR IS TO REWORK EXISTING IDF-2 TO ACCOMMODATE ADDITIONAL CABLES BEING ADDED. PROVIDE ALL NECESSARY PATCH PANELS, CABLES, ETC. FOR A COMPLETE INSTALLATION.

CONSULTANT SEAL

REGISTERED PROFESSIONAL ENGINEER — JOSHUA J. ROSENTHAL — No. 17 — Exp. 9-30-08 — ELECTRICAL — STATE OF CALIFORNIA

CONSULTANT

DONNC GILMORE & ASSOCIATES, INC.
Consulting Mechanical and Electrical Engineers
531 N. Euclid Avenue
Ontario, Ca. 91762
Ph 909.983.8527
Fax 909.988.2220

KEY PLAN

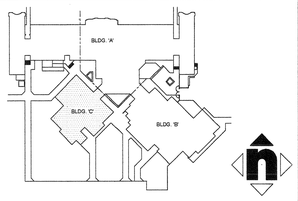

AGENCY APPROVAL

IDENTIFICATION STAMP
DIV. OF THE STATE ARCHITECT
04-106133
AC — FLS ✓ SS
DATE DEC 2 8 2007

PROJECT TITLE

SAN BERNARDINO CITY UNIFIED SCHOOL DISTRICT
777 NORTH "F" STREET
SAN BERNARDINO, CA. 92410

RAMONA-ALESSANDRO ELEMENTARY SCHOOL
MODERNIZATION
670 RAMONA AVENUE
SAN BERNARDINO, CA 92411

© HMC GROUP 2003

NO.	REVISIONS	DATE	NO.	REVISIONS	DATE

DRAWING TITLE

BUILDING "C" COMMUNICATION PLAN

ARCHITECT SEAL

LICENSED ARCHITECT — CHRISTOPHER RICHARD WALTS — LICENSE NO. C-19759 — REN. 02-24-09 — STATE OF CALIFORNIA

DESIGNED: BM	PROJECT NO.: 311371 17-000
DRAWN: AD/RL	SCALE: 1/8" = 1'-0"
CHECKED: JJR	DRAWING NO.: EC-2.3
DATE	