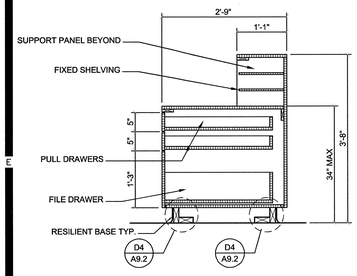

CASEWORK AT RECEPTION — E2 — 3/4" = 1'-0"

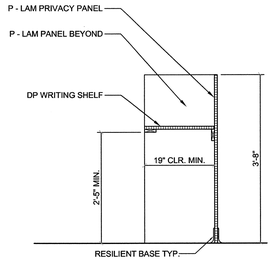

CASEWORK AT RECEPTION — E2 — 3/4" = 1'-0"

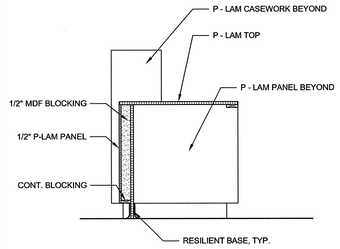

CASEWORK AT RECEPTION — E3 — 3/4" = 1'-0"

NOT USED — E4 — 1/4" = 1'-0"

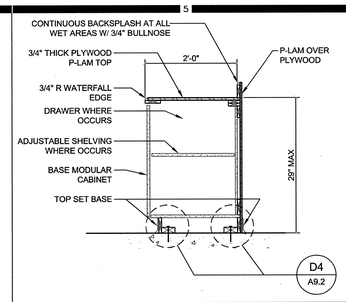

CASEWORK AT OPEN AREAS — E5 — 3/4"=1'-0"

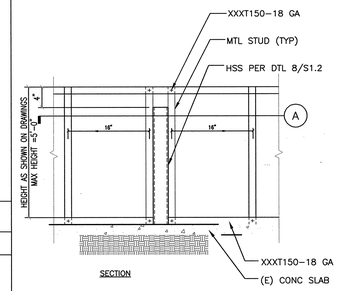

SECTION

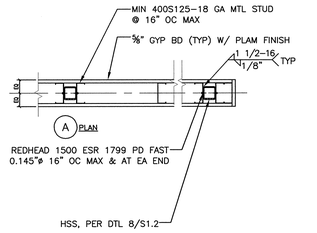

LOW WALL SECTION — D6 — 1"=1'-0"

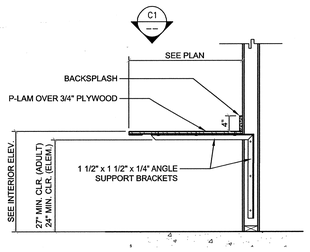

WALL MOUNT WORK STATION — D1 — 1/4" = 1'-0"

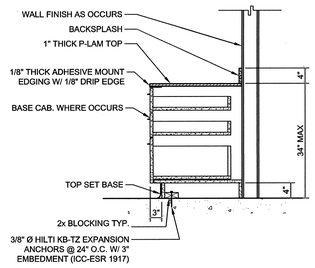

BASE CABINET AT LIBRARY — D2 — 3/4" = 1'-0"

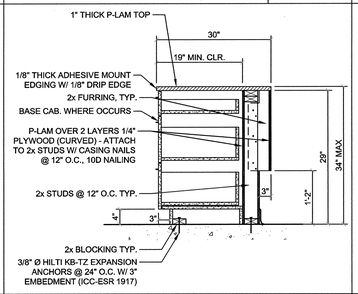

RECEPTION DESK CASEWORK — D3 — 3/4" = 1'-0"

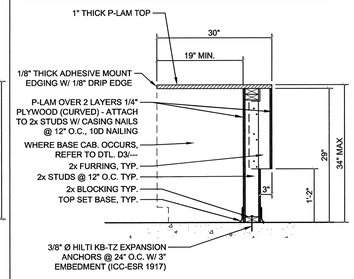

RECEPTION DESK BRACING — D4 — 3/4" = 1'-0"

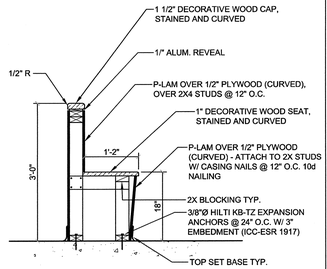

BENCH AT LOW WALL — D5 — 3/4"=1'-0"

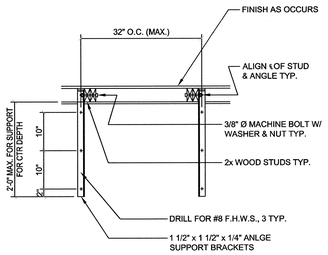

WALL BRACKET PLAN — C1 — 3/4" = 1'-0"

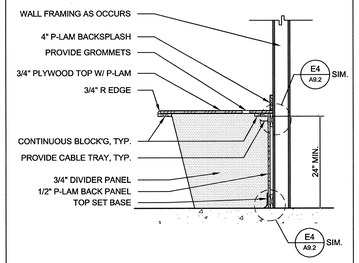

WORKSTATION SECTION — C2 — 3/4" = 1'-0"

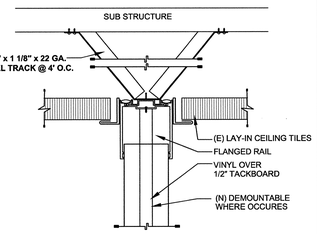

DEMOUNTABLE PARTITION — C3 — N.T.S.

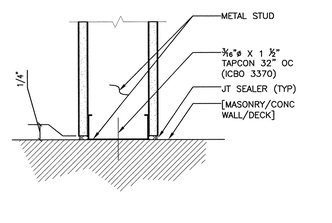

WALL CONNECTION — C4 — 3" = 1'-0"

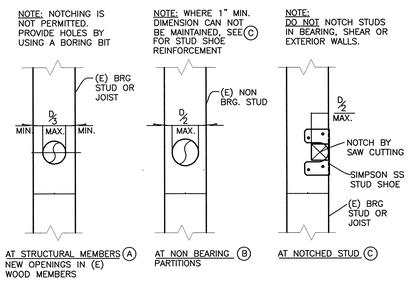

HOLES OR NOTCH IN STUDS — C6 — N.T.S.

NOT USED — B1 — 3" = 1'-0"

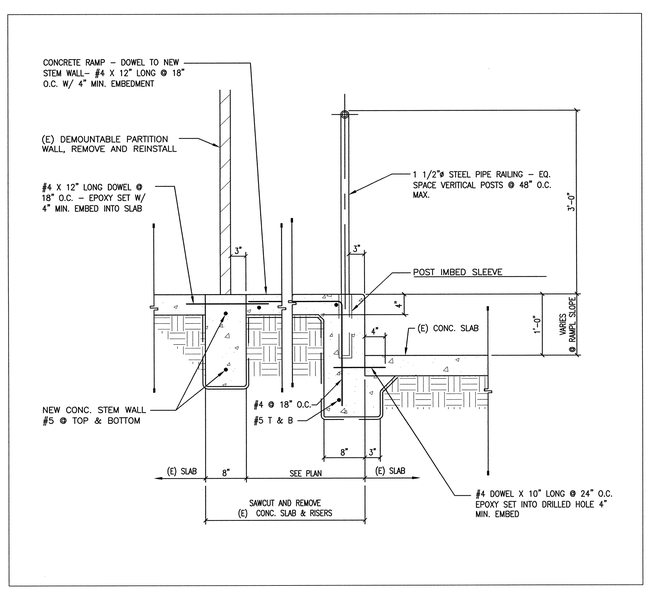

RAMP SECTION AT KINDERGARTEN — A3 — 1" = 1' - 0"

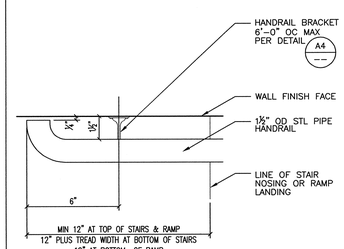

HANDRAIL — B4 — 1" = 1'-0"

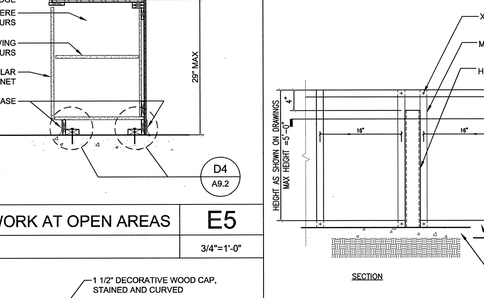

SHEAR WALL PATCH — B6 — 3/4"=1'-0"

NOT USED — A1 — 3" = 1'-0"

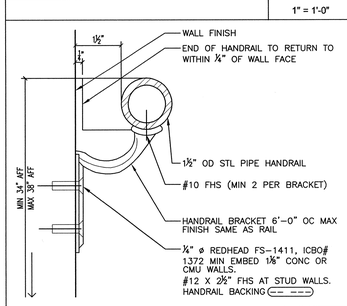

HANDRAIL MOUNTING — A4 — 6"=1'-0"

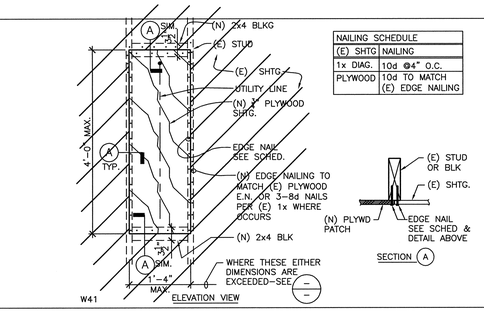

SHEAR WALL PATCH — A6 — 3/4"=1'-0"

HMC ARCHITECTS
Architecture Interiors Planning
3546 CONCOURS STREET
ONTARIO, CALIFORNIA 91764
Telephone: 909 . 989 . 9979
Fax: 909 . 483 . 1400
www. hmcarchitects .com

NO.	DESCRIPTION	DETAIL

CONSULTANT SEAL | CONSULTANT

KEY PLAN

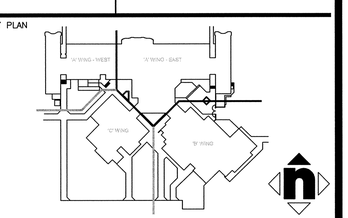

AGENCY APPROVAL

IDENTIFICATION STAMP
DIV. OF THE STATE ARCHITECT
04 - 106133
AC____ FLS____ SS____
DATE____

PROJECT TITLE

SAN BERNARDINO CITY UNIFIED SCHOOL DISTRICT
777 NORTH "F" STREET
SAN BERNARDINO,CA. 92410

RAMONA-ALESSANDRO ELEMENTARY SCHOOL MODERNIZATION
670 RAMONA AVENUE
SAN BERNARDINO, CA 92411

© HMC GROUP 2003

NO.	REVISIONS	DATE	NO.	REVISIONS	DATE
1	DSA ADDENDUM NO. 1	2/10/10			

DRAWING TITLE

DETAILS

ARCHITECT SEAL

DESIGNED MRath	PROJECT NO. 3137117
DRAWN MMinamide	SCALE AS SHOWN
CHECKED QC	DRAWING NO. A9.4
DATE 19 MAR 2004	

PLEASE RECYCLE

" BID ISSUANCE SET"