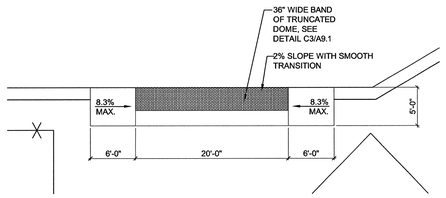

EXTERIOR RAMP ELEVATION | F2
1/4" = 1'-0"

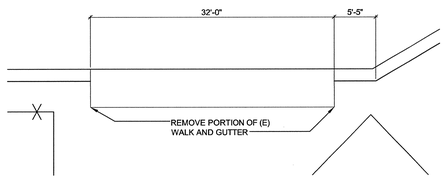

EXTERIOR RAMP ELEVATION | E2
1/4" = 1'-0"

NOT USED

NOT USED | E5
1/8" = 1'-0"

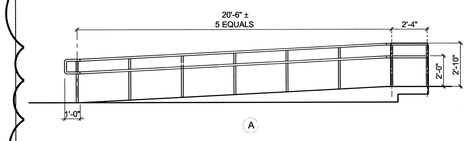

HANDRAIL ELEVATION - RAMP AT KINDER | F5
1/4" = 1'-0"

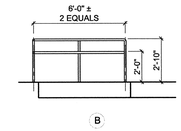

ELEVATION | F6
1/4" = 1'-0"

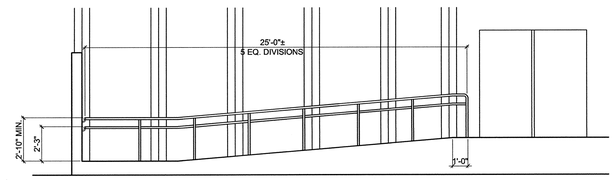

EXTERIOR RAMP ELEVATION | E6
1/4" = 1'-0"

PLEASE NOTE:
1. MAINTAIN CLEAR SPACE BETWEEN (N) GUARDRAILS / HANDRAILS AND (E) BUIDING TYP. 1-1/2" MIN. 4" MAX.
2. REFER TO PROJECT SPECIFICATIONS FOR MATERIAL, GUAGE, FINISH,AND EMBEDMENT OF (N) HAND/GUARDRAILS TYP.

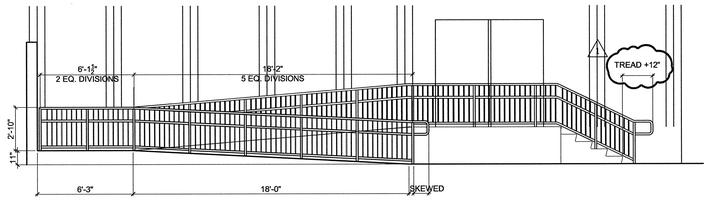

EXTERIOR RAMP ELEVATION | D3
1/4" = 1'-0"

PLEASE NOTE:
1. MAINTAIN CLEAR SPACE BETWEEN (N) GUARDRAILS / HANDRAILS AND (E) BUIDING TYP. 1-1/2" MIN. 4" MAX.
2. REFER TO PROJECT SPECIFICATIONS FOR MATERIAL, GUAGE, FINISH,AND EMBEDMENT OF (N) HAND/GUARDRAILS TYP.

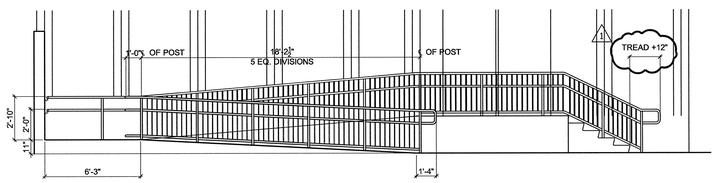

EXTERIOR RAMP ELEVATION | C3
1/4" = 1'-0"

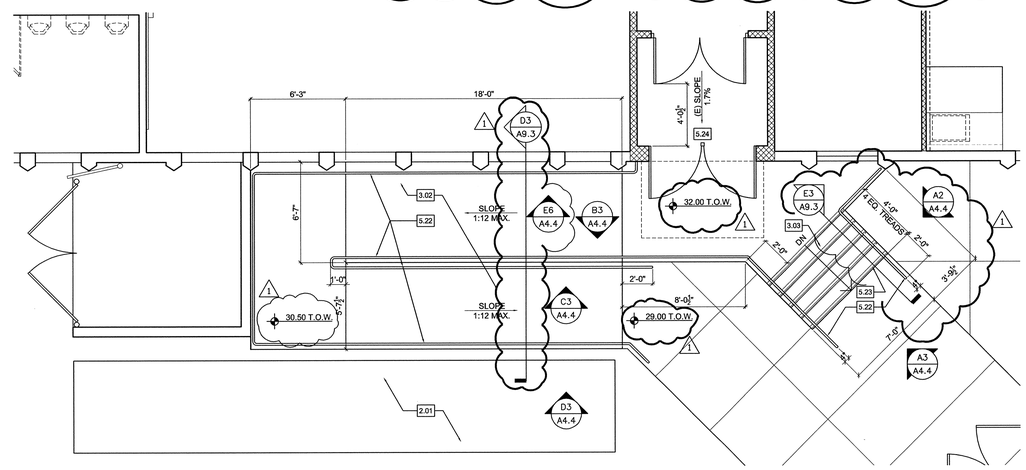

EXTERIOR STAIR AND RAMP- REMODEL PLAN | B6
1/4" = 1'-0"

PLEASE NOTE:
1. MAINTAIN CLEAR SPACE BETWEEN (N) GUARDRAILS / HANDRAILS AND (E) BUIDING TYP. 1-1/2" MIN. 4" MAX.
2. REFER TO PROJECT SPECIFICATIONS FOR MATERIAL, GUAGE, FINISH,AND EMBEDMENT OF (N) HAND/GUARDRAILS TYP.

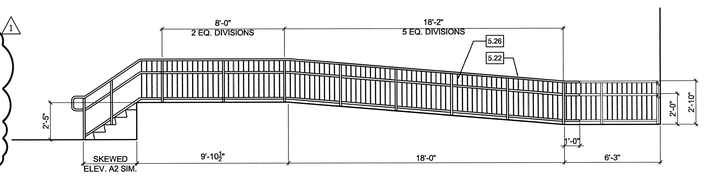

EXTERIOR RAMP ELEVATION | B3
1/4" = 1'-0"

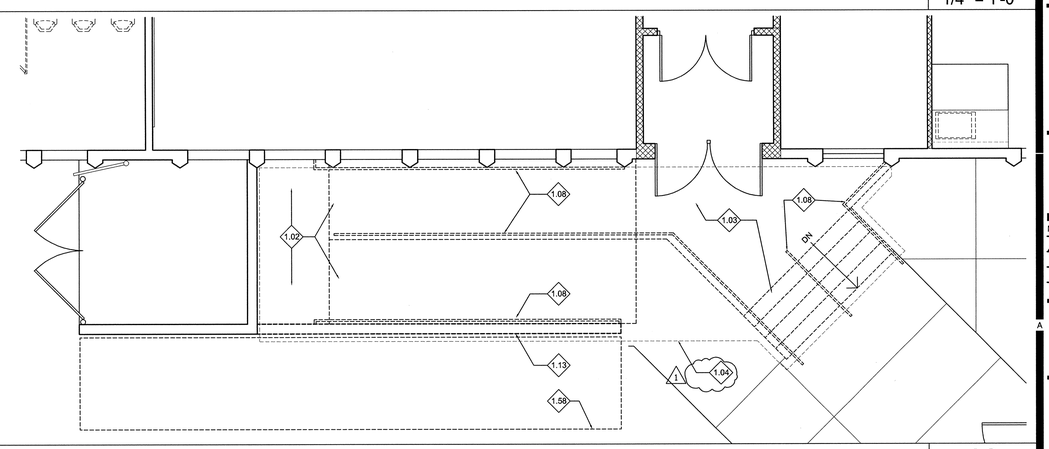

EXTERIOR STAIR AND RAMP-DEMOLITION PLAN | A6
1/4" = 1'-0"

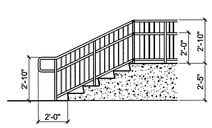

EXTERIOR STAIR ELEVATION | A2
1/4" = 1'-0"

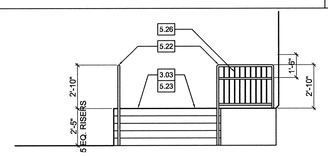

EXTERIOR STAIR ELEVATION | A3
1/4" = 1'-0"

HMC ARCHITECTS
Architecture Interiors Planning
3546 CONCOURS STREET
ONTARIO, CALIFORNIA 91764
Telephone: 909 . 989 . 9979
Fax: 909 . 483 . 1400
www. hmcarchitects .com

KEYNOTES

DEMOLITION KEYNOTES

1.38 DEMOLITION KEYNOTE SYMBOL

1.02 REMOVE CONCRETE RAMP AND LANDING
1.03 REMOVE STAIRS AND LANDING
1.04 EXTENT OF SAWCUT
1.08 REMOVE GUARD/HANDRAIL
1.13 REMOVE WALL COMPLETELY
1.58 REMOVE AND RELOCATE (E) STORAGE CONTAINER

CONSTRUCTION KEYNOTES

A. CONTRACTOR TO INCLUDE ALL WORK AND MATERIALS NECESSARY TO FULLY COMPLETE ALL ITEMS REQUIRED.

5.22 CONSTRUCTION KEYNOTE SYMBOL

2.01 (E) STORAGE CONTAINER RELOCATED
3.02 EXTERIOR CONCRETE RAMP AND LANDING PER DETAIL
3.03 CONCRETE STAIRS PER DETAILS D2, E2, E3/A9.3
5.22 GUARDRAIL/HANDRAIL PER DETAIL D2/A9.3
5.23 ALUMINUM STAIR NOSING PER DETAIL E2/A9.3
5.24 (E) GATE WITH PANIC HARDWARE
5.26 ½" SQUARE PICKETS EQUALL SPACED, 4" MAX.

CONSTRUCTION LEGEND

EXISTING WALLS TO REMAIN

EXISTING 1 HR. RATED WALL-2X4 WOOD STUDS AT 16" O.C. WALL FINISH TO BE EXTENDED TO THE UNDERSIDE OF THE ROOF SHEATHING

EXISTING AREA SEPARATION WALLS 2 HR. RATED WALL ¾" NEAT WOOD FIBERED PLASTER AND MEATL LATH ON 2X4 WOOD STUDS AT 16" O.C., FINISH FLOOR TO BOTTOM OF ROOF SHEATHING

EXISTING CMU WALLS

NEW NON-RATED INTERIOR WOOD STUD WALL PER DETAILS A6, D6/ A9.2. DOOR INFILL PER DETAIL A5/A9.2. NEW CURB AT RESTROOM WALLS PER DETAILS A4, E5/A9.2

NEW RATED INTERIOR WOOD STUD WALL PER DETAILS A6, D6/ A9.2. DOOR INFILL PER DETAIL A5/A9.2. NEW CURB AT RESTROOM WALLS PER DETAILS A4, E5/A9.2

EXISTING CONSTRUCTION TO BE REMOVED

CONSULTANT SEAL

CONSULTANT

KEY PLAN

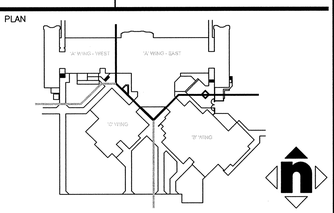

AGENCY APPROVAL

IDENTIFICATION STAMP
DIV. OF THE STATE ARCHITECT
04 - 106133
AC____ FLS____ SS____
DATE

PROJECT TITLE

SAN BERNARDINO CITY UNIFIED SCHOOL DISTRICT
777 NORTH "I" STREET
SAN BERNARDINO,CA. 92410

RAMONA-ALESSANDRO ELEMENTARY SCHOOL MODERNIZATION
670 RAMONA AVENUE
SAN BERNARDINO, CA 92411

© HMC GROUP 2003

NO.	REVISIONS	DATE	NO.	REVISIONS	DATE
1	DSA ADDENDUM NO. 1	2/10/10			

DRAWING TITLE

RAMP, STAIR PLANS AND ELEVATIONS

ARCHITECT SEAL

LICENSED ARCHITECT
CHRISTOPHER RICHARD MATHIS
LICENSE NO. C-19759
REN. 02-24-11
STATE OF CALIFORNIA

DESIGNED MRath	PROJECT NO. 3137117
DRAWN MMinamide	SCALE AS NOTED
CHECKED QC	DRAWING NO. A4.4
DATE 19 MAR 2004	

PLEASE RECYCLE

" BID ISSUANCE SET"