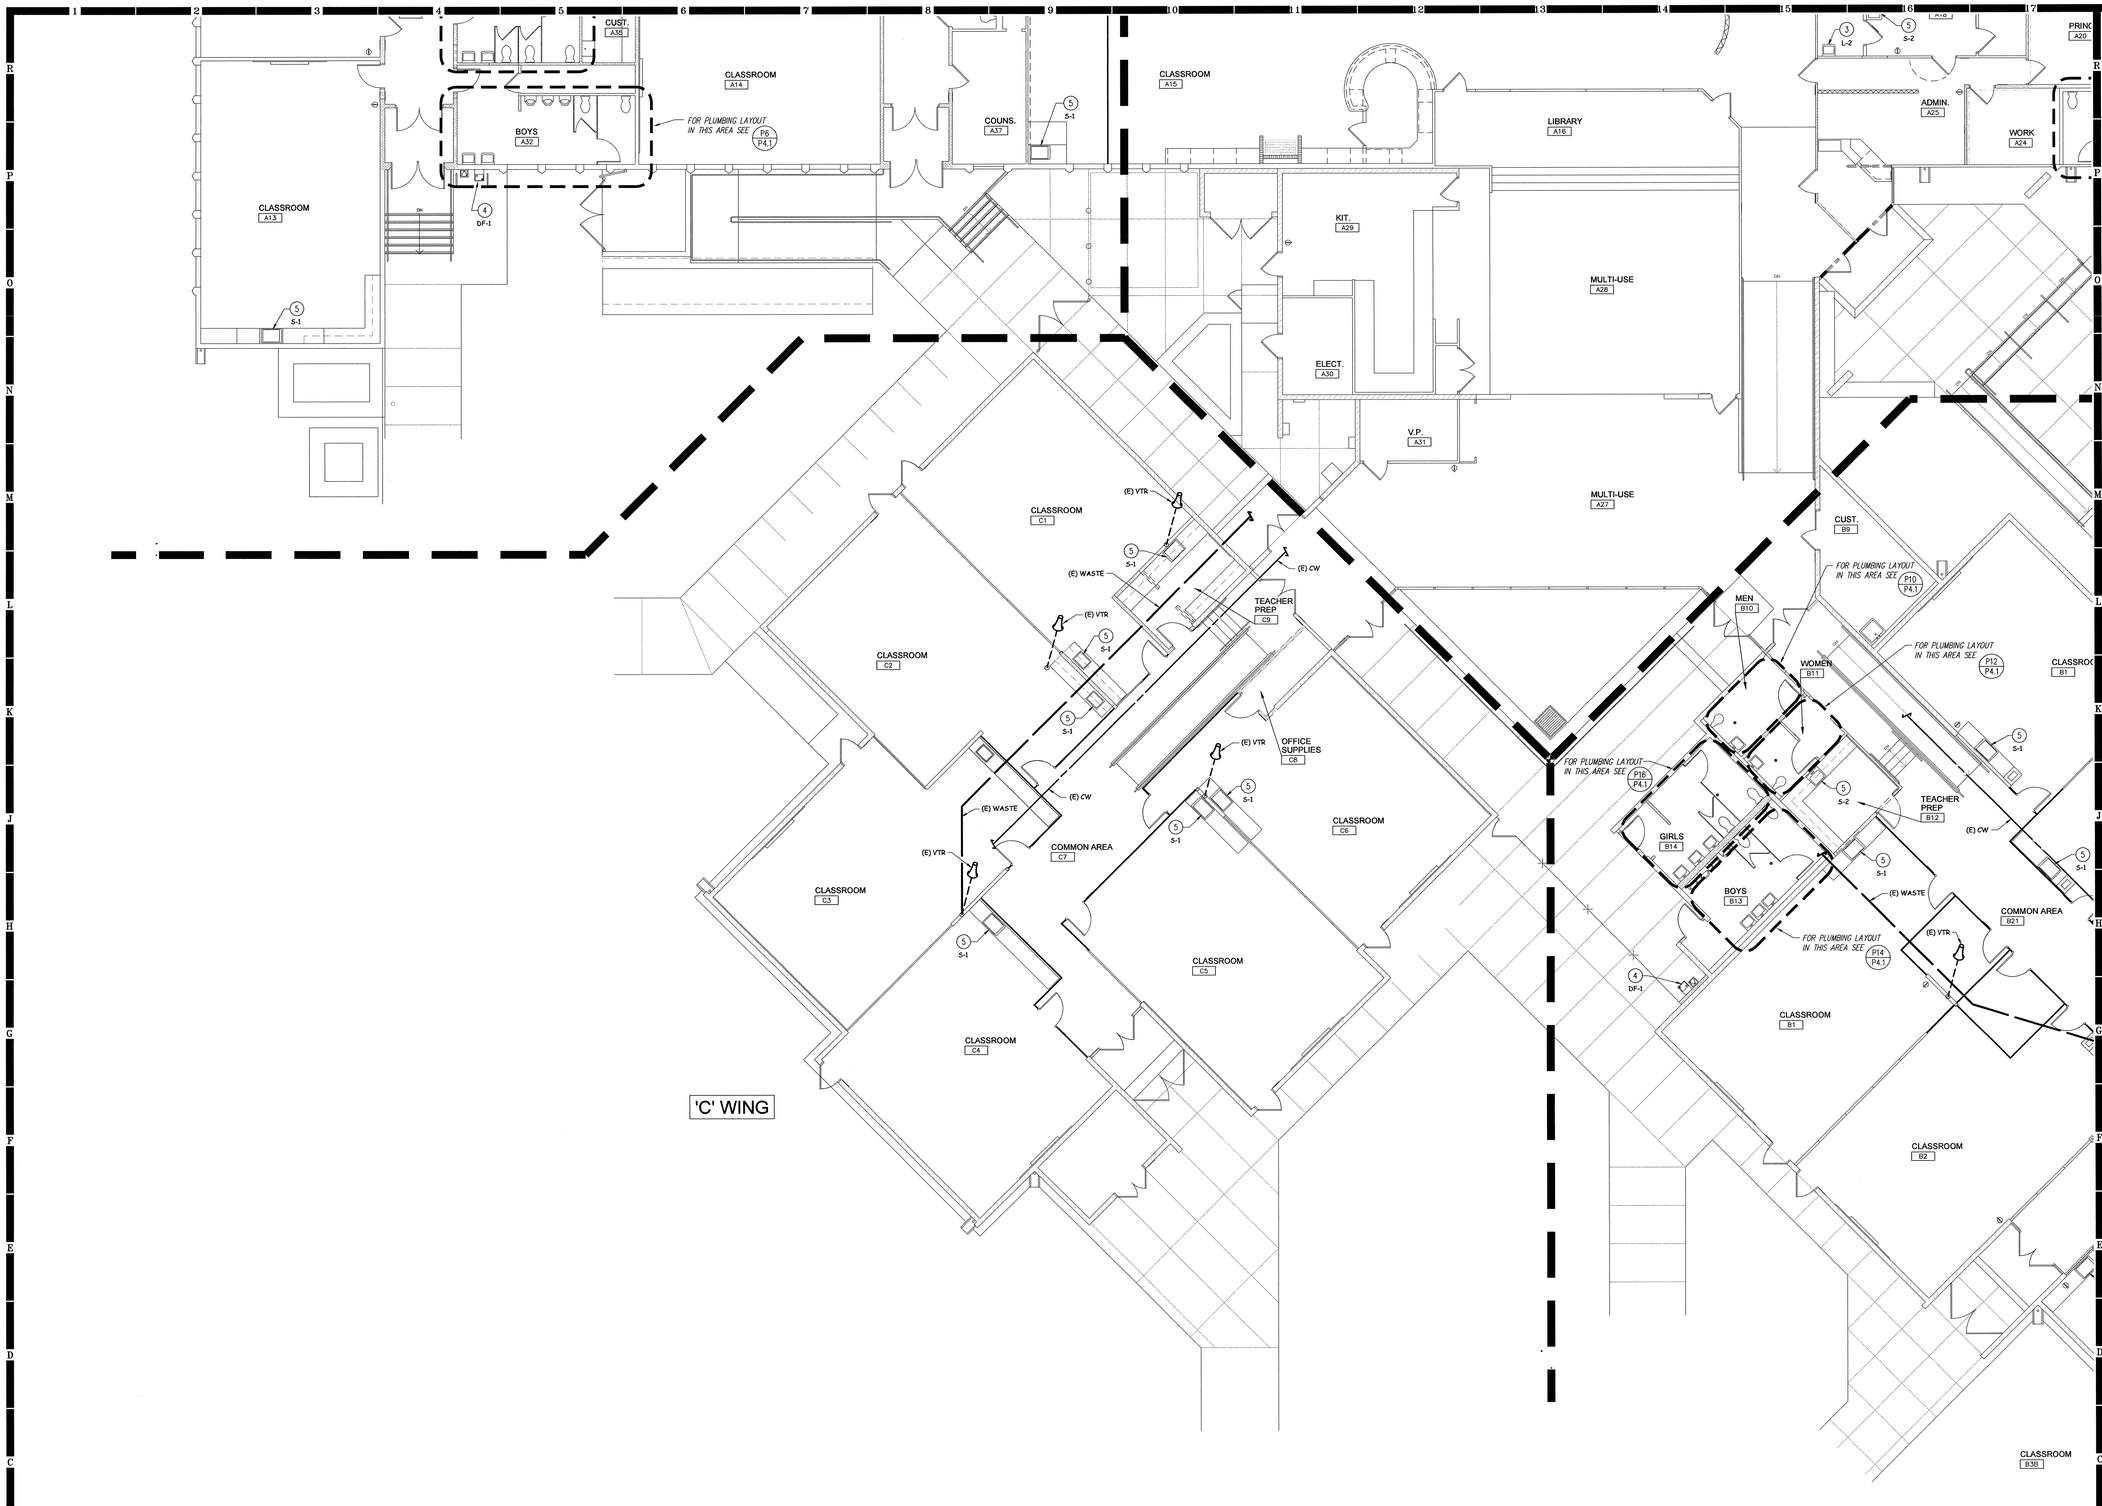

HMC ARCHITECTS

Architecture . Planning . Interior Design

3546 CONCOURS STREET
ONTARIO, CALIFORNIA 91764
TELEPHONE: 909.989.9979
FAX: 909.483.1400
WWW.HMCARCHITECTS.COM

REMODEL NOTES: (NOTE: NOT ALL NOTES LISTED APPLY TO THIS SHEET)

1. FURNISH AND INSTALL NEW (WC-2) (WC-3), (WC-4) OR (WC-5) WATER CLOSETS. CONNECT TO EXISTING SOIL, VENT & CW. REWORK EXISTING PIPING TO ACCOMMODATE INSTALLATION OF NEW FIXTURE.
2. FURNISH AND INSTALL NEW (U-1) OR (U-2) URINALS. CONNECT TO EXISTING SOIL, VENT & CW. REWORK EXISTING PIPING TO ACCOMMODATE INSTALLATION OF NEW FIXTURE.
3. FURNISH AND INSTALL NEW (L-1), (L-2) OR (L-3) LAVATORIES. CONNECT TO EXISTING WASTE, VENT & CW. REWORK EXISTING PIPING TO ACCOMMODATE INSTALLATION OF NEW FIXTURE.
4. FURNISH AND INSTALL NEW (DF-1) DRINKING FOUNTAINS. CONNECT TO NEAREST WASTE, VENT AND COLD WATER LINES. VERIFY LOCATION IN THE FIELD. SEE AREA DWGS. FOR DEMO. & REMODEL OF FINISH.
5. FURNISH AND INSTALL NEW (S-1) OR (S-2) SINK. CONNECT TO NEAREST WASTE,VENT AND COLD WATER LINES. VERIFY LOCATION IN THE FIELD.

275 W. Hospitality Lane, Suite #100
San Bernardino, CA 92408
Phone: 909.890.3700
Fax: 909.890.3770
Email: cadd@designwesteng.com

DESIGN WEST ENGINEERING
MECHANICAL • ELECTRICAL • ENERGY CONSULTANTS

KEY PLAN

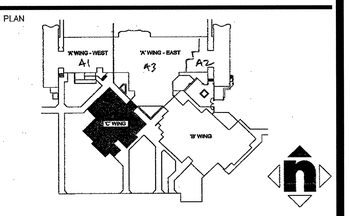

AGENCY APPROVAL

FILE NO. -

IDENTIFICATION STAMP
DIV. OF THE STATE ARCHITECT
OFFICE OF REGULATION SERVICES

04-106133

AC FLS SS

DATE

CONSTRUCTION DOCUMENTS

Owner

SAN BERNARDINO CITY UNIFIED SCHOOL DISTRICT

SAN BERNARDINO CITY
UNIFIED SCHOOL DISTRICT
777 NORTH F STREET
SAN BERNARDINO,CA. 92410

HMC ARCHITECTS 2007

No	Revisions/Submissions	Date
1	DSA ADDENDUM # 1	02/10/10

Consultant Seal

REGISTERED PROFESSIONAL ENGINEER
STEVEN M. JOHNSON
No. 35209
EXP. 9-30-2011
MECHANICAL
STATE OF CALIFORNIA

Consultant
DESIGN WEST ENGINEERING
275 W. Hospitality Lane, Suite #100
San Bernardino, CA 92408 Phone: 909.890.3700
Email: cadd@designwesteng.com

Project Title
RAMONA-ALESSANDRO ELEMENTARY SCHOOL
MODERNIZATION
670 RAMONA AVENUE, SAN BERNARDINO, CA 92411

Drawing Title
PLUMBING REMODEL
FLOOR PLAN

Architect Seal

LICENSED ARCHITECT
CONSTANTINOS J. PAPAGEORGIOU
NO. C-19759
EXP. 2-26-11
STATE OF CALIFORNIA

Designed TRW/VF	Project No 3137118.000
Drawn TRW/VF	Scale AS NOTED
Checked SJ	Drawing No
Reviewed -	P3.4
Date 03/19/04	of 10-014

PLUMBING REMODEL FLOOR PLAN | SCALE: 1/8" = 1'-0" | 1

" BID ISSUANCE SET"