HMC ARCHITECTS
Architecture Interiors Planning
3546 CONCOURS STREET
ONTARIO, CALIFORNIA 91764
Telephone: 909 . 989 . 9979
Fax: 909 . 483 . 1400
www. hmcarchitects .com

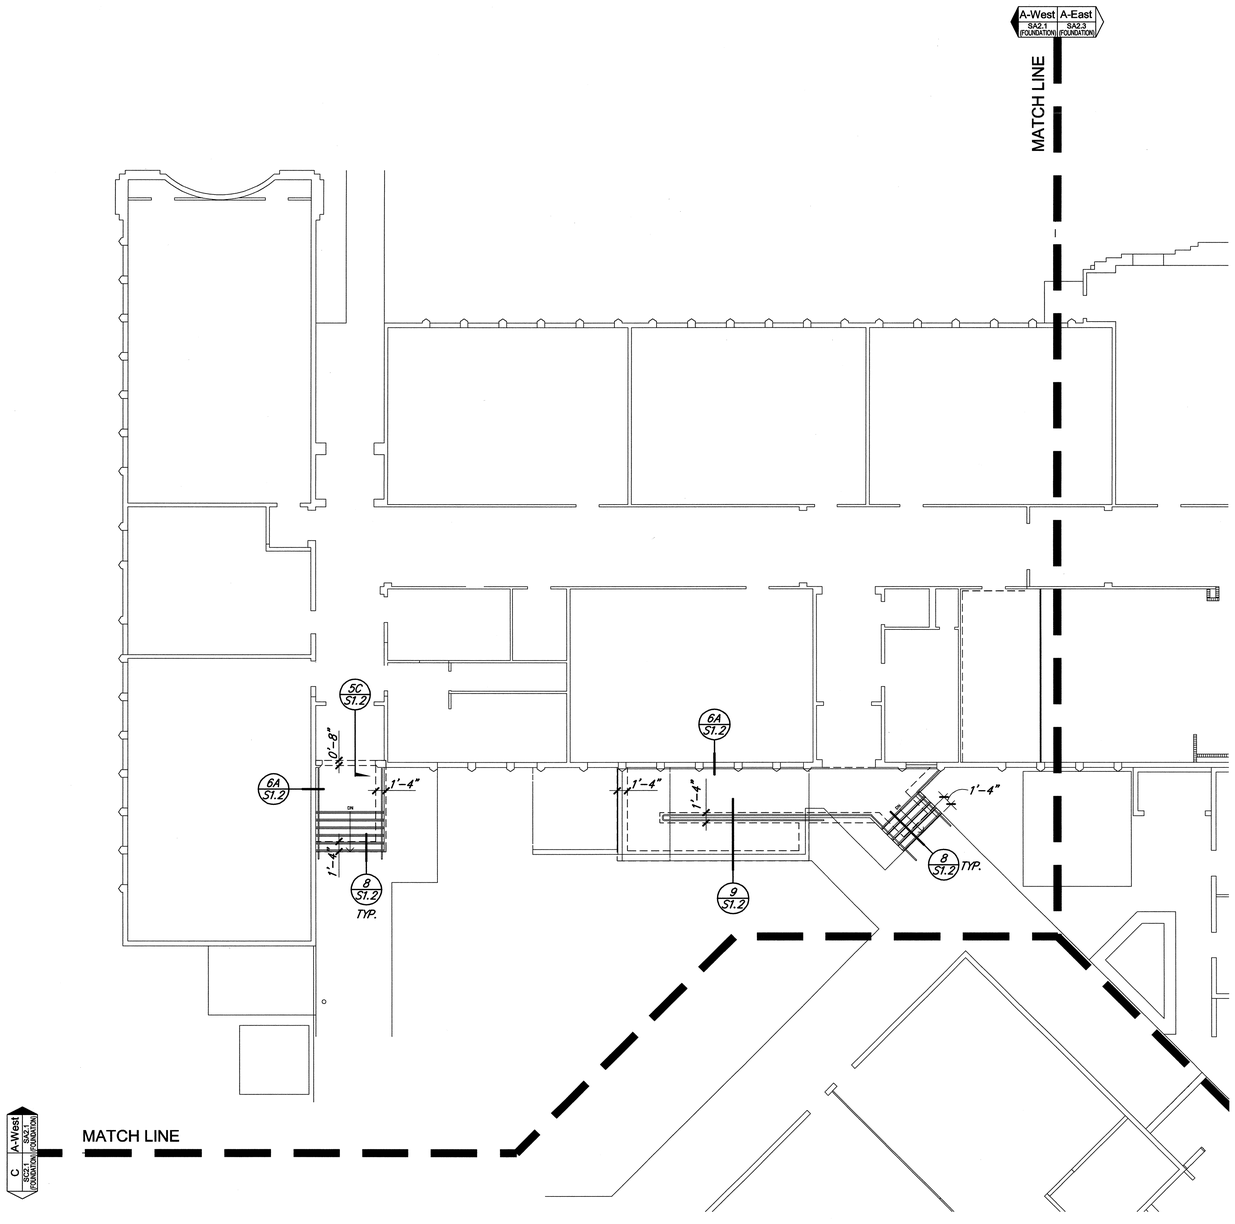

CONSULTANT SEAL

REGISTERED PROFESSIONAL ENGINEER
TERRY C. TSANG
No.52992
Exp. 06/30/2010
STRUCTURAL
STATE OF CALIFORNIA

CONSULTANT

TMAD TAYLOR & GAINES

- STRUCTURAL
- MECHANICAL
- ELECTRICAL
- CIVIL

800 North Ferrari Lane, Suite 100
Ontario, California 91764
Phone: 909.477.6915 Fax: 909.477.6919
www.tmadtg.com
Project No. 4009.080.00

KEY PLAN

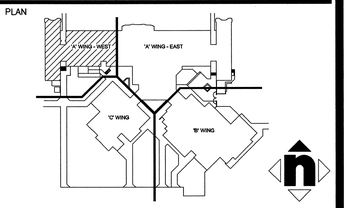

AGENCY APPROVAL

IDENTIFICATION STAMP
DIV. OF THE STATE ARCHITECT
04 - 106133
AC____ FLS____ SS____
DATE____

PROJECT TITLE

RAMONA-ALESSANDRO
ELEMENTARY SCHOOL
MODERNIZATION
670 RAMONA AVENUE
SAN BERNARDINO, CA 92411

© HMC GROUP 2003

NO.	REVISIONS	DATE	NO.	REVISIONS	DATE
1	DSA ADDENDUM # 1				2/10/10

DRAWING TITLE

FOUNDATION PLAN
'A' WING-WEST

ARCHITECT SEAL

LICENSED ARCHITECT
JOHNNY CHUNG
LIC NO. C-19759
REN. 02-24-11
STATE OF CALIFORNIA

DESIGNED JC	PROJECT NO. 3137117
DRAWN AM	SCALE AS NOTED
CHECKED TT	DRAWING NO. SA2.1
DATE 19 MAR 2004	

FOUNDATION PLAN - 'A' WING-WEST | 1/8" | 1

N:\40.CAD\TGProjects\4009_Projects\4009.080\Structural\4009080_SA2.1-WestWing.dwg Fri, 05 Feb, 2010 - 12:16pm Plotted by: dsanchez

PLEASE RECYCLE

Feb 05, 2010 - 12:16pm

" BID ISSUANCE SET"