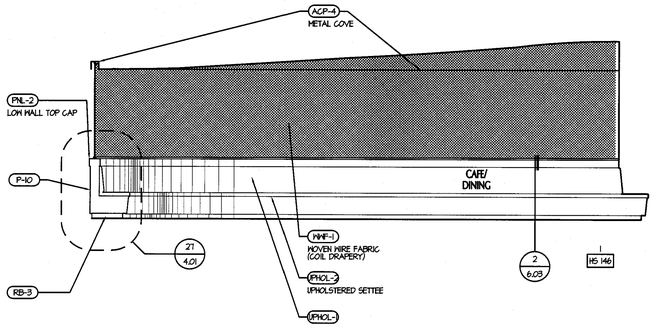

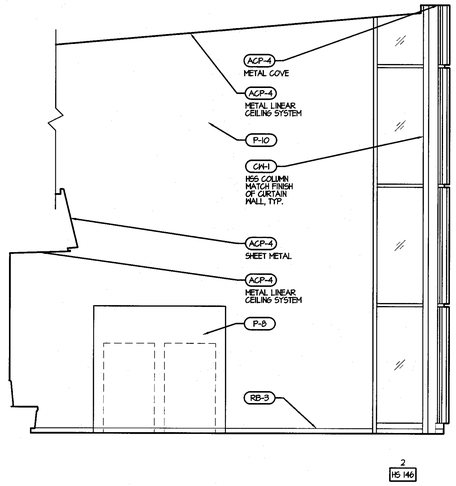

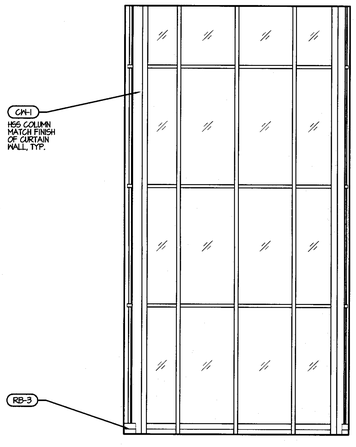

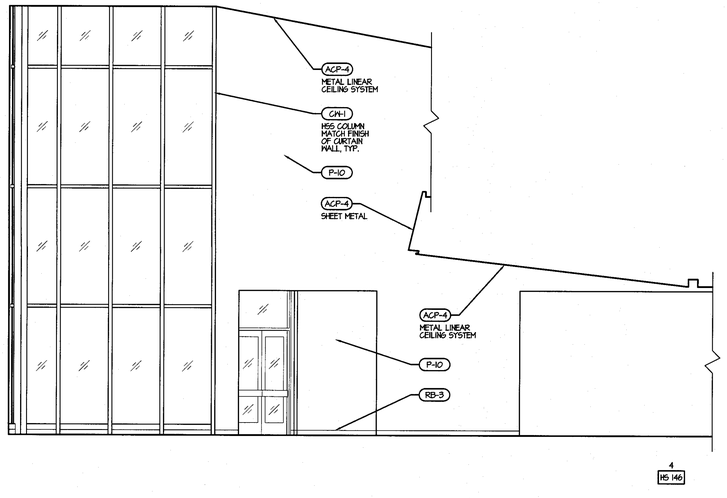

GENERAL NOTES

1. KEYNOTES ARE STANDARD FOR ALL INTERIOR ELEVATION AND ENLARGED PLAN DRAWINGS. NOT ALL NOTES USED ON A PARTICULAR SHEET.
2. PROVIDE ADJUSTABLE SHELVES AND LOCKS IN ALL CABINETRY.
3. ALL FIXTURES AND ACCESSORIES ARE ACCESSIBLE UNLESS OTHERWISE NOTED.
4. PROVIDE EQUAL TOLEARANCE AT EACH END OF UPPER & LOWER CABINET RUNS.
5. ALL FIRE ALARM DEVICES & THERMOSTATS TO BE INSTALLED CLEAR OF MARKERBOARD AND TACKBOARDS, TYP.
6. COORDINATE INSTALLATION OF ALL ACOUSTICAL PANELS TO SCRIBE AROUND ALL MARKERBOARS & TACKBOARDS, TYP.

GENERAL KEYNOTES

1. HAND SINK, REGULAR
2. MARKER BD (TOP OF TRAY MAX 34" AFF)
3. ACCESSIBLE COMPUTER STATIONS, NIC
4. CEILING HUNG UPPER CABINETS OVER CENTER CONSOL
5. PEGBOARD
6. RECESSED MOTORIZED PROJECTION SCREEN SEE AUDIO VISUAL
7. PLAM COUNTERTOP
8. PLAM COUNTERTOP AND BACKSPLASH
9. PLAM UPPER CABINET
10. PLAM COUNTER W/ MANIKIN STORAGE BELOW
11. PLAM COUNTER / CHECK-IN STATION
12. PLAM FULL HEIGHT CABINET
13. PLAM ACCESSIBLE CABINET DOORS WITH KICK
14. PLAM UPPER CABINET(S) W/ WHITEBOARD FACE
15. PLAM UPPER CABINET(S) WITH MAIL BOXES
16. GROMMET
17. WALL MOUNT MEDIA BOX - SEE AUDIO VISUAL DWGS. MAX 4" PROJECTION OR MAX. 27" AFF TO BOTTOM
18. MOBILE WHITEBOARD, NIC
19. SINK WITH EYE WASH
20. EQUIPMENT CLOSET
21. LAPTOP STORAGE AND CHARGING CLOSET
22. RUBBER BASE
23. FUTURE CAMERAS - SEE AUDIO VISUAL
24. FIXED SEATING WITH INTEGRATED WORKSURFACE AND POWER & DATA MODULES
25. HOSPITAL BED WITH OVERBED TRAY TABLE, NIC
26. BEDSIDE TABLE/ NIGHT STAND, NIC
27. (E) RELOCATED "COSENT" HEADWALL W/ ELECT., O2, COMPRESSED AIR, & VACUUM
28. HAND SINK W/ ELECTRONIC SENSOR
29. HAND SINK SINK W/ FOOT PEDAL
30. WHEELED METRO SHELVING UNIT WITH (2) MANIKINS
31. DESIGNATED EQUIPMENT STORAGE AND CHARGING ZONE
32. PRINTER, NIC
33. MED CART
34. AMBULANCE GURNEY, NIC
35. CHECK-IN STATION
36. 91 M MAN MANIKEN
37. 91 M MAN EXTRA PARTS
38. 95 M MAN MANIKEN
39. DELIVERY BED, NIC
40. POST PARTUM BED
41. PEDIATRIC CRIB
42. PEDIATRIC MONITOR
43. CHILD CRIB
44. ISOLETTE
45. L/D WARMER
46. CRASH CART
47. FETAL MONITOR/ CART
48. COMPRESSOR
49. DESK
50. WARMER / BASSINET
51. SKELETON ON A STAND
52. COPIER
53. ICE MAKER, NIC
54. DOUBLE-STACKED OVEN, NIC
55. REFRIGERATOR / FREEZER COMBINATION UNIT, NIC
56. REFRIGERATOR / FREEZER COMBINATION UNIT
57. LOCKERS
58. WASHER
59. DRYER
60. TACK/BULLETIN BD (TOP OF TRAY MAX 34" AFF.)
61. PLATING TABLE
62. WHEELCHAIRS, UNUSED & STORED
63. MIRROR
64. DISHWASHER
65. DOUBLE SINK W/ GARBAGE DISPOSAL
66. INDUSTRIAL STAILESS STEEL COUNTER AND BASE CABINETS
67. DRY ERASE MARKERBOARD PLAM UPPER CABINETS
68. GAS STOVE W/ OVEN
69. PAPER TOWEL DISPENSER
70. ELECTRIC OUTLET
71. CART, NIC
72. PLAM UPPER CABINET(S) WITH WRITE-ON STRIP
73. PLAM UPPER CABINET W/ OPEN SHELVES
74. DISPLAY UNIT
75. LAVATORY
76. MANIKIN STORAGE WITH MOVABLE METRO SHELVING
77. ROLLER CART, NIC
78. AMBULENCE GURNEY, NIC
79. MAGAZINE RACK, NIC
80. CEILING MOUNTED CURTAIN & TRACK
81. SIDE TABLE, NIC
82. SECURITY CAMERA - SEE TECHNOLOGY DRAWINGS
83. MISC WALL MOUNTED EQUIPMENT, NIC
84. WALL MOUNTED CHAIN
85. PATIENT VENTILATORS, NIC
86. COUNTER HEIGHT CHAIRS, NIC
87. OVERHEAD LIGHT
88. TEACHING WALL
89. PULMONARY FUNCTION MACHINE, NIC
90. PORTABLE MAYO STAND, NIC
91. POLE STAND BLENDER, NIC
92. PATIENT VENTILATORS
93. FLOOR SCALE
94. O_2/AIR/VACUUM
95. AUTOCLAVE COUNTERTOP, NIC
96. EXAM TABLE
97. 4 DRAWER FILE CABINET
98. EKG CART, NIC
99. MICROSCOPE
100. ROOM SPEAKERS
101. FLAT PANEL DISPLAY WITH SPEAKER, SEE AV DWGS.
102. WALL MOUNTED CAMERA, SEE AV DWGS.
103. 50 PSI OXYGEN/AIR/VACUM
104. SOAP DISPENSER
105. LAPTOP CART, SEE AUDIO VISUAL
106. AV EQUIPMENT RACK, SEE AUDIO VISUAL
107. WALL-MOUNTED FLAT PANEL MONITOR. SEE AUDIO/VISUAL DRAWINGS.
108. SOLID COMPOSIT COUNTERTOP
109. SOLID SURFACE COUNTERTOP
110. ACOUSTICAL WALL PANELS
111. "COSENT" HEADWALL W/ ELECT., O2, COMPRESSED AIR & VACUUM OUTLETS
112. "CONTOUR" HEADWALL W/ ELECT., O2, COMPRESSED AIR, & VACUUM OUTLETS MAX. 4" PROJECTION
113. SHOOTING STAR PROJECTOR
114. MANHOLE
115. CONTROL DESK
116. POWERDOME RACK
117. LINE POWER DISTRIBUTOR, TYP.
118. TACKABLE WALLCOVERING, TMP-1
119. TACKBOARD (T.O. TRAY MAX 34" AFF)
120. FREESTANDING OVERHEAD AND LOWER CABINET UNIT
121. ACCESSIBLE LECTERN, N.I.C.
122. ALTERNATE #4: FUTURE METAL STUD / GYPSUM BOARD WALL, FUTURE CASE WORK, FUTURE EQUIPMENT, SHOWN DOTTED ON PLAN. SEE FOOD SERVICE DRAWINGS.

HS 146 CAFE/DINING INTERIOR ELEVATIONS

SCALE: 1/4" = 1'-0"

1

tBP
architecture
planning
interiors
management

LICENSED ARCHITECT
STATE OF CALIFORNIA

tBP/Architecture
5455 Wilshire Boulevard, Suite 1200
Los Angeles, CA 90036-4242
ph: 323. 556. 3788 fx: 323. 556. 3799

architect

consultant

IDENTIFICATION STAMP
DIV. OF THE STATE ARCHITECT
OFFICE OF REGULATION SERVICES
File No. 19-C11
Appl No. 03-112201
AC RB RS M SS S.G.B.S
DATE 10.13-09

DSA Los Angeles Basin Regional Office
700 North Alameda Street, Suite 5-500
Los Angeles, California 90012
ph: 213/897-3995 fx: 213/897-3159/0726

agency

ANTELOPE VALLEY COLLEGE
HEALTH & SCIENCE BUILDING
ANTELOPE VALLEY COMMUNITY COLLEGE DISTRICT
3041 WEST AVENUE K
LANCASTER, CA 93536-5426

owner

tBP project number : 20641.00

file name: A-0733-EP-CAFE.dwg

drawn by: CG checked by: MK

date: JULY 30, 2009 - 100% CD

Rev:	date:	description:

THIS DRAWING AND THE DESIGNS, DEPICTIONS, IDEAS AND OTHER INFORMATION CONTAINED HEREIN CONSTITUTE UNPUBLISHED WORK OF tBP/ARCHITECTURE AND SHALL REMAIN THE PROPERTY OF tBP/ARCHITECTURE IN PERPETUITY. NO PART THEREOF SHALL BE REPRODUCED, DISCLOSED, DISTRIBUTED, SOLD, PUBLISHED OR OTHERWISE USED IN ANY WAY WITHOUT THE ADVANCED EXPRESS WRITTEN CONSENT OF tBP/ARCHITECTURE.

drawing title:
CAFE/ DINING
INTERIOR ELEVATIONS

drawing no:
A-7.33
drawing of

P:\20641.00 AVC Health & Sci Bldg\Drawings\AX Construction Dwgs\A-0733-EP-CAFE.dwg, 10/12/2009 7:28:13 PM, 1:1