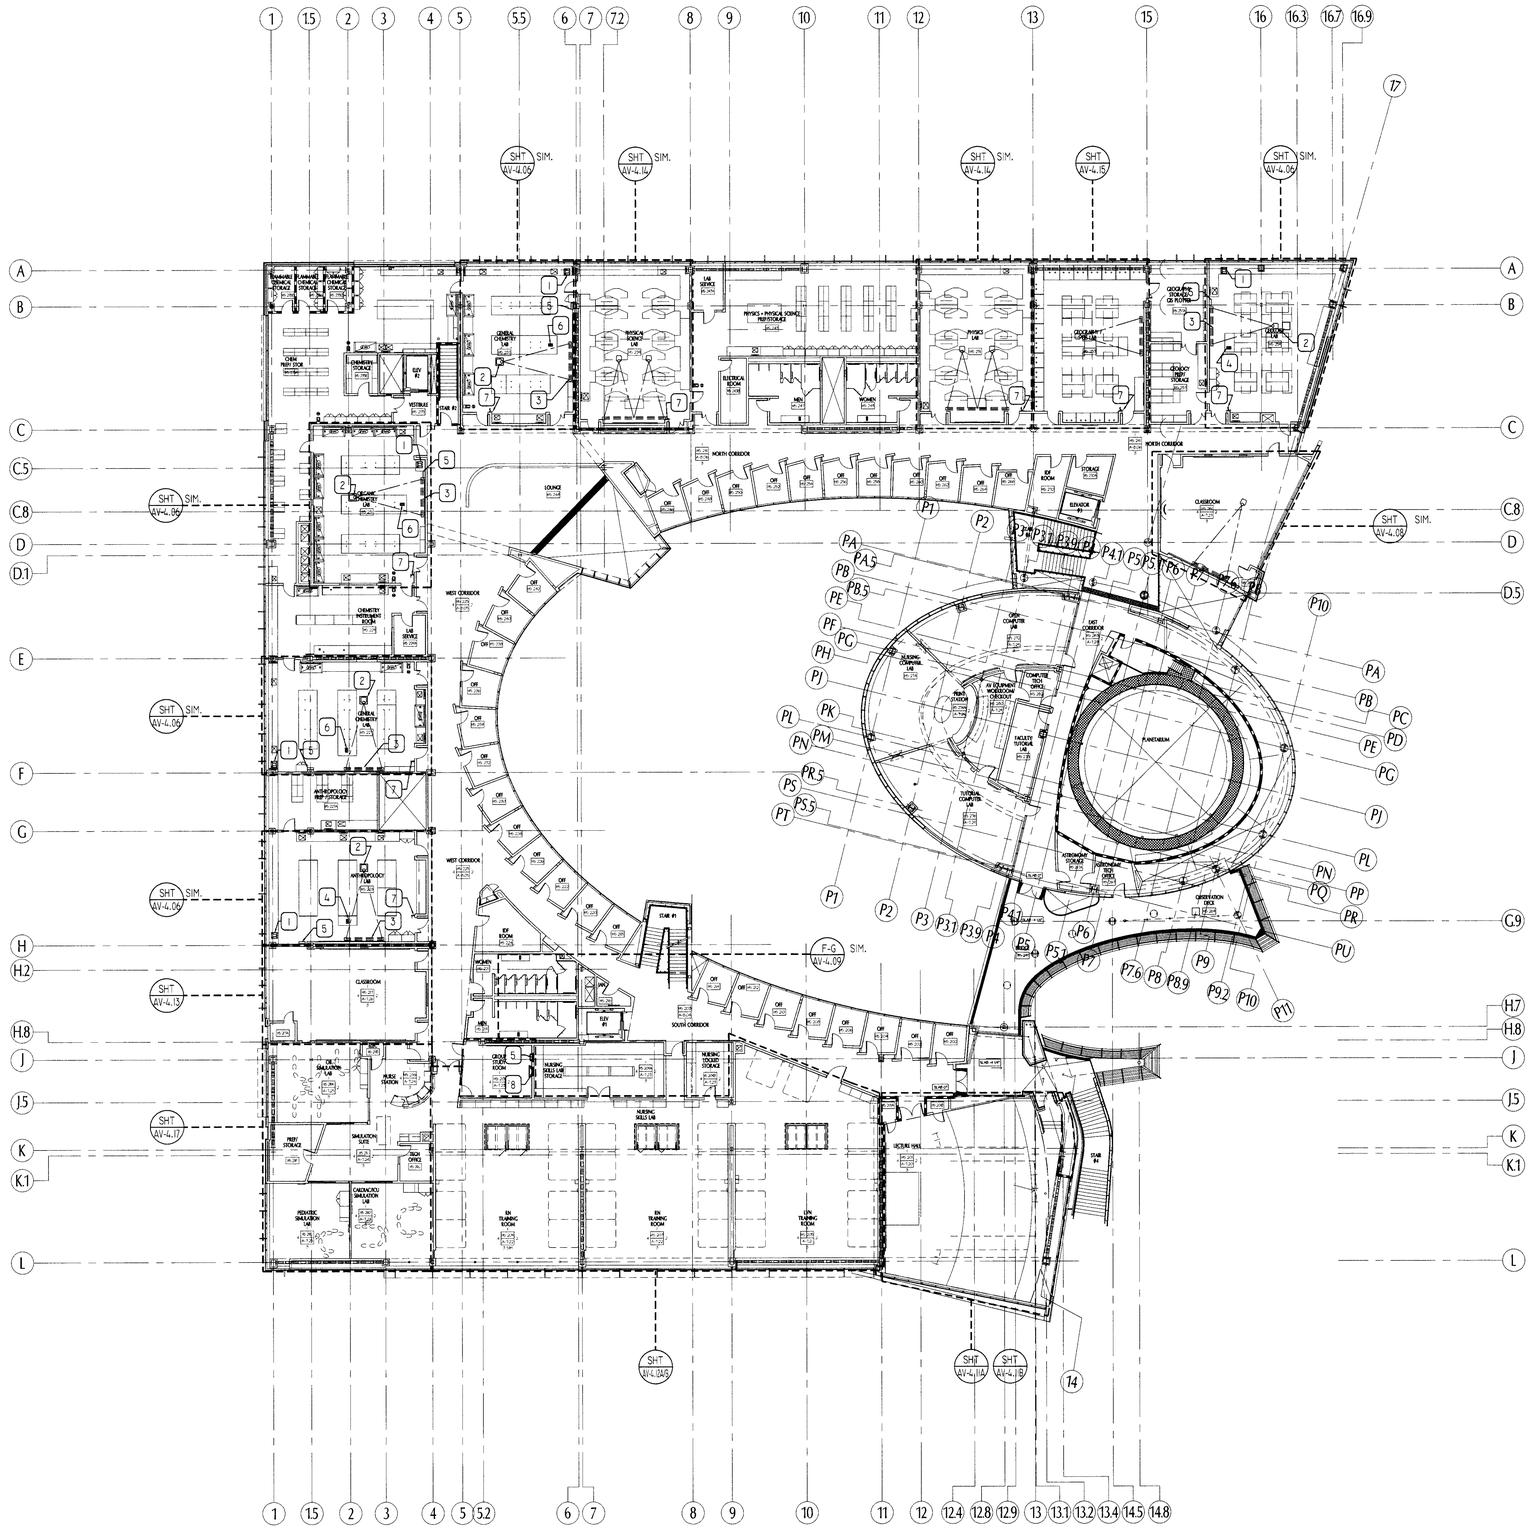

A AUDIOVISUAL KEYPLAN - 2ND FLOOR
SCALE: 1/16" = 1' 0"

NORTH

REFERENCE NOTES:

1. AV EQUIPMENT RACK
2. VIDEO PROJECTOR
3. PROJECTION SCREEN
4. AV INPUT PANEL(FLOOR) AT INSTRUCTOR STATION.
5. SMARTBOX
6. AV INPUT PANEL(CASEWORK) AT INSTRUCTOR STATION. SEE LAB DRAWINGS LF SERIES FOR EXACT LOCATION OF BACKBOX.
7. PROJECTION SCREEN RAISE/LOW SWITCH.
8. FLAT PANEL DISPLAY

tBP
architecture
planning
interiors
management

tBP/Architecture
5455 Wilshire Boulevard, Suite 1200
Los Angeles, CA 90036-4242
ph: 323. 556. 3788 fx: 323. 556. 3799

LICENSED ARCHITECT
STATE OF CALIFORNIA
architect

VANTAGE
Vantage Technology Consulting Group
201 Continental Blvd.Suite 120
El Segundo,California 90245
310 536 7676 ● fax 310 536 7677 ● www.VantageTCG.com

REGISTERED PROFESSIONAL ENGINEER
E-15391
Exp. 06/30/2011
ELECTRICAL
STATE OF CALIFORNIA
consultant

IDENTIFICATION STAMP
DIV. OF THE STATE ARCHITECT
OFFICE OF REGULATION SERVICES
File No. 19-C11
Appl No. 03-112201
AC PB FLS SS SBE
DATE 10-13-09

DSA Los Angeles Basin Regional Office
700 North Alameda Street, Suite 5-500
Los Angeles, California 90012
ph: 213/897-3995 fx: 213/897-3159/0726
agency

ANTELOPE VALLEY COLLEGE HEALTH & SCIENCE BUILDING

ANTELOPE VALLEY COMMUNITY COLLEGE DISTRICT
3041 WEST AVENUE K
LANCASTER, CA 93536-5426

owner

tBP project number : 20641.00
file name: 424-1 T202A.DWG
drawn by: GL checked by: ATER
date: JULY 30, 2009 - 100% CD

Rev:	date:	description:

THIS DRAWING AND THE DESIGNS, DEPICTIONS, IDEAS AND OTHER INFORMATION CONTAINED HEREIN CONSTITUTE UNPUBLISHED WORK OF tBP/ARCHITECTURE AND SHALL REMAIN THE PROPERTY OF tBP/ARCHITECTURE. IN PERPETUITY, NO PART THEREOF SHALL BE REPRODUCED, DISCLOSED, DISTRIBUTED, SOLD, PUBLISHED OR OTHERWISE USED IN ANY WAY WITHOUT THE ADVANCED EXPRESS WRITTEN CONSENT OF tBP/ARCHITECTURE.

drawing title:
AUDIOVISUAL KEYPLAN- 2ND FLOOR

drawing no.:
AV-2.02
drawing - of -