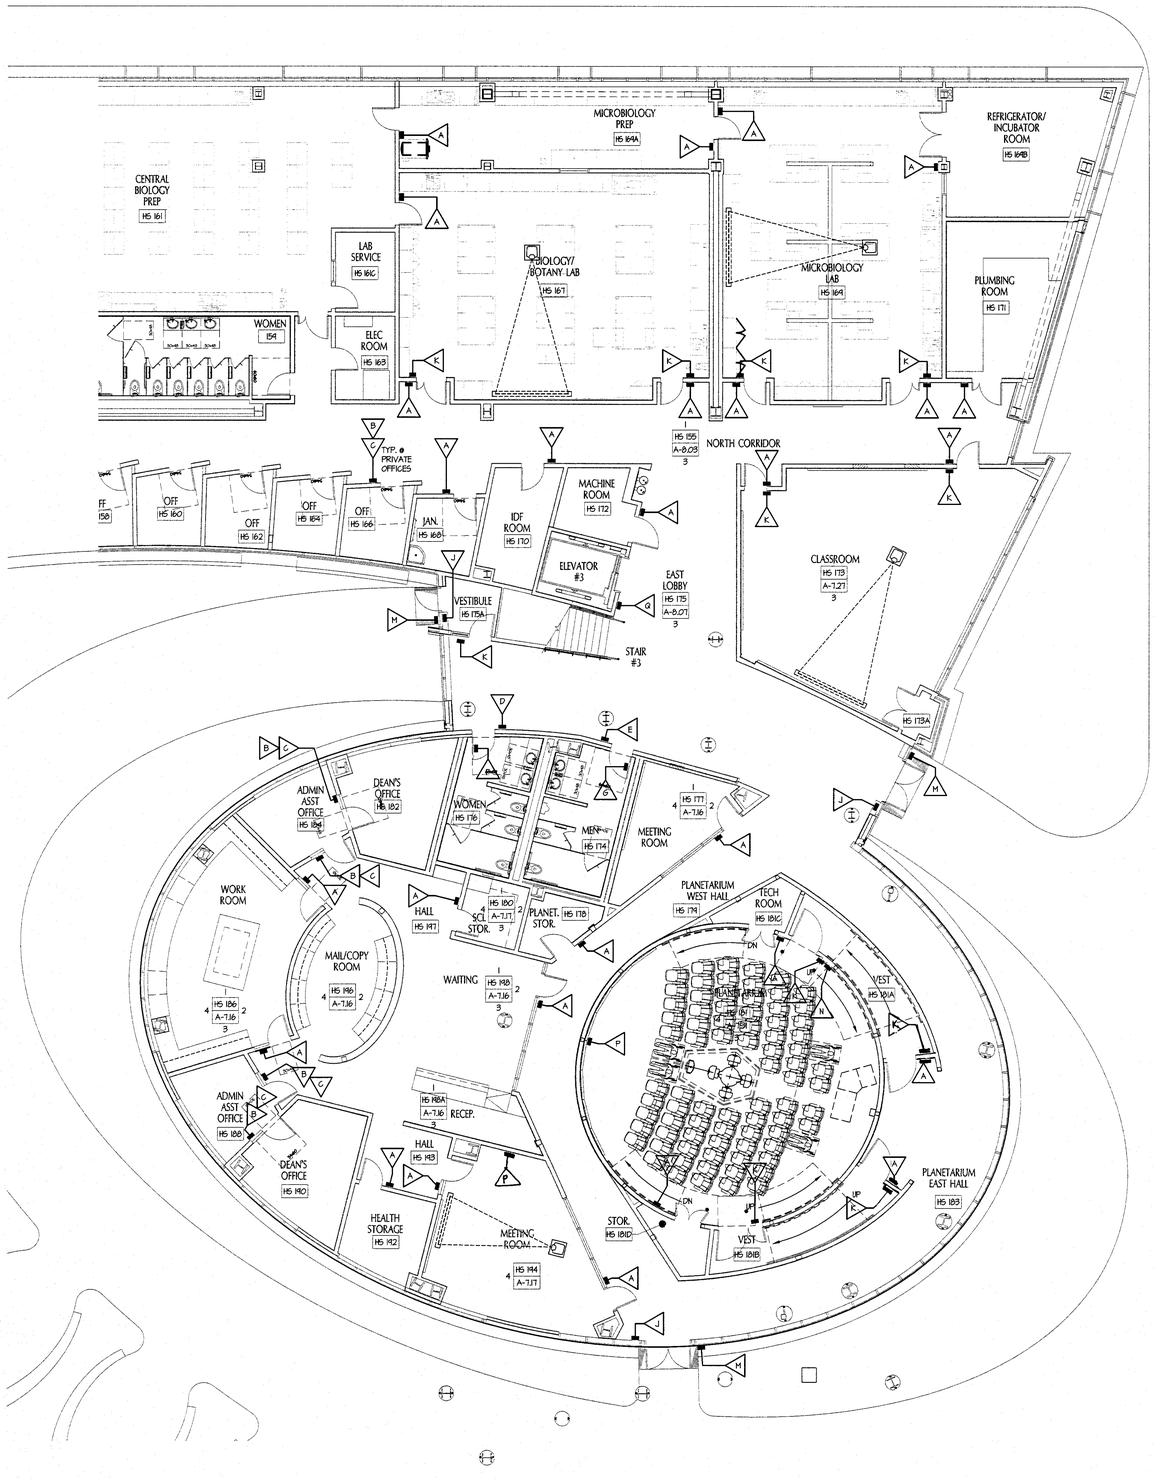

PARTIAL FIRST FLOOR SIGNAGE PLAN - EAST WING

SCALE: 1/8" = 1'-0"

SIGNAGE LEGEND

A	ROOM NUMBER WITH INSERT SEE DETAIL 2/A10.01
B	ROOM NUMBER WITHOUT INSERT SEE DETAIL 3/A10.01
C	NAMEPLATE SEE DETAIL 4/A10.01
D	WALL-MOUNTED WOMENS TOILET ROOM SEE DETAIL 6/A10.01
E	WALL-MOUNTED MENS TOILET ROOM SEE DETAIL 7/A10.01
F	DOOR-MOUNTED WOMENS TOILET ROOM SEE DETAIL 8/A10.01
G	DOOR-MOUNTED MENS TOILET ROOM SEE DETAIL 9/A10.01
H	ILLUMINATED EXIT SIGN SEE DETAIL 11/A10.01
J	TACTILE EXIT SIGN SEE DETAIL 12/A10.01
K	TACTILE EXIT ROUTE SIGN SEE DETAIL 13/A10.01
L	TACTILE EXIT STAIR SIGN SEE DETAIL 14/A10.01
M	INTERNATIONAL SYMBOL OF ACCESSIBILITY SEE DETAIL 15/A10.01
N	MAXIMUM OCCUPANCY SIGNAGE SEE DETAIL 16/A10.01
P	ASSISTIVE LISTENING DEVICE SIGNAGE SEE DETAIL 17/A10.01
Q	EVACUATION PLAN SIGN SEE DETAIL 18/A10.01
R	FIRE ALARM CONTROL PANEL SIGN SEE DETAIL 19/A10.01
S	FIRE SPRINKLER RISER SIGN SEE DETAIL 20/A10.01
T	DIRECTIONAL SIGNAGE SEE DETAIL 1/A10.02
U	TACTILE EXIT ONLY SIGN SEE DETAIL 2/A10.02

KEY PLAN

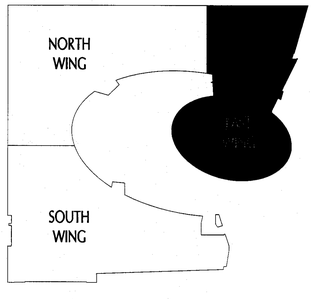

tBP
architecture
planning
interiors
management

LICENSED ARCHITECT
NO. 17804
REN. 4-30-11
STATE OF CALIFORNIA

tBP/Architecture
5455 Wilshire Boulevard, Suite 1200
Los Angeles, CA 90036-4242
ph: 323. 556. 3788 fx: 323. 556. 3799

architect

consultant

IDENTIFICATION STAMP
DIV. OF THE STATE ARCHITECT
OFFICE OF REGULATION SERVICES
File No. 19-C11
Appl No. 03-112201
AC RS RLS SS
DATE 10.13.09

DSA Los Angeles Basin Regional Office
700 North Alameda Street, Suite 5-500
Los Angeles, California 90012
ph: 213/897-3995 fx: 213/897-3159/0726

agency

ANTELOPE VALLEY COLLEGE HEALTH & SCIENCE BUILDING

ANTELOPE VALLEY COMMUNITY COLLEGE DISTRICT
3041 WEST AVENUE K
LANCASTER, CA 93536-5426

owner

tBP project number : 20641.00
file name: A-1003-SIGN.DWG
drawn by: MH checked by: MK
date: JULY 30, 2009 - 100% CD

Rev:	date:	description:

THIS DRAWING AND THE DESIGNS, DEPICTIONS, IDEAS AND OTHER INFORMATION CONTAINED HEREIN CONSTITUTE UNPUBLISHED WORK OF EPARCHITECTURE AND SHALL REMAIN THE PROPERTY OF EPARCHITECTURE IN PERPETUITY. NO PART THEREOF SHALL BE REPRODUCED, DISCLOSED, DISTRIBUTED, SOLD, PUBLISHED OR OTHERWISE USED IN ANY WAY WITHOUT THE ADVANCED EXPRESS WRITTEN CONSENT OF EPARCHITECTURE.

drawing title:
1ST FLR. SIGNAGE PLAN
EAST WING

drawing no.:
A-10.03
drawing - of -

P:\20641.00 AVC Health & Sci Bldg\Drawings\AS Construction Dwgs\A-1003-SIGN.dwg, 10/13/2009 7:44:33 PM, 1:1