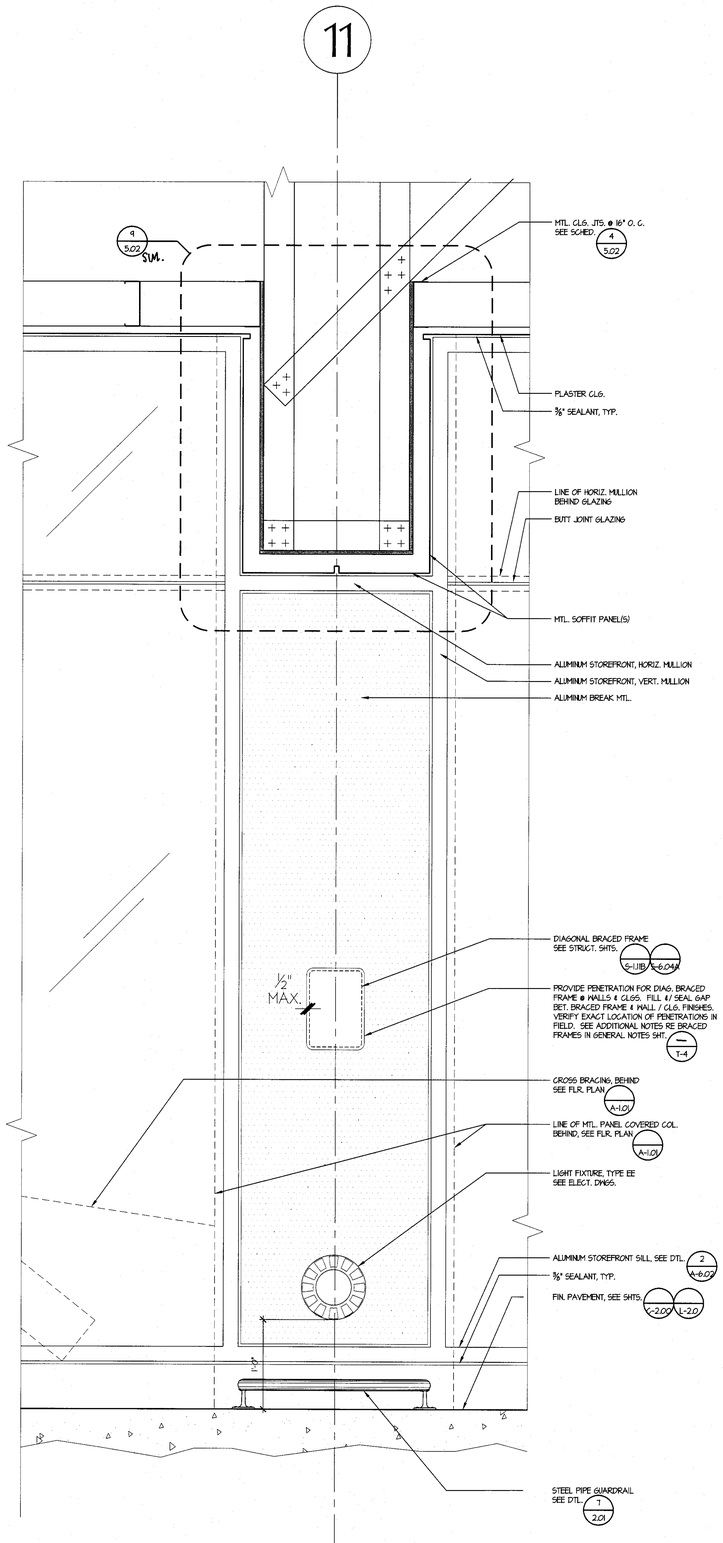

ENLARGED ELEVATION
CROSS BRACE PENETRATION

SCALE: 1 1/2" = 1'-0" | 18

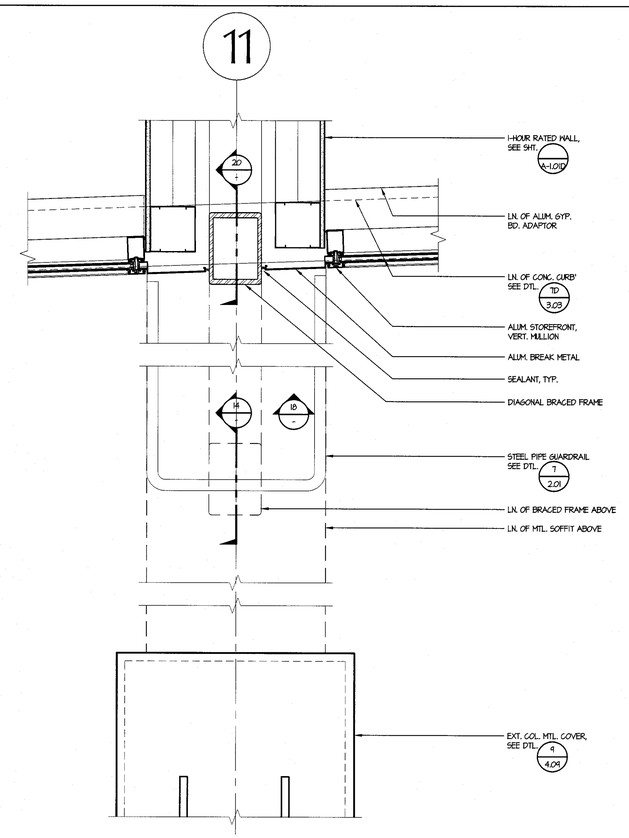

DETAIL PLAN
CROSS BRACE PENETRATION THRU STOREFRONT BREAK METAL @ GRID LINE 11

SCALE: 1-1/2" = 1'-0" | 10

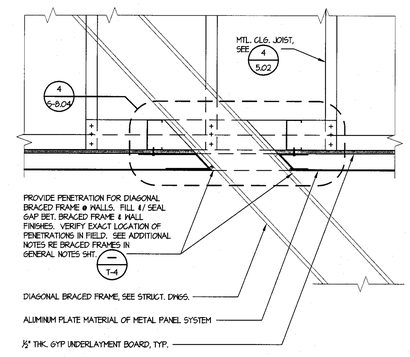

SECTION @ EXTERIOR CEILING
CROSS BRACE PENETRATION

SCALE: 1-1/2" = 1'-0" | 14

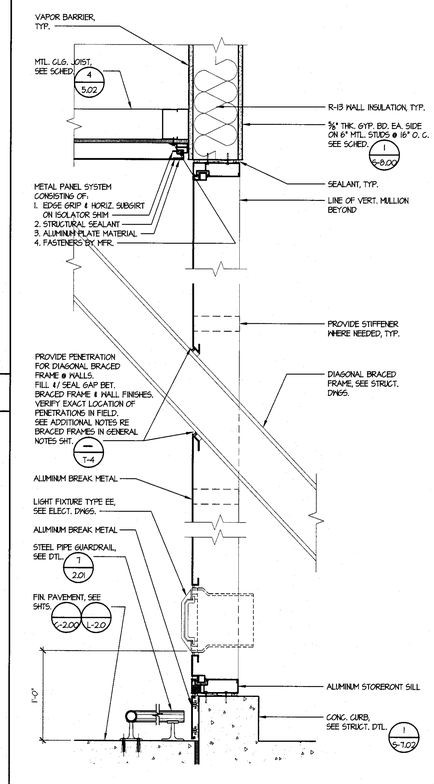

SECTION @ EXTERIOR WALL
CROSS BRACE PENATRATION

SCALE: 1-1/2" = 1'-0" | 20

tBP
architecture
planning
interiors
management

tBP/Architecture
5455 Wilshire Boulevard, Suite 1200
Los Angeles, CA 90036-4242
ph: 323. 556. 3788 fx: 323. 556. 3799

LICENSED ARCHITECT
TIMOTHY J. PIRE
NO. C32074
REN. 6-30-11
STATE OF CALIFORNIA

architect

consultant

IDENTIFICATION STAMP
DIV. OF THE STATE ARCHITECT
OFFICE OF REGULATION SERVICES
File No. 19-C11
Appl No. 03-112201
AC PB RS
DATE JUL 16 - 09

DSA Los Angeles Basin Regional Office
700 North Alameda Street, Suite 5-500
Los Angeles, California 90012
ph: 213/897-3995 fx: 213/897-3159/0726

agency

ANTELOPE VALLEY COLLEGE HEALTH & SCIENCE BUILDING

ANTELOPE VALLEY COMMUNITY COLLEGE DISTRICT
3041 WEST AVENUE K
LANCASTER, CA 93536-5426

owner

tBP project number : 206411.00

file name: A-0740-EP-MISC.dwg

drawn by: JS, MT checked by: MK, JP

date: JULY 30, 2009 - 100% CD

Rev:	date:	description:

THIS DRAWING AND THE DESIGNS, DEPICTIONS, IDEAS AND OTHER INFORMATION CONTAINED HEREIN CONSTITUTE UNPUBLISHED WORK OF tBP/ARCHITECTURE AND SHALL REMAIN THE PROPERTY OF tBP/ARCHITECTURE IN PERPETUITY. NO PART THEREOF SHALL BE REPRODUCED, DISCLOSED, DISTRIBUTED, SOLD, PUBLISHED OR OTHERWISE USED IN ANY WAY WITHOUT THE ADVANCED EXPRESS WRITTEN CONSENT OF tBP/ARCHITECTURE.

drawing title:
ENLARGED MISCELLANEOUS PLANS/DETAILS

drawing no.:
A-7.40
drawing of

P:\206411.00 AVC Health & Sci Bldg\Drawings\AC Construction Dwgs\A-0740-EP-MISC.dwg, 7/16/2009 7:28:23 PM, 1:1