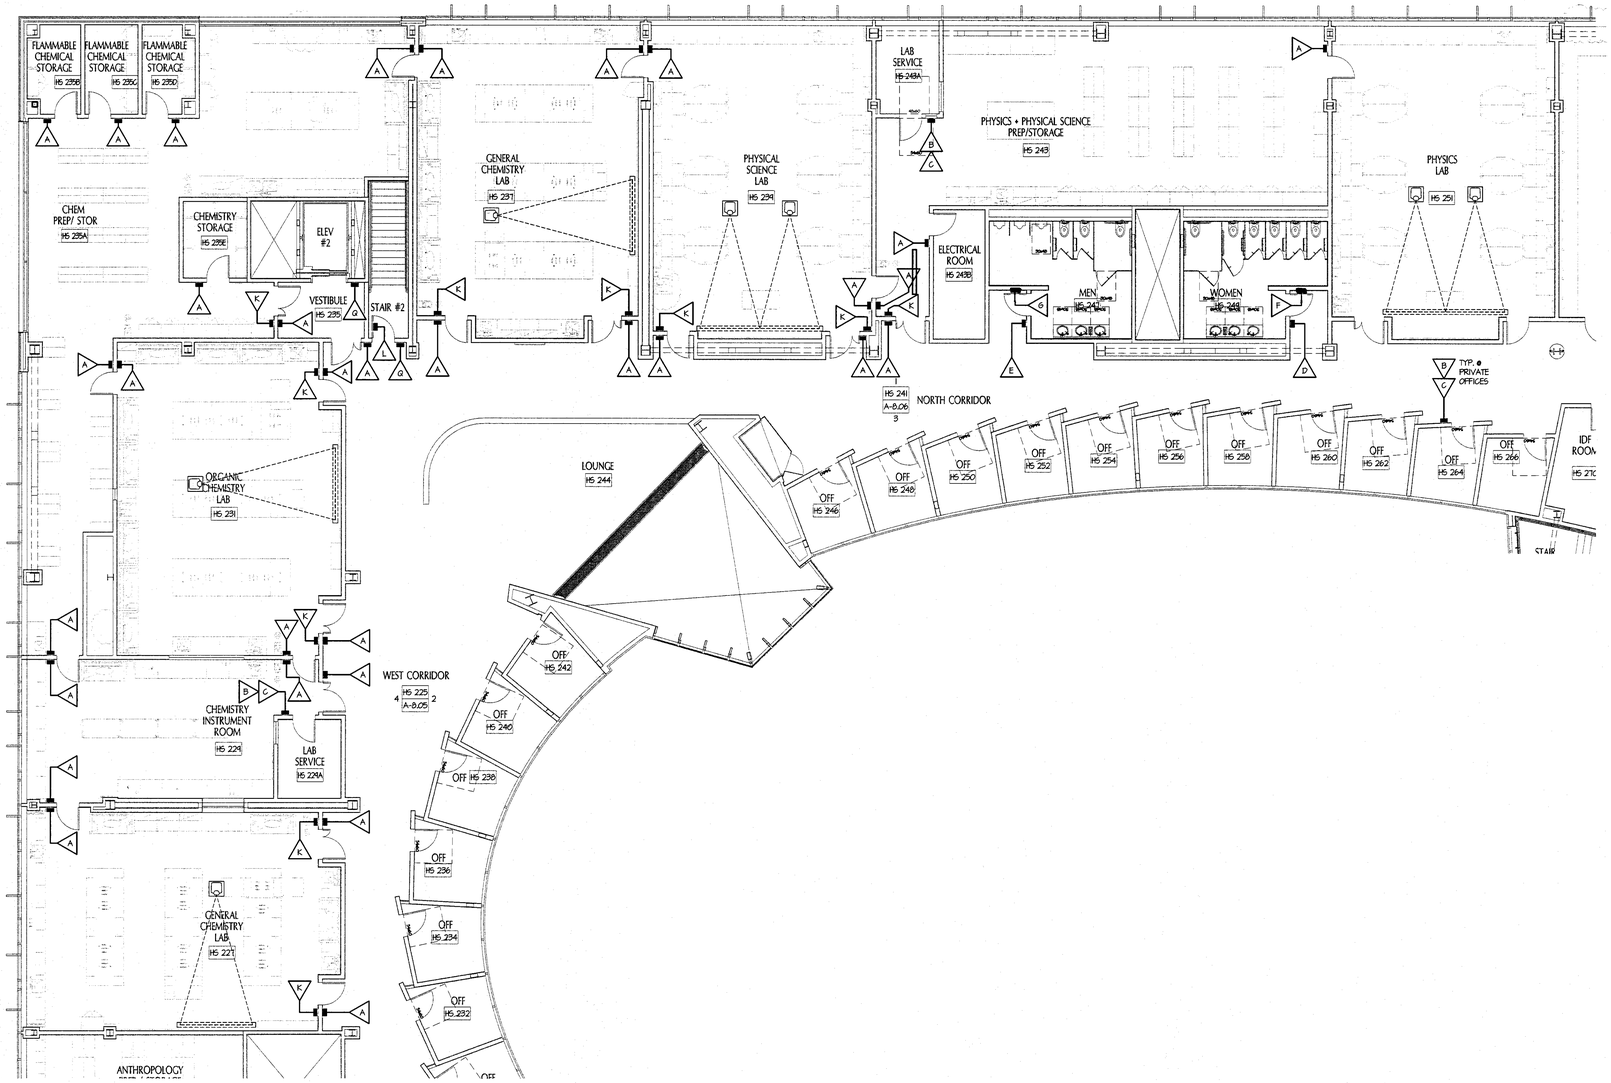

0 2' 4' 8' 16'

PARTIAL SECOND FLOOR SIGNAGE PLAN - NORTH WING

SCALE: 1/8" = 1'-0"

NORTH

SIGNAGE LEGEND

- A — ROOM NUMBER WITH INSERT — SEE DETAIL 2/10.01
- B — ROOM NUMBER WITHOUT INSERT — SEE DETAIL 3/10.01
- C — NAMEPLATE — SEE DETAIL 4/10.01
- D — WALL-MOUNTED WOMEN'S TOILET ROOM — SEE DETAIL 6/10.01
- E — WALL-MOUNTED MEN'S TOILET ROOM — SEE DETAIL 7/10.01
- F — DOOR-MOUNTED WOMEN'S TOILET ROOM — SEE DETAIL 8/10.01
- G — DOOR-MOUNTED MEN'S TOILET ROOM — SEE DETAIL 9/10.01
- H — ILLUMINATED EXIT SIGN — SEE DETAIL 11/10.01
- J — TACTILE EXIT SIGN — SEE DETAIL 12/10.01
- K — TACTILE EXIT ROUTE SIGN — SEE DETAIL 13/10.01
- L — TACTILE EXIT STAIR SIGN — SEE DETAIL 14/10.01
- M — INTERNATIONAL SYMBOL OF ACCESSIBILITY — SEE DETAIL 15/10.01
- N — MAXIMUM OCCUPANCY SIGNAGE — SEE DETAIL 16/10.01
- P — ASSISTIVE LISTENING DEVICE SIGNAGE — SEE DETAIL 17/10.01
- Q — EVACUATION PLAN SIGN — SEE DETAIL 18/10.01
- R — FIRE ALARM CONTROL PANEL SIGN — SEE DETAIL 19/10.01
- S — FIRE SPRINKLER RISER SIGN — SEE DETAIL 20/10.01
- T — DIRECTIONAL SIGNAGE — SEE DETAIL 1/10.02
- U — TACTILE EXIT ONLY SIGN — SEE DETAIL 2/10.02

KEY PLAN

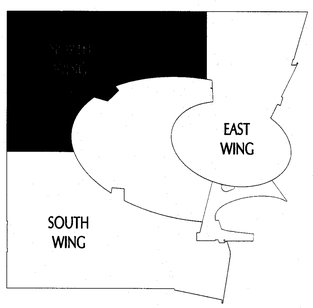

NORTH

tBP
architecture
planning
interiors
management

tBP/Architecture
5455 Wilshire Boulevard, Suite 1200
Los Angeles, CA 90036-4242
ph: 323. 556. 3788 fx: 323. 556. 3799

LICENSED ARCHITECT — STATE OF CALIFORNIA

architect

consultant

IDENTIFICATION STAMP
DIV. OF THE STATE ARCHITECT
OFFICE OF REGULATION SERVICES
File No. 19-C11
Appl No. 03-112201
AC. RB RS AL SS SEA
DATE 10.13-09

DSA Los Angeles Basin Regional Office
700 North Alameda Street, Suite 5-500
Los Angeles, California 90012
ph: 213/897-3995 fx: 213/897-3159/0726

agency

ANTELOPE VALLEY COLLEGE HEALTH & SCIENCE BUILDING

ANTELOPE VALLEY COMMUNITY COLLEGE DISTRICT
3041 WEST AVENUE K
LANCASTER, CA 93536-5426

owner

tBP project number : 20641.00
file name: A-1005-SIGN.DWG
drawn by: MH checked by: MK
date: JULY 30, 2009 - 100% CD

Rev:	date:	description:

THIS DRAWING AND THE DESIGNS, DEPICTIONS, IDEAS AND OTHER INFORMATION CONTAINED HEREIN CONSTITUTE UNPUBLISHED WORK OF tBP/ARCHITECTURE AND SHALL REMAIN THE PROPERTY OF tBP/ARCHITECTURE IN PERPETUITY. NO PART THEREOF SHALL BE REPRODUCED, DISCLOSED, DISTRIBUTED, SOLD, PUBLISHED OR OTHERWISE USED IN ANY WAY WITHOUT THE ADVANCED EXPRESS WRITTEN CONSENT OF tBP/ARCHITECTURE.

drawing title:
2ND FLR. SIGNAGE PLAN
NORTH WING

drawing no.:
A-10.05
drawing - of -

P:\20641.00 AVC Health & Sci Bldg\Drawings\AS Construction Dwgs\A-1005-SIGN.dwg, 8/4/2009 7:45:23 PM, 25.4:1