REFERENCE NOTES:

1. AV EQUIPMENT RACK
2. VIDEO PROJECTOR
3. PROJECTION SCREEN
4. AV INPUT PANEL AT INSTRUCTOR STATION
5. SMARTBOX
6. MICROSCOPE VIDEO INPUT PANEL
7. PROJECTION SCREEN RAISE/LOW SWITCH

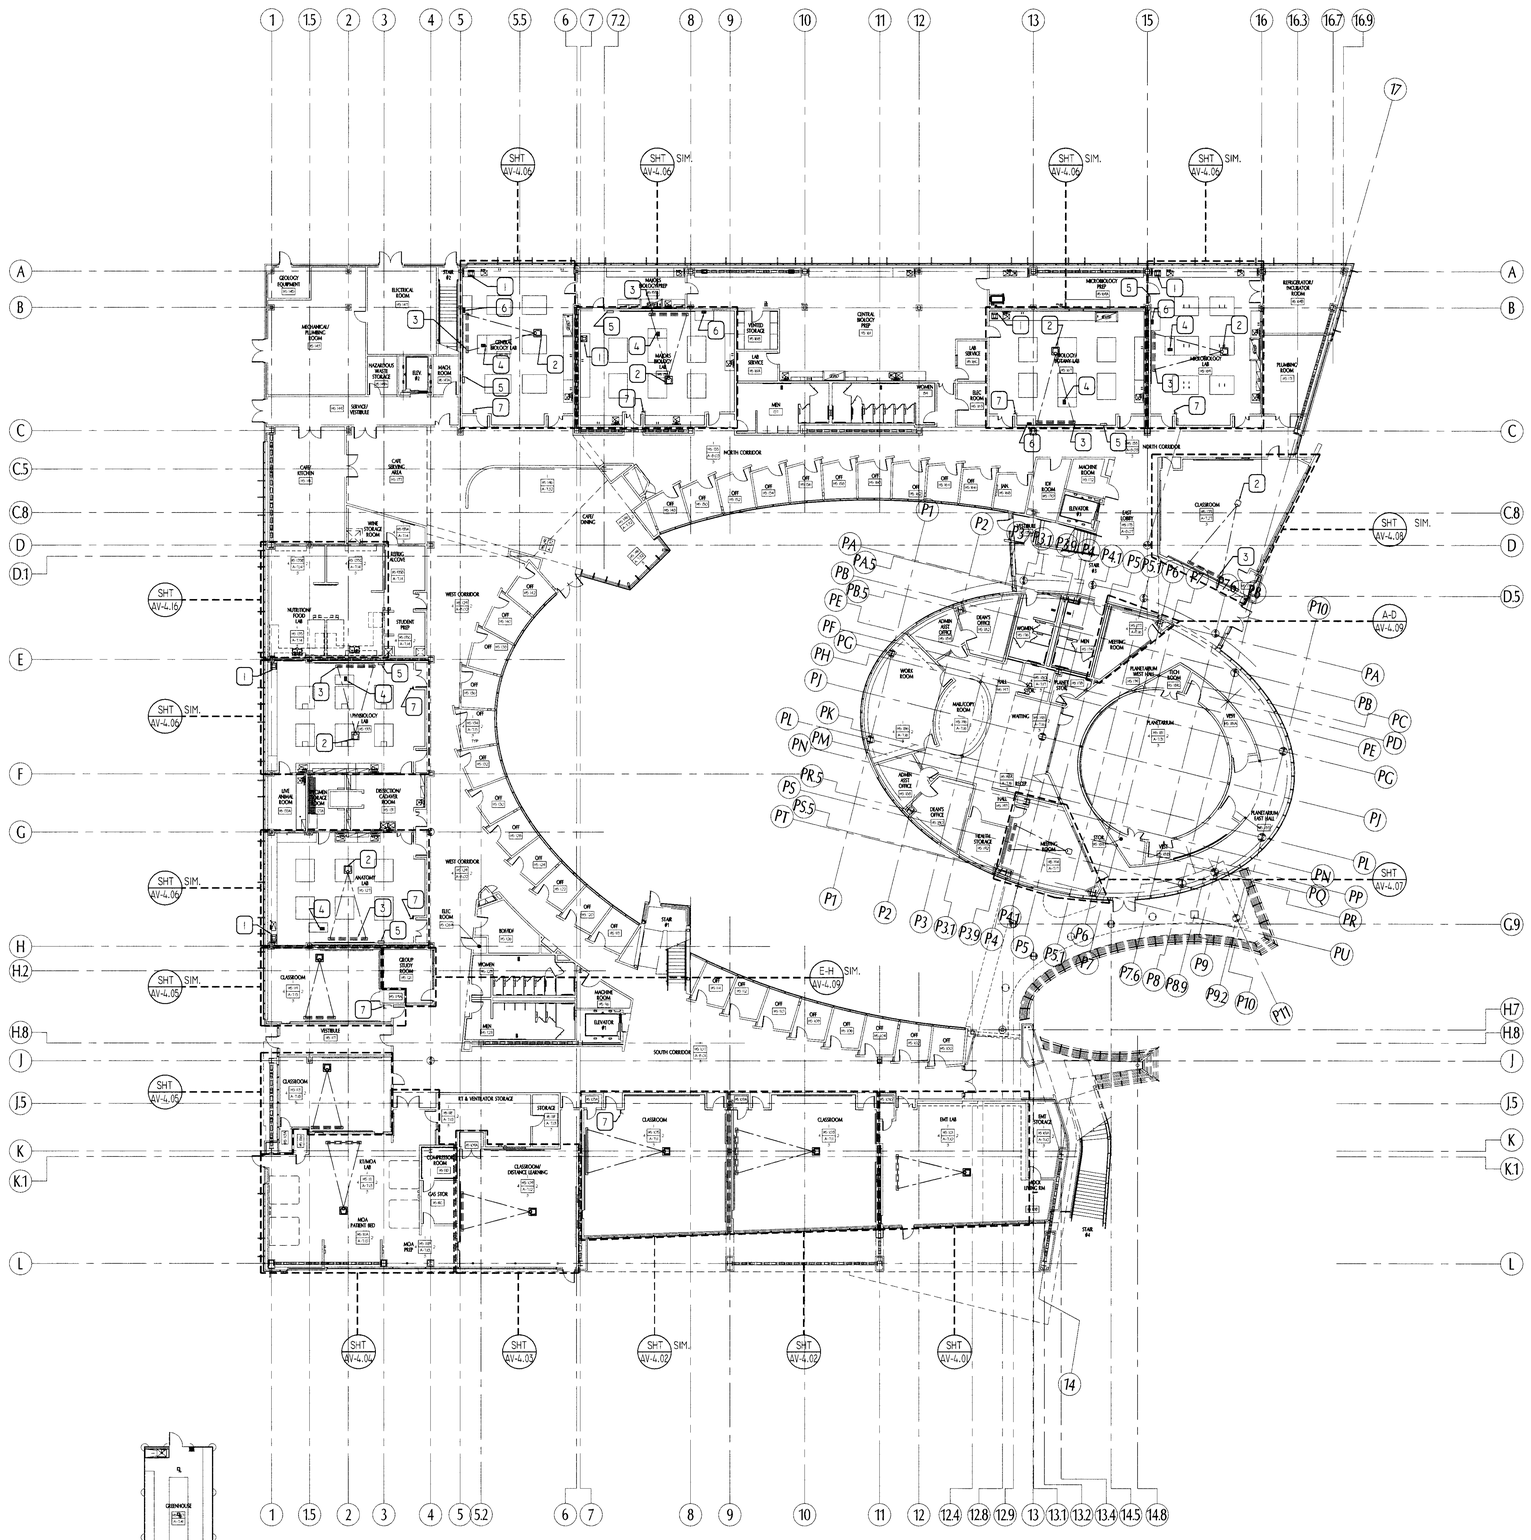

A AUDIOVISUAL KEYPLAN - IST FLOOR
SCALE: 1/16"=1' 0"

NORTH

tBP
architecture
planning
interiors
management

tBP/Architecture
5455 Wilshire Boulevard, Suite 1200
Los Angeles, CA 90036-4242
ph: 323. 556. 3788 fx: 323. 556. 3799

architect

VANTAGE
Vantage Technology Consulting Group
201 Continental Blvd.Suite 120
El Segundo,California 90245
310 536 7676 ▪ fax 310 536 7677 ▪ www.VantageTCG.com

consultant

IDENTIFICATION STAMP
DIV. OF THE STATE ARCHITECT
OFFICE OF REGULATION SERVICES
File No. 19-C11
Appl No. 03-112201
AC PB FLS SS
DATE 10-13-09

DSA Los Angeles Basin Regional Office
700 North Alameda Street, Suite 5-500
Los Angeles, California 90012
ph: 213/897-3995 fx: 213/897-3159/0726

agency

ANTELOPE VALLEY COLLEGE HEALTH & SCIENCE BUILDING

ANTELOPE VALLEY COMMUNITY COLLEGE DISTRICT
3041 WEST AVENUE K
LANCASTER, CA 93536-5426

owner

tBP project number : 206410.00
file name: 424-1 T201A.DWG
drawn by: GL checked by: ATER
date: JULY 30, 2009 - 100% CD

Rev:	date:	description:

THIS DRAWING AND THE DESIGNS, DEPICTIONS, IDEAS AND OTHER INFORMATION CONTAINED HEREIN CONSTITUTE UNPUBLISHED WORK OF tBP/ARCHITECTURE AND SHALL REMAIN THE PROPERTY OF tBP/ARCHITECTURE IN PERPETUITY. NO PART THEREOF SHALL BE REPRODUCED, DISCLOSED, DISTRIBUTED, SOLD, PUBLISHED OR OTHERWISE USED IN ANY WAY WITHOUT THE ADVANCED EXPRESS WRITTEN CONSENT OF tBP/ARCHITECTURE.

drawing title:
AUDIOVISUAL KEYPLAN
1ST FLOOR

drawing no.:
AV-2.01
drawing - of -