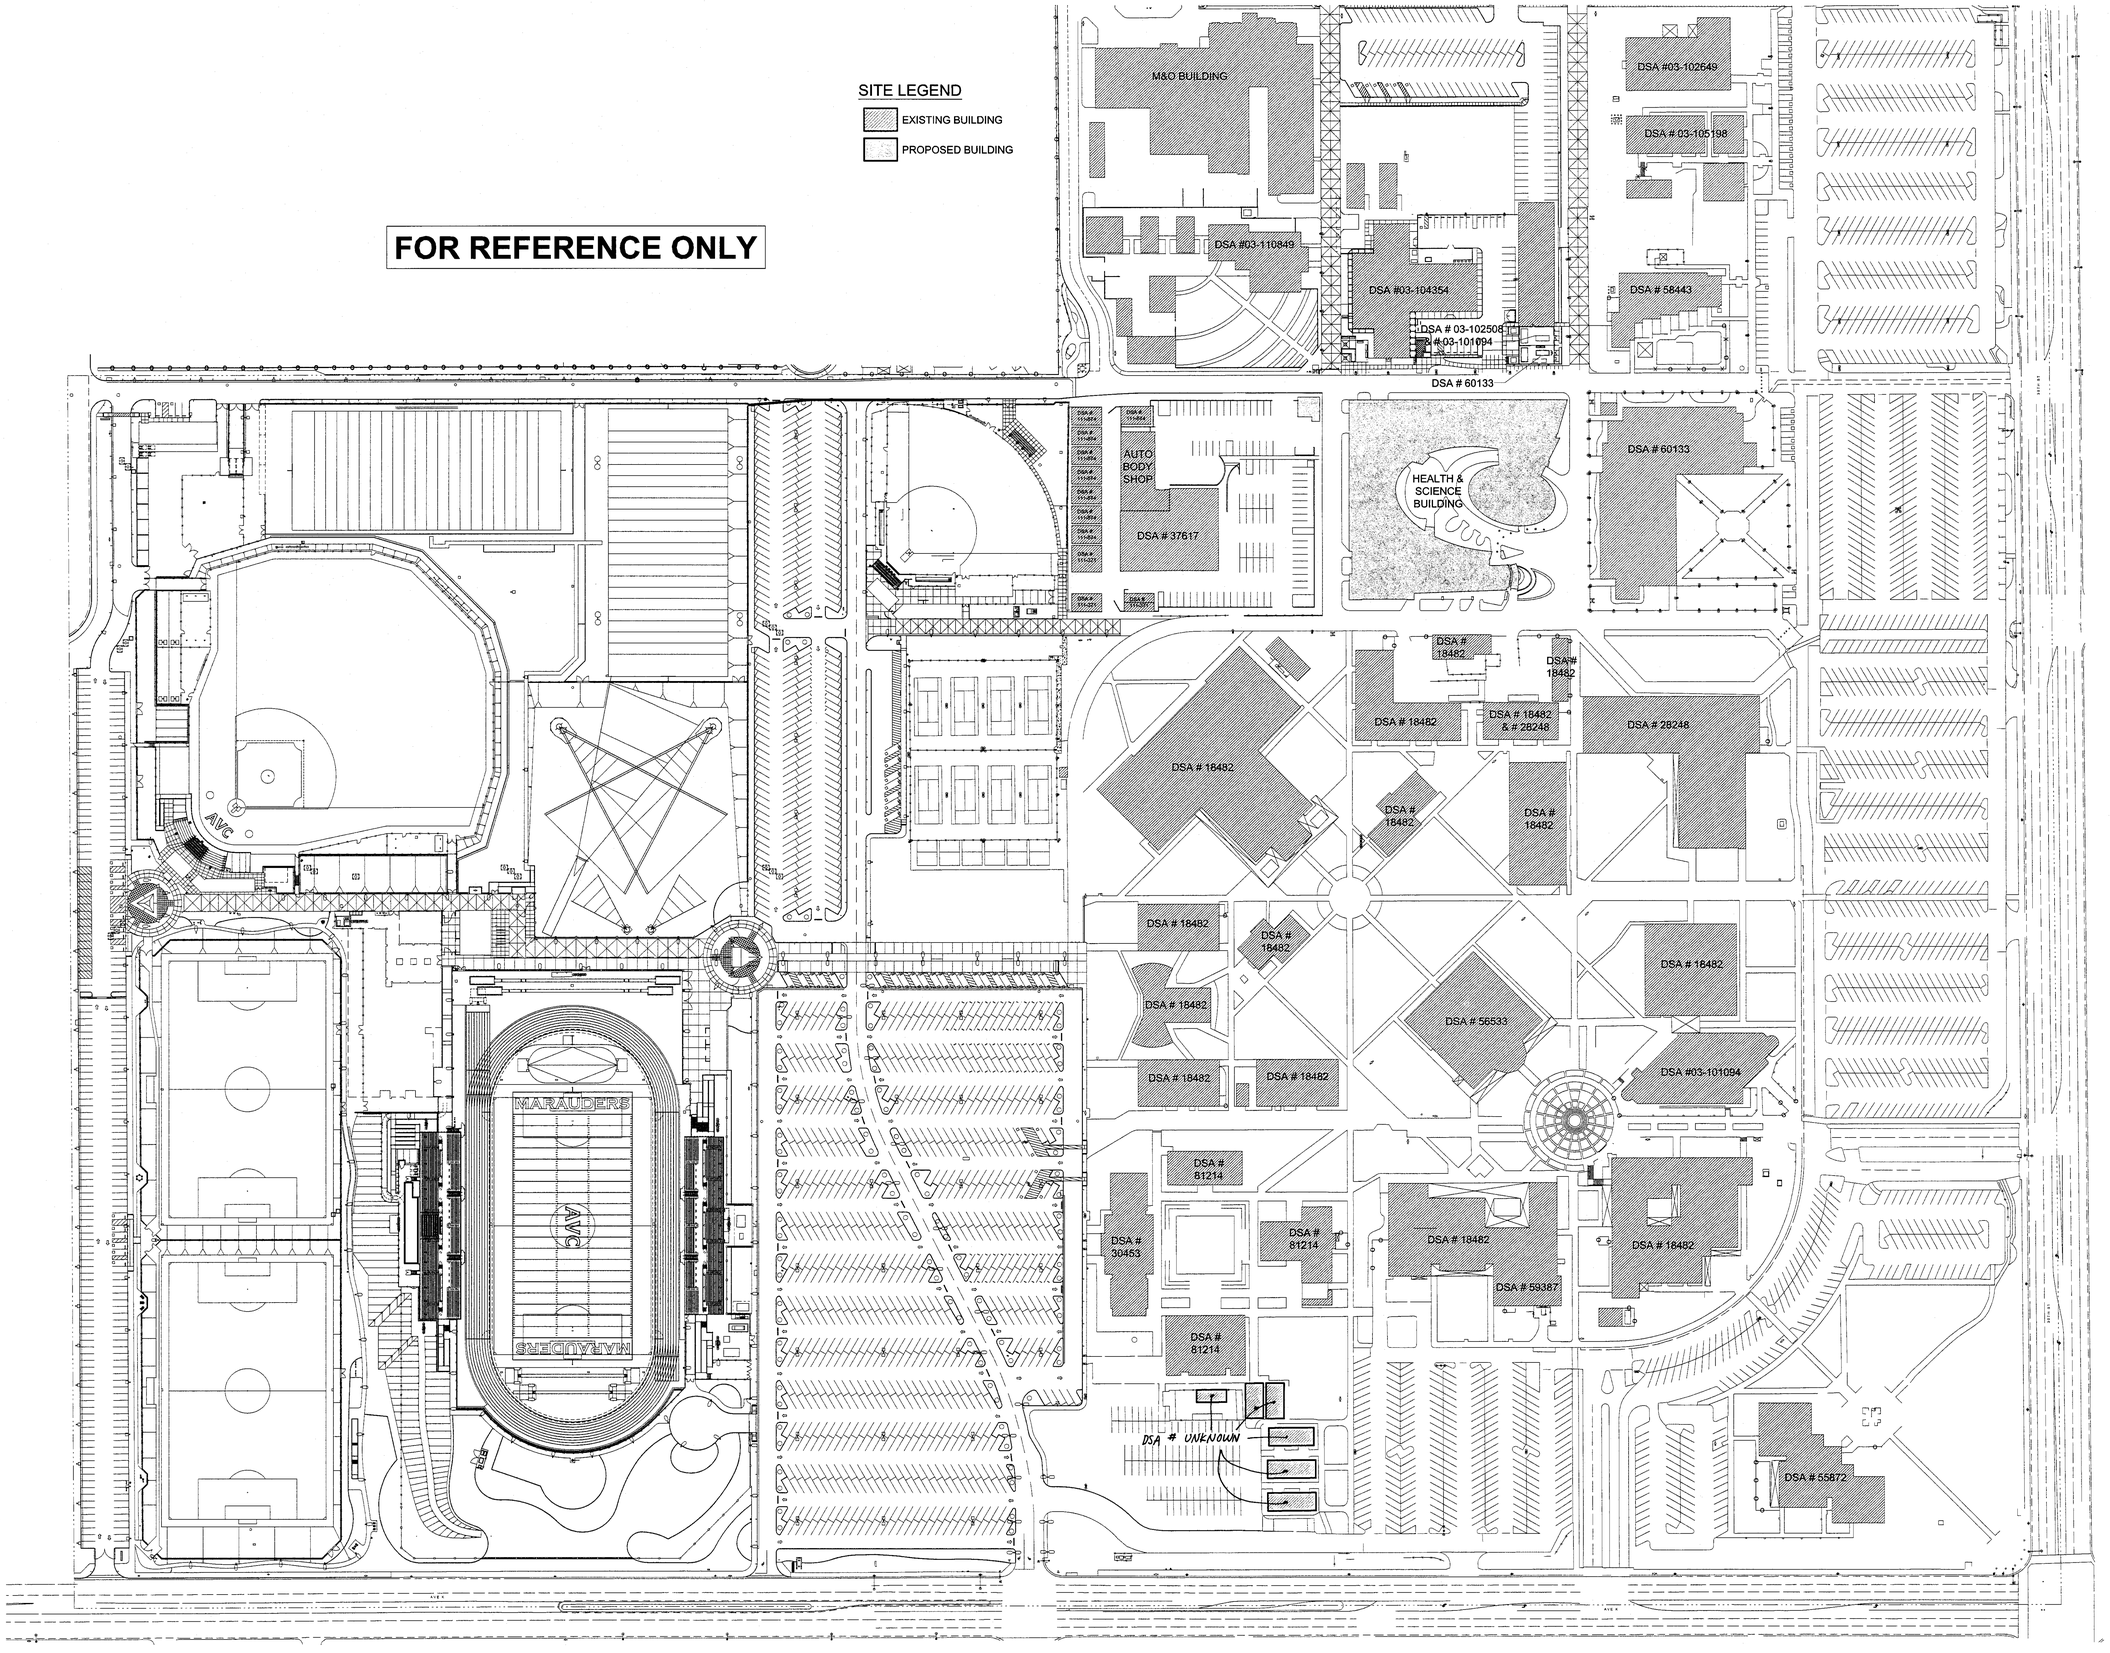

OVERALL SITE

0 40' 80' 160'
SCALE: 1" = 80'- 0"

Klassen corporation
Architecture Construction
2021 Westwind Drive
Bakersfield, CA 93301
(661) 324-3000
(661) 324-3900 Fax
www.klassencorp.com

LICENSED ARCHITECT L. PHIL KLASSEN C10401 SIGN 1-31-09 STATE OF CALIFORNIA

The above drawings and specifications and ideas, designs and arrangements represented thereby are and shall remain the property of the architect and no part thereof shall be copied, disclosed to others or used in connection with any work or project other than the specific project for which they have been prepared and developed without the written consent of the architect. Visual contact with these drawings or specifications shall constitute conclusive evidence of acceptance of these restrictions. Written dimensions on these drawings shall have precedence over scaled dimension. contractors shall verify and be responsible for, all dimensions and conditions on the job and this office must be notified of any variations from the dimensions and conditions shown by these drawings. Shop details must be submitted to this office for approval before proceeding with fabrication.

Antelope Valley College
West Campus Expansion Project
Lancaster, California
Increment 2 (Volume 1 of 2)

ANTELOPE VALLEY COLLEGE

FILE NO:
IDENTIFICATION STAMP
DIV. OF THE STATE ARCHITECT
APPL NO:
AC PS FLS SS SSA
DATE 10-13-09

DATE	MARK	REVISION
	△	
	△	
	△	

DATE	ISSUED FOR
5/14/08	INC 2 DSA Backcheck

Project No. : 01-205
Drawn by:
Checked by:
Date : 5/14/08

OVERALL
SITE PLAN

AS.01