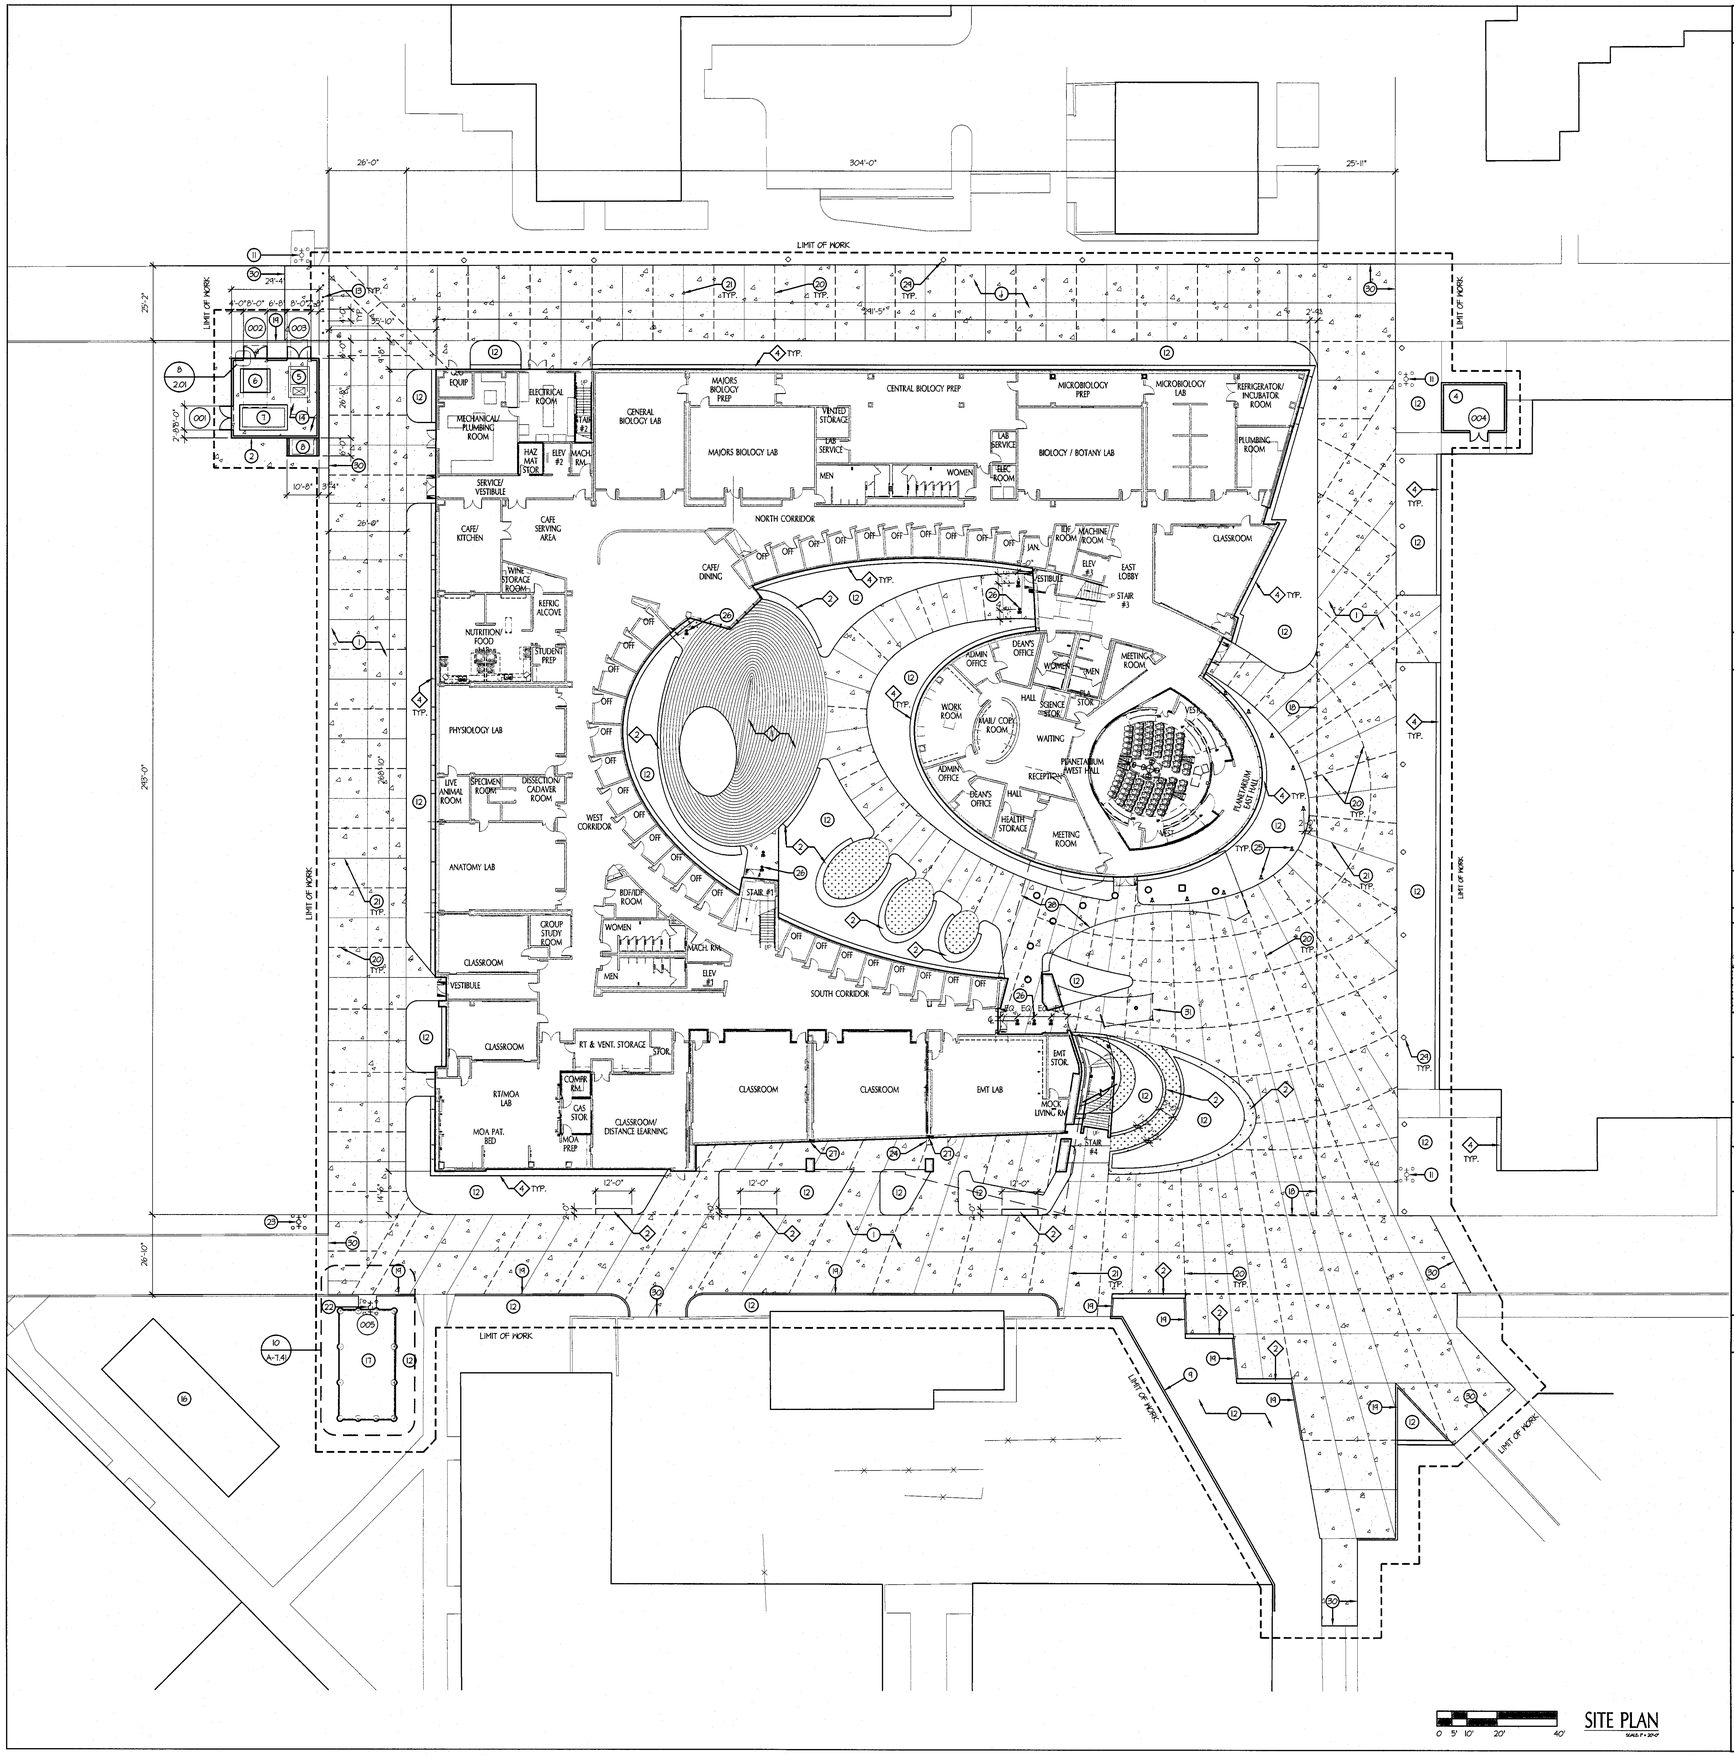

SITE PLAN

SCALE: 1" = 20'-0"

0 5' 10' 20' 40'

KEYNOTES

1. FIRE LANE PAVING. SEE CIVIL DRAWINGS FOR THICKNESS AND EXTENT.
2. 8" X 8'-0" HIGH CMU WALL - ELECTRICAL EQUIPMENT / TRASH ENCLOSURE. SEE STRUCTURAL DETAIL 1/S5.10.
3. DECORATIVE / LANDSCAPED SCREEN
4. (E) BOILER ROOM (DSA A# 60133). BOILERS & DOORS TO BE REPLACED BY NEW. SEE PLUMBING DRAWINGS & DOOR SCHEDULE
5. (E) SWITCH GEAR TO REMAIN
6. PAD-MOUNT TRANSFORMER. SEE STRUCTURAL DETAIL 15/S-5.00 FOR MECHANICAL PAD.
7. ENGINE GENERATOR. SEE STRUCTURAL DETAIL 15/S-5.00 FOR MECHANICAL PAD.
8. 6 YARD DUMPSTER, N.I.C.
9. 8" CMU WALL. MATCH HEIGHT OF EXISTING WALL (+/- 5'-8", V.I.F.). SEE STRUCTURAL DETAIL 1/S5.10.
10. DEMOLISH (E) WALL
11. (E) FIRE HYDRANT TO REMAIN
12. PLANTED AREA. SEE LANDSCAPE DRAWINGS
13. REMOVABLE BOLLARDS, SEE DETAIL 11/2.01
14. 4" CONCRETE PAVING AROUND ELECTRICAL EQUIPMENT PADS
15. (NOT USED)
16. (E) BUILDING TO REMAIN
17. GREENHOUSE, SEE SHEET A-7.41
18. BOUNDARY BETWEEN 4" AND 6" CONCRETE FIRE LANE PAVING. SEE CIVIL DRAWINGS. PROVIDE EXPANSION JOINT PER DETAIL 4/2.01
19. CONCRETE CURB, SEE CIVIL DRAWINGS
20. CONSTRUCTION JOINT, SEE DETAIL 20/2.01
21. SAW-CUT JOINT AT 12'-0" O.C. MAX., SEE DETAIL 20/2.01
22. (E) FIRE HYDRANT TO BE REMOVED, SEE CIVIL DRAWINGS
23. NEW FIRE HYDRANT, SEE CIVIL DRAWINGS
24. 1 ½" DIA. STAINLESS STEEL PIPE RAIL @ 4" A.F.F. WITH VERTICAL SUPPORT, SEE DETAIL 7/2.01
25. LIGHT FIXTURE TYPE AA
26. LIGHT FIXTURE TYPE BB
27. LIGHT FIXTURE TYPE EE
28. BRIDGE CANOPY ABOVE
29. (E) LIGHT FIXTURE TO REMAIN
30. EDGE OF NEW PAVEMENT. ENSURE THAT THE CONSTRUCTION JOINT WHERE NEW PAVEMENT MEETS EXISTING IS STRAIGHT, TRUE, FLUSH, AND LEVEL. SAW CUT EXISTING PAVEMENT AS NECESSARY TO PROVIDE A STRAIGHT EDGE. PROVIDE EXPANSION JOINT PER DETAIL 4/2.01
31. CANOPY ABOVE

GENERAL NOTES

HARDSCAPE LEGEND

SYMBOL	DESCRIPTION	DETAIL
	CONCRETE SLAB ON GRADE COLOR: NATURAL GRAY FINISH: MEDIUM SANDBLAST FINISH	20 / 2.01
	DECOMPOSED GRANITE PAVING	14 / 2.01 · 16 / 2.01
1	CONCRETE PAVERS COLOR: NATURAL GRAY FINISH: LIGHT SANDBLAST	10 / 2.01
2	BUILT-IN CONCRETE SEAT WALL	2, 3, 4 / 2.01
3	4" CONCRETE CURB	17 / 2.01
4	18" CONCRETE MOW STRIP	5 / 2.01

KEY PLAN

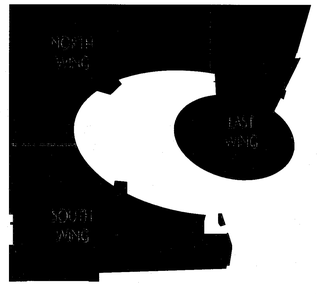

NORTH

tBP
architecture
planning
interiors
management

tBP/Architecture
5455 Wilshire Boulevard, Suite 1200
Los Angeles, CA 90036-4242
ph: 323. 556. 3788 fx: 323. 556. 3799

LICENSED ARCHITECT
STATE OF CALIFORNIA

architect

consultant

IDENTIFICATION STAMP
DIV. OF THE STATE ARCHITECT
OFFICE OF REGULATION SERVICES
File No. 19-C11
Appl No. 03-112201
AC RB RS AL SS SPA
DATE 10-13-09

DSA Los Angeles Basin Regional Office
700 North Alameda Street, Suite 5-500
Los Angeles, California 90012
ph: 213/897-3995 fx: 213/897-3159/0726

agency

ANTELOPE VALLEY COLLEGE HEALTH & SCIENCE BUILDING

ANTELOPE VALLEY COMMUNITY COLLEGE DISTRICT
3041 WEST AVENUE K
LANCASTER, CA 93536-5426

owner

tBP project number : 2064.00
file name: 0AS-0101-SP.dwg
drawn by: MH JT checked by: JF
date: JULY 30, 2009 - 100% CD

Rev:	date:	description:

THIS DRAWING AND THE DESIGNS, DEPICTIONS, IDEAS AND OTHER INFORMATION CONTAINED HEREIN CONSTITUTE UNPUBLISHED WORK OF tBP/ARCHITECTURE AND SHALL REMAIN THE PROPERTY OF tBP/ARCHITECTURE IN PERPETUITY. NO PART THEREOF SHALL BE REPRODUCED, DISCLOSED, DISTRIBUTED, SOLD, PUBLISHED OR OTHERWISE USED IN ANY WAY WITHOUT THE ADVANCED EXPRESS WRITTEN CONSENT OF tBP/ARCHITECTURE.

drawing title:

SITE PLAN

drawing no.:

AS-1.01

drawing of

P:\2064.00 AVC Health & Sci Bldg\Drawings\AS Construction Dwgs\0AS-0101-SP.dwg, 8/4/2009 7:05:57 PM, 1:1