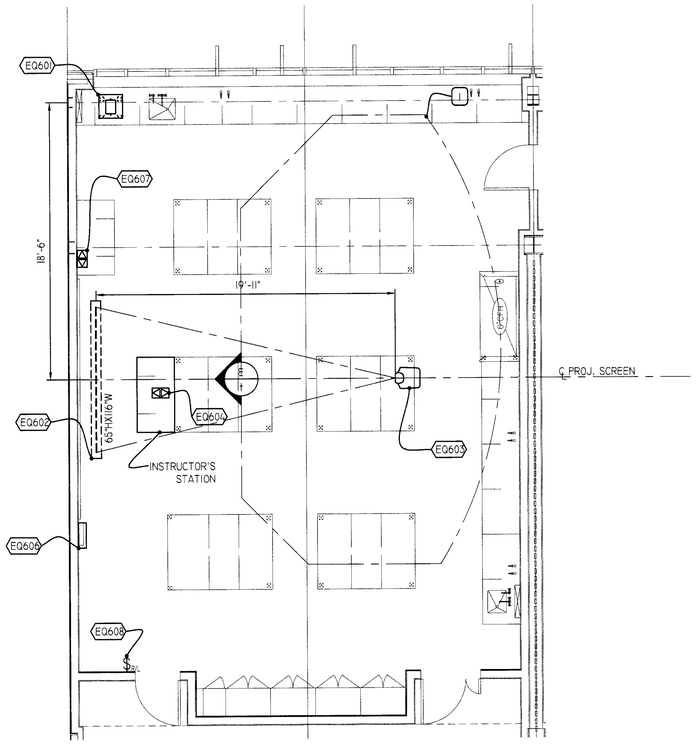

A AV EQUIPMENT PLAN
SCALE: 1/4" = 1' 0"

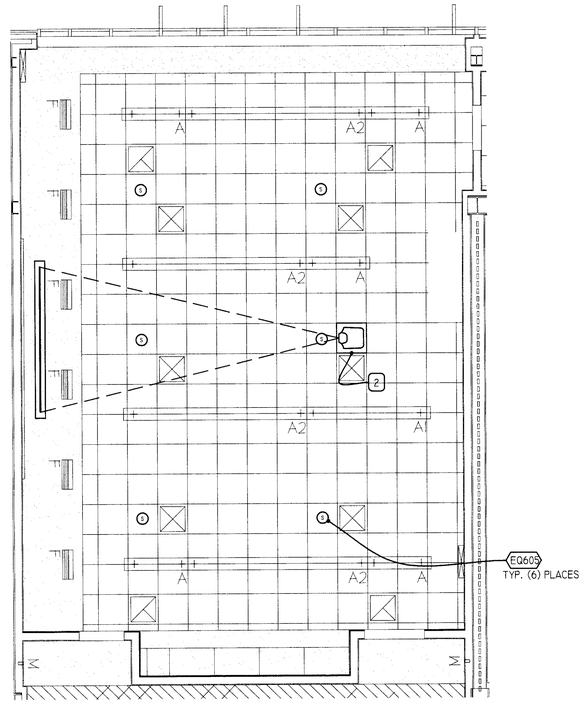

B AV REFLECTED CEILING PLAN
SCALE: 1/4" = 1' 0"

REFERENCE NOTES:

1. LINE INDICATES PERIMETER OF AREA FOR BEST VIEWING OF VIDEO/COMPUTER IMAGE DISPLAY. GOOD VIEWING BEYOND LINE PROGRESSIVELY DIMINISHES AS DISTANCE FROM DISPLAY IMAGE IS INCREASED.
2. LINE INDICATES PERIMETER OF AREA AT AND ABOVE CEILING TO BE CLEAR OF SERVICES FOR PROJECTOR STRUCTURAL SUPPORT.

SIMILAR ROOMS LIST:

ANATOMY LAB - HS 127
PHYSIOLOGY LAB - HS 133
GENERAL BIOLOGY LAB - HS 151
MAJORS BIOLOGY LAB - HS 153
BIOLOGY/BOTANY LAB - HS 167
MICROBIOLOGY LAB - HS 169
ANTHROPOLOGY LAB - HS 223
GENERAL CHEMISTRY LAB - HS 227
ORGANIC CHEMISTRY LAB - HS 231
GENERAL CHEMISTRY LAB - HS 237
GEOLOGY LAB - HS 259

SEE AV-2.01 AND AV-2.02 FOR AV EQUIPMENT LOCATIONS OF SIMILAR ROOMS LISTED ABOVE.

SEE AV-2.01 FOR LOCATIONS OF MICROSCOPE VIDEO INPUT PANEL LOCATIONS IN ROOM HS151, HS153, HS167 & HS169.

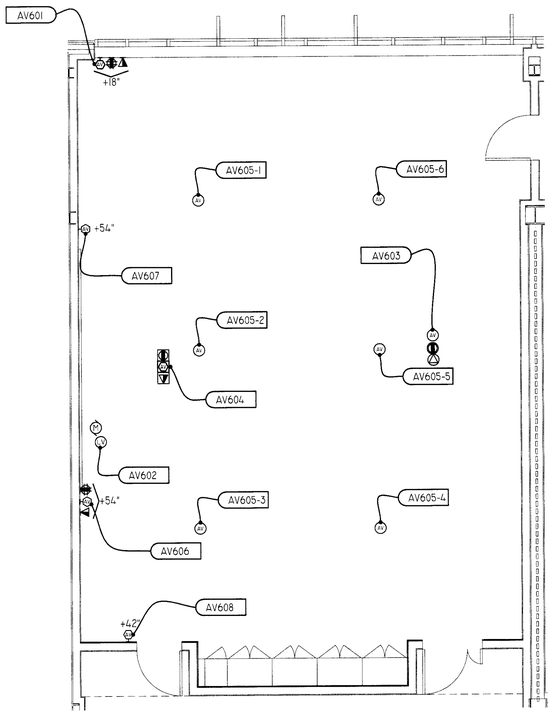

C AV INFRASTRUCTURE PLAN
SCALE: 1/4" = 1' 0"

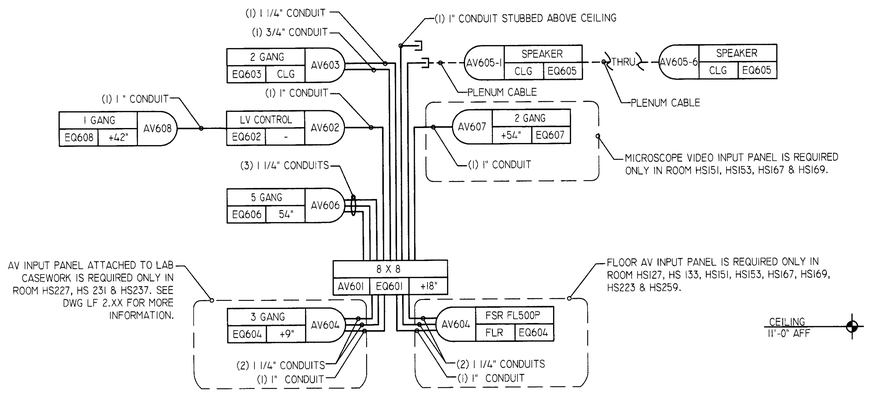

D AV CONNECTIVITY DIAGRAM
SCALE: NONE

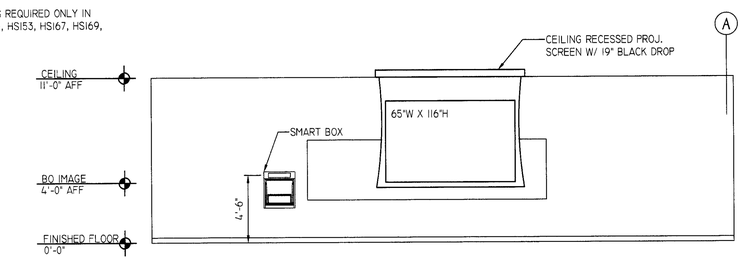

E AV EQUIPMENT ELEVATION
SCALE: 1/4" = 1'-0"

EQUIPMENT LEGEND

EQ #	DESCRIPTION	DETAIL REF.	LOCATION	PROVIDED BY	INSTALLED BY
EQ601	AV EQUIPMENT RACK-TYPE B	2/AV-6.02	CASE WORK	AVC	AVC
EQ602	PROJECTION SCREEN	5/AV-6.01	CEILING RECESSED	SPEC SECTION 11132	SPEC SECTION 11132
EQ603	VIDEO PROJECTOR	6/AV-6.01	CEILING MOUNTED	AVC	AVC
EQ604	AV INPUT PANEL	1/AV-6.01	INSTRUCTOR'S STATION	AVC	AVC
EQ605	LOUDSPEAKER	2/AV-6.01	CEILING RECESSED	SPEC SECTION 11130	SPEC SECTION 11130
EQ606	SMARTBOX	7/AV-6.01	WALL MOUNTED	AVC	AVC
EQ607*	MICROSCOPE VIDEO INPUT PANEL		WALL MOUNTED	AVC	AVC
EQ608	SCREEN RAISE/LOW SWITCH	4/AV-6.01	WALL RECESSED	SPEC SECTION 11132	SPEC SECTION 11132

*MICROSCOPE VIDEO INPUT PANEL IS REQUIRED ONLY IN ROOM HS151, HS153, HS167 & HS169.

0 1 2 4 8

NORTH

tBP
architecture
planning
interiors
management

tBP/Architecture
5455 Wilshire Boulevard, Suite 1200
Los Angeles, CA 90036-4242
ph: 323. 556. 3788 fx: 323. 556. 3799

LICENSED ARCHITECT
STATE OF CALIFORNIA
architect

VANTAGE
Vantage Technology Consulting Group
201 Continental Blvd.•Suite 120
El Segundo,California 90245
310 536 7676 • fax 310 536 7677 • www.VantageTCG.com

REGISTERED PROFESSIONAL ENGINEER
E-15381
Exp. 06/30/2011
ELECTRICAL
STATE OF CALIFORNIA
consultant

IDENTIFICATION STAMP
DIV. OF THE STATE ARCHITECT
OFFICE OF REGULATION SERVICES
File No. 19-C11
Appl No. 03-112201
AC. 16 BS / SS SRPS
DATE 10-13-09

DSA Los Angeles Basin Regional Office
700 North Alameda Street, Suite 5-500
Los Angeles, California 90012
ph: 213/897-3995 fx: 213/897-3159/0726
agency

ANTELOPE VALLEY COLLEGE HEALTH & SCIENCE BUILDING

ANTELOPE VALLEY COMMUNITY COLLEGE DISTRICT
3041 WEST AVENUE K
LANCASTER, CA 93536-5426

owner

tBP project number: 20641.00
file name: 424-1 AV401.DWG
drawn by: CL checked by: ATERMA
date: JULY 30, 2009 - 100% CD

Rev:	date:	description:

THIS DRAWING AND THE DESIGNS, DEPICTIONS, IDEAS AND OTHER INFORMATION CONTAINED HEREIN CONSTITUTE UNPUBLISHED WORK OF tBP/ARCHITECTURE AND SHALL REMAIN THE PROPERTY OF tBP/ARCHITECTURE IN PERPETUITY. NO PART THEREOF SHALL BE REPRODUCED, DISCLOSED, DISTRIBUTED, SOLD, PUBLISHED OR OTHERWISE USED IN ANY WAY WITHOUT THE ADVANCED EXPRESS WRITTEN CONSENT OF tBP/ARCHITECTURE.

drawing title:
AUDIOVISUAL LAYOUT
GENERAL BIOLOGY LAB-HS 151

drawing no:
AV-4.06
drawing - of -