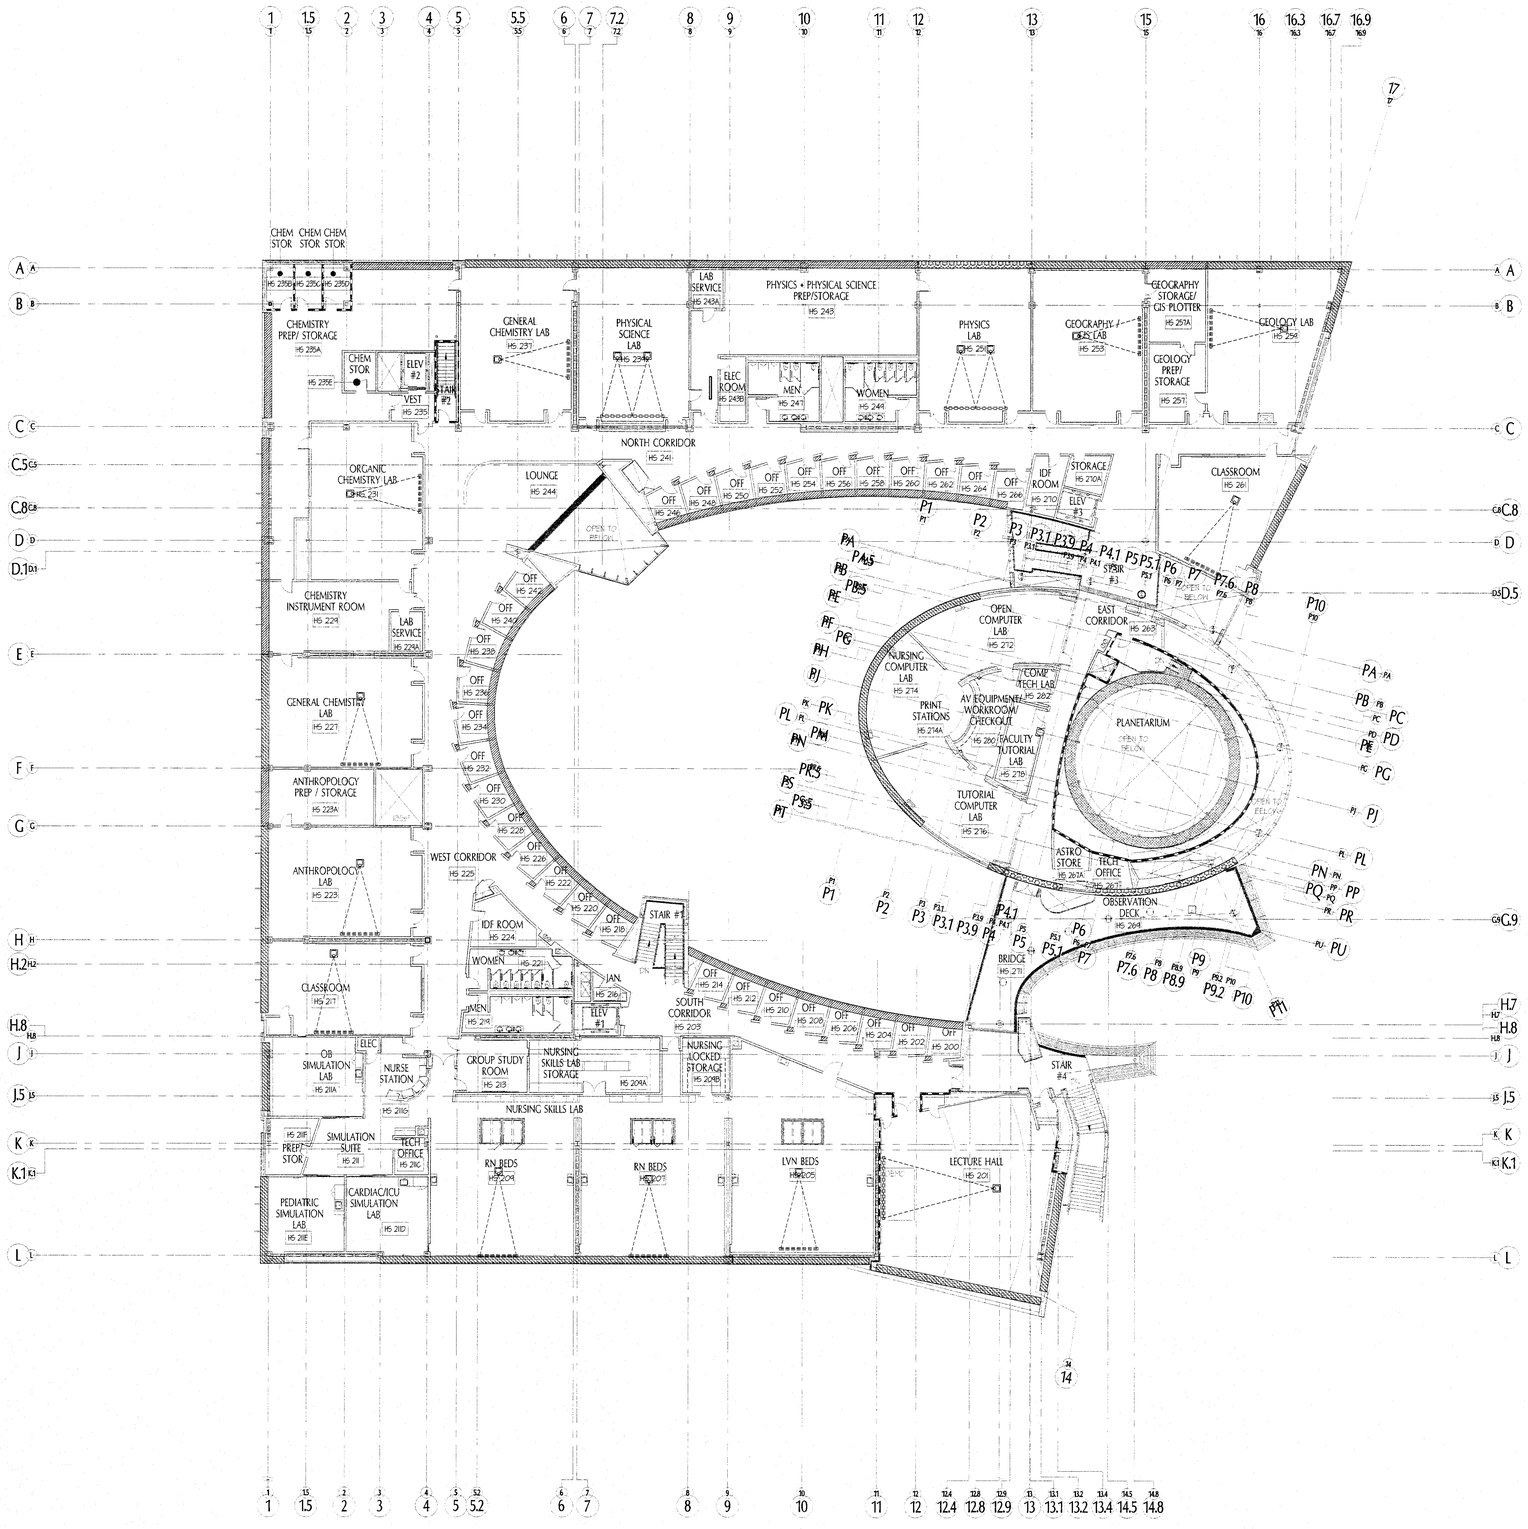

OVERALL SECOND FLOOR PLAN

SCALE: 1/8" = 1'-0"

NORTH

KEYNOTES

GENERAL NOTES

1. REFER TO:
   - EXTERIOR WALL SECTIONS
   - EXTERIOR WALL DETAILS
   - EXTERIOR ELEVATIONS, AND
   - INTERIOR ELEVATIONS

   FOR SIZE, NUMBER AND MOUNTING OF WINDOW SHADES.

2. REFER TO SHEET 9.02 MATERIALS & COLOR SCHEDULE FOR WINDOW SHADE MATERIAL AND COLOR.

LEGEND

MANUAL WINDOW SHADE (RS-1)

MOTORIZED WINDOW SHADE (RS-2)

COMBINATION OF MOTORIZED & BLACKOUT SHADES (RS-2) (RS-3)

KEY PLAN

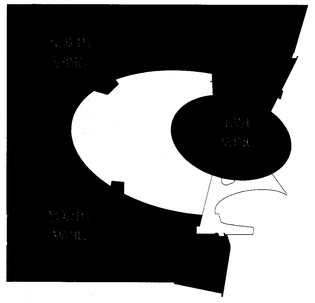

NORTH

tBP
architecture
planning
interiors
management

tBP/Architecture
5455 Wilshire Boulevard, Suite 1200
Los Angeles, CA 90036-4242
ph: 323. 556. 3788 fx: 323. 556. 3799

LICENSED ARCHITECT
STATE OF CALIFORNIA

architect

consultant

IDENTIFICATION STAMP
DIV. OF THE STATE ARCHITECT
OFFICE OF REGULATION SERVICES
File No. 19-C11
Appl No. 03-112201
AC RS RS
DATE 10-13-09

DSA Los Angeles Basin Regional Office
700 North Alameda Street, Suite 5-500
Los Angeles, California 90012
ph: 213/897-3995 fx: 213/897-3159/0726

agency

ANTELOPE VALLEY COLLEGE HEALTH & SCIENCE BUILDING

ANTELOPE VALLEY COMMUNITY COLLEGE DISTRICT
3041 WEST AVENUE K
LANCASTER, CA 93536-5426

owner

tBP project number : 20641.00

file name: A0-0908-2FP.dwg

drawn by: MT checked by: MK

date: JULY 30, 2009 - 100% CD

Rev:	date:	description:

THIS DRAWING AND THE DESIGNS, DEPICTIONS, IDEAS AND OTHER INFORMATION CONTAINED HEREIN CONSTITUTE UNPUBLISHED WORK OF tBP/ARCHITECTURE AND SHALL REMAIN THE PROPERTY OF tBP/ARCHITECTURE IN PERPETUITY. NO PART THEREOF SHALL BE REPRODUCED, DISCLOSED, DISTRIBUTED, SOLD, PUBLISHED OR OTHERWISE USED IN ANY WAY WITHOUT THE ADVANCED EXPRESS WRITTEN CONSENT OF tBP/ARCHITECTURE.

drawing title:

2ND FLOOR WINDOW SHADE PLAN

drawing no.:

A-9.08

drawing of

P:\20641.00 AVC Health & Sci Bldg\Drawings\AS Construction Dwgs\A-0908-2FP WIN SHADE.dwg, 8/4/2009 7:43:16 PM, 1:1