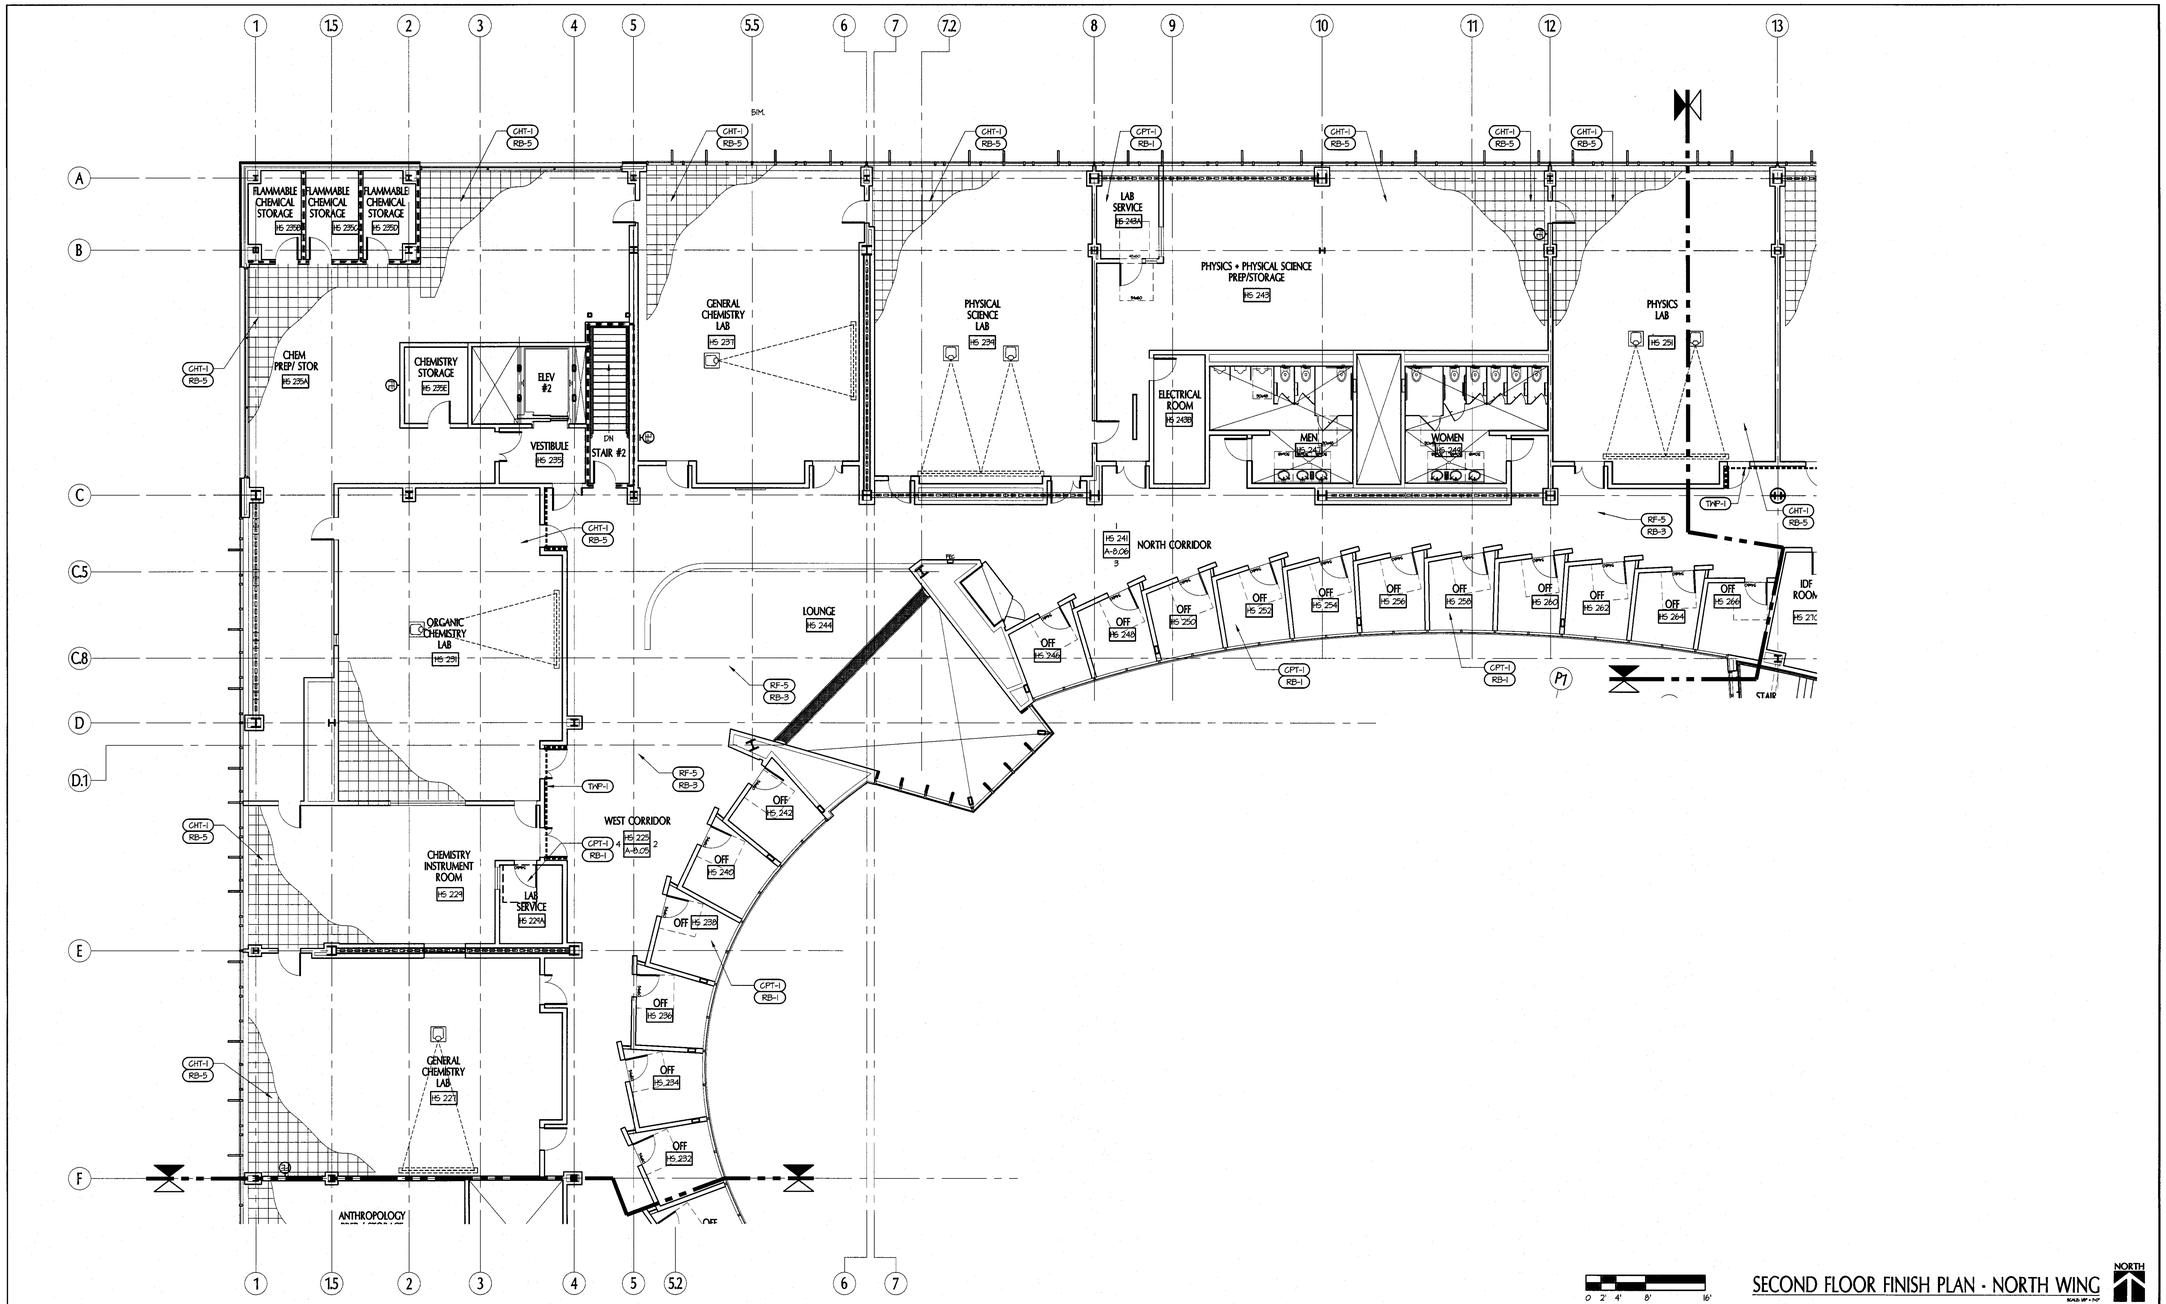

SECOND FLOOR FINISH PLAN - NORTH WING

SCALE: 1/8" = 1'-0"

KEY NOTES

1 NOTE

GENERAL NOTES

1. KEYNOTES ARE STANDARD FOR ALL FLOOR PLANS. NOT ALL NOTES USED ON A PARTICULAR SHEET.
2. CANOPIES / PROJECTIONS SHALL BE SPRINKLERED PER NFPA 13 FOR COMBUSTIBLE PROJECTIONS.
3. ALL BUILDINGS ARE FULLY SPRINKLERED.
4. ALL INTERIOR STUD WALLS TO BE PROVIDED WITH SOUND BATT INSULATION FULL HEIGHT OF GYP. BOARD, TYP.
5. CONTRACTOR SHALL BE RESPONSIBLE FOR DUST CONTROL.
6. THE DRAWINGS AND SPECIFICATIONS DO NOT INCLUDE NECESSARY COMPONENTS OF CONSTRUCTION SAFETY.
7. WATER-RESISTANT GYPSUM BOARD IS TO BE USED IN ALL WET ROOMS (TOILET ROOMS, JANITOR'S CLOSETS, LAUNDRY ROOMS, KITCHENS, KITCHENETTES, ETC.), DRINKING FOUNTAIN AREAS AND WALLS AT SINKS.

LEGEND

INDICATES 1 HR. RATED FIRE BARRIER

1-2A INDICATES RECESSED FIRE EXTINGUISHER CABINET - SEE 2A:10B:C RATED EXTINGUISHER

25 INDICATES BRACKET MOUNTED FIRE EXTINGUISHER - SEE 2A:10B:C RATED EXTINGUISHER

1 / 4.03 — 23 / 4.01 SIM

GHT-1 MATERIAL DESIGNATION. SEE MATERIALS & COLOR SCHEDULES, SHEETS 9.01 & 9.02

RF-1* * MATERIAL DESIGNATION ALTERNATE. SEE MATERIALS & COLOR SCHEDULES, SHEETS 9.01 & 9.02, AND LIST OF ALTERNATES ON SHEET T-4

LABORATORY CASEWORK / EQUIPMENT SEE LABORATORY DRAWINGS, SHEETS LF-, LP-, & LE-

REFER TO SHEET T-3 FOR STANDARD REFERENCE SYMBOLS AND WALL TYPES.

KEY PLAN

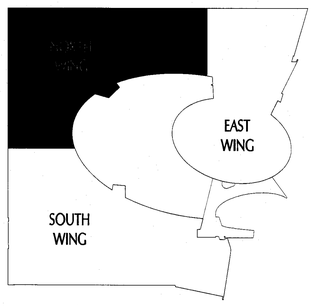

tBP
architecture
planning
interiors
management

tBP/Architecture
5455 Wilshire Boulevard, Suite 1200
Los Angeles, CA 90036-4242
ph: 323. 556. 3788 fx: 323. 556. 3799

LICENSED ARCHITECT
STATE OF CALIFORNIA

architect

consultant

IDENTIFICATION STAMP
DIV. OF THE STATE ARCHITECT
OFFICE OF REGULATION SERVICES
File No. 19-C11
Appl No. 03-112201
AC. RS
DATE 10.13-09

DSA Los Angeles Basin Regional Office
700 North Alameda Street, Suite 5-500
Los Angeles, California 90012
ph: 213/897-3995 fx: 213/897-3159/0726

agency

ANTELOPE VALLEY COLLEGE HEALTH & SCIENCE BUILDING

ANTELOPE VALLEY COMMUNITY COLLEGE DISTRICT
3041 WEST AVENUE K
LANCASTER, CA 93536-5426

owner

tBP project number : 20641.00
file name: A-0905-FINDWG
drawn by: JT checked by: MK
date: JULY 30, 2009 - 100% CD

Rev:	date:	description:

THIS DRAWING AND THE DESIGNS, DEPICTIONS, IDEAS AND OTHER INFORMATION CONTAINED HEREIN CONSTITUTE UNPUBLISHED WORK OF tBP/ARCHITECTURE AND SHALL REMAIN THE PROPERTY OF tBP/ARCHITECTURE IN PERPETUITY. NO PART THEREOF SHALL BE REPRODUCED, DISCLOSED, DISTRIBUTED, SOLD, PUBLISHED OR OTHERWISE USED IN ANY WAY WITHOUT THE ADVANCED EXPRESS WRITTEN CONSENT OF tBP/ARCHITECTURE.

drawing title:
2ND FLOOR FINISH PLAN
NORTH WING

drawing no.:
A-9.05
drawing - of -

P:\20641.00 AVC Health & Sci Bldg\Drawings\AS Construction Drgs\A-0905-FIN.dwg, 8/4/2009 7:42:57 PM, 1:1