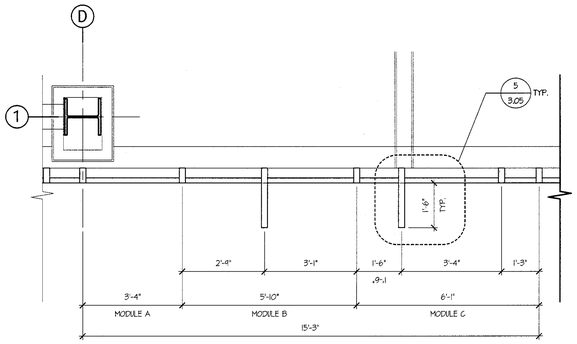

CURTAIN WALL PLAN, 2ND FLOOR VISION GLASS | 3

SCALE: 1/2" = 1'-0"

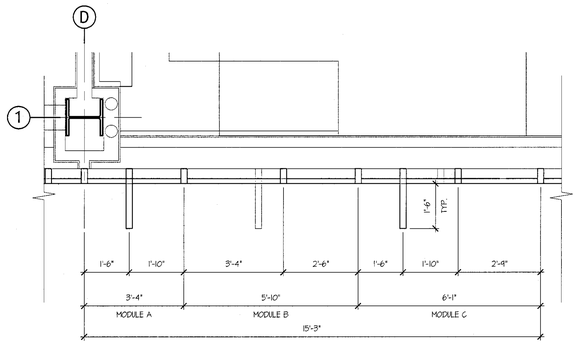

CURTAIN WALL PLAN, SPANDREL GLASS | 4

SCALE: 1/2" = 1'-0"

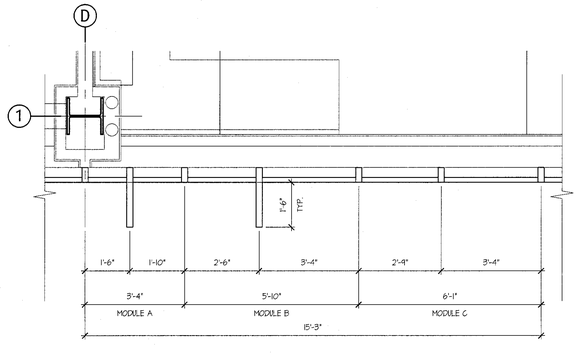

CURTAIN WALL PLAN, 1ST FLOOR VISION GLASS | 5

SCALE: 1/2" = 1'-0"

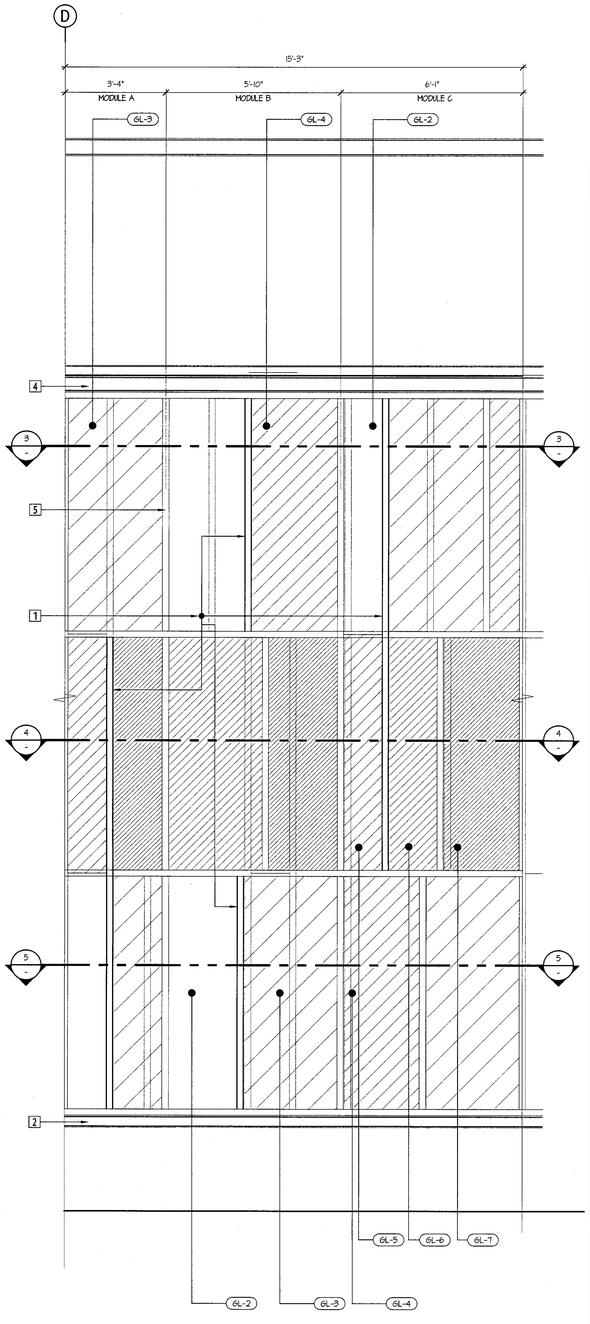

TYPICAL CURTAIN WALL BAY ELEVATION | 2

SCALE: 1/2" = 1'-0"

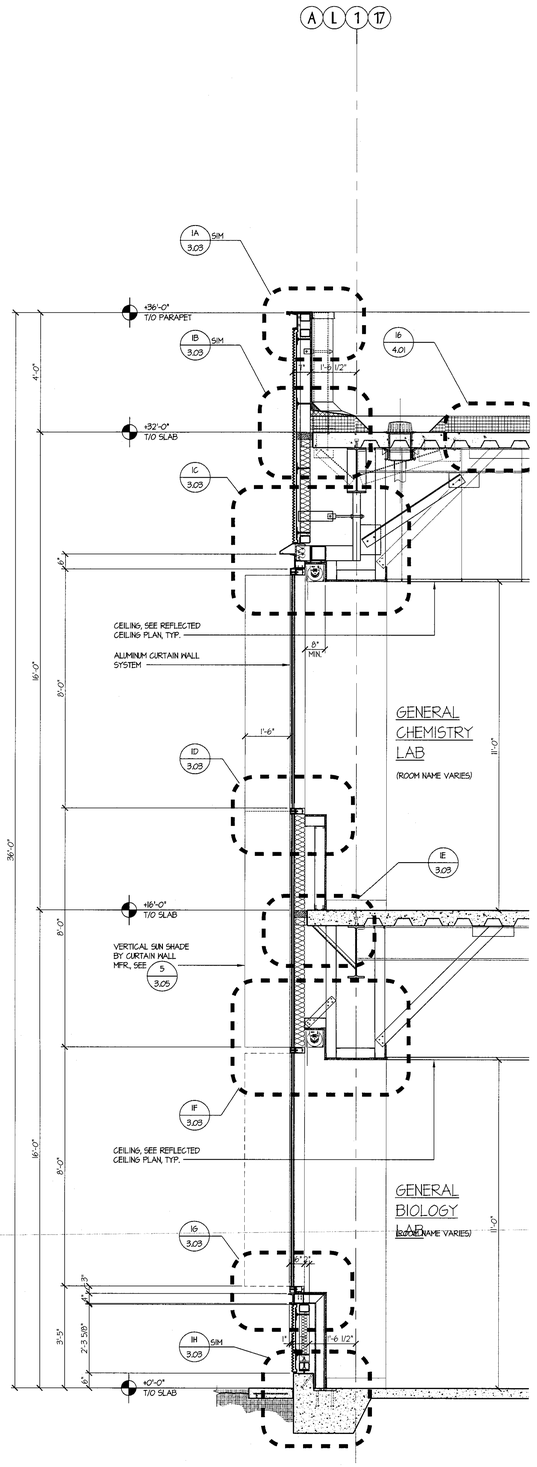

WEST WALL SECTION BETWEEN E & F | 1

SCALE: 1/2" = 1'-0"

LEGEND

GL-2	SUNGUARD - VISION LOW-E 1" INSULATED GLASS UNIT
GL-3	SUNGUARD - VISION / LOW-E 1" INSULATED 30% FRIT GLASS UNIT
GL-4	SUNGUARD - VISION / LOW-E 1" INSULATED 60% FRIT GLASS UNIT
GL-5	SUNGUARD - SPANDREL 1" INSULATED GLASS UNIT
GL-6	SUNGUARD - SPANDREL 1" INSULATED 30% FRIT GLASS UNIT
GL-7	SUNGUARD - SPANDREL 1" INSULATED 60% FRIT GLASS UNIT

GENERAL NOTES:

A. 15'-3" MODULE DIMENSION IS INCREASED TO 15'-6" BTWN GRIDS "5" & "F". SEE 5/A-6.11

B. EACH 15'-3" MODULE WILL BE AN ALTERNATE COMBINATION OF MODULES A, B, C. FOR EXAMPLE: (A, B, C); (A, C, B); (B, C, A); (B, A, C); (C, A, B); (C, B, A). SEE ELEAVTIONS.

KEY NOTES:

1. PAINTED METAL VERTICAL FINS - SEE DETAIL 5/3.05, AND ALTERNATE #1, SHEET 1-4
2. 4" STEEL CHANNEL
3. NOT USED
4. 6" STEEL CHANNEL
5. ALUMINUM CURTAIN WALL, TYP.

tBP
architecture
planning
interiors
management

tBP/Architecture
5455 Wilshire Boulevard, Suite 1200
Los Angeles, CA 90036-4242
ph: 323. 556. 3788 fx: 323. 556. 3799

LICENSED ARCHITECT
STATE OF CALIFORNIA

architect

consultant

IDENTIFICATION STAMP
DIV. OF THE STATE ARCHITECT
OFFICE OF REGULATION SERVICES
File No. 19-C11
Appl No. 03-112201
AC DERS GLASS SEA
DATE 10-13-09

DSA Los Angeles Basin Regional Office
700 North Alameda Street, Suite 5-500
Los Angeles, California 90012
ph: 213/897-3995 fx: 213/897-3159/0726

agency

ANTELOPE VALLEY COLLEGE HEALTH & SCIENCE BUILDING

ANTELOPE VALLEY COMMUNITY COLLEGE DISTRICT
3041 WEST AVENUE K
LANCASTER, CA 93536-5426

owner

tBP project number : 20841.00
file name: A-0610-CURTAIN.DWG
drawn by: GL, MM, MT checked by: JP
date: JULY 30, 2009 - 100% CD

Rev:	date:	description:

THIS DRAWING AND THE DESIGNS, DEPICTIONS, IDEAS AND OTHER INFORMATION CONTAINED HEREIN CONSTITUTE UNPUBLISHED WORK OF tBP/ARCHITECTURE AND SHALL REMAIN THE PROPERTY OF tBP/ARCHITECTURE IN PERPETUITY. NO PART THEREOF SHALL BE REPRODUCED, DISCLOSED, DISTRIBUTED, SOLD, PUBLISHED OR OTHERWISE USED IN ANY WAY WITHOUT THE ADVANCED EXPRESS WRITTEN CONSENT OF tBP/ARCHITECTURE.

drawing title:
TYPICAL CURTAIN WALL PLANS, SECTION & ELEV.

drawing no.:
A-6.10
drawing - of -