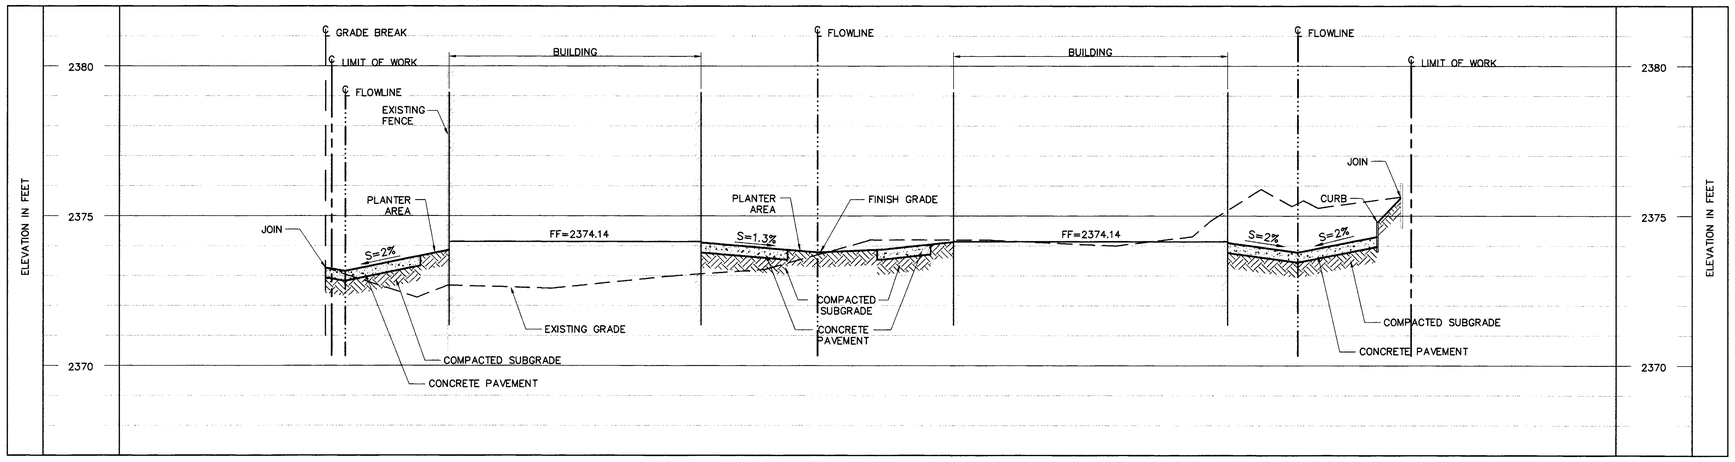

GRADING SECTION 1 (1 / C-5.00)
SCALE HOR 1"=20' VER 1"=2'

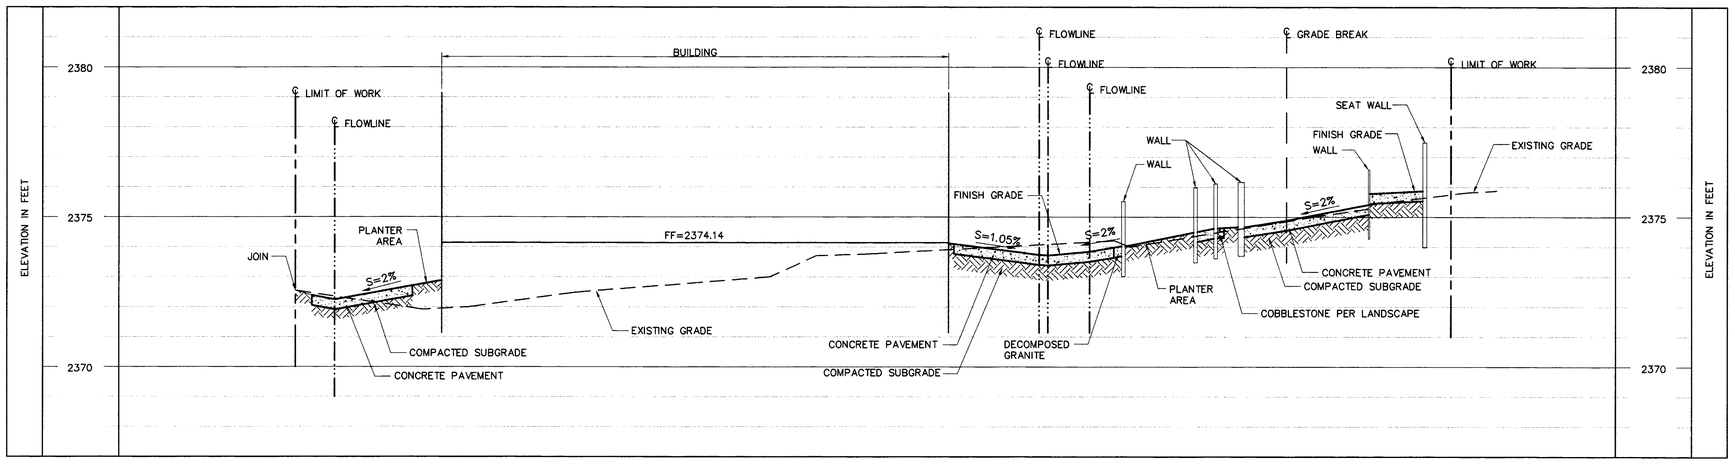

GRADING SECTION 2 (2 / C-5.00)
SCALE HOR 1"=20' VER 1"=2'

tBP
architecture
planning
interiors
management

tBP/Architecture
5455 Wilshire Boulevard, Suite 1200
Los Angeles, CA 90036-4242
ph: 323. 556. 3768 fx: 323. 556. 3799

LICENSED ARCHITECT
STATE OF CALIFORNIA

architect

VCA ENGINEERS, INC.
CIVIL • STRUCTURAL
3951 Medford Street Los Angeles, CA 90063
Tel: 323.729.6098 Fax: 323.729.6043
VIRGIL C. ADAMIAN, RCE28979
07/31/09 DATE
REGISTERED PROFESSIONAL ENGINEER
No. C36072 Exp. 6/30/10
CIVIL STATE OF CALIFORNIA

consultant

IDENTIFICATION STAMP
DIV. OF THE STATE ARCHITECT
OFFICE OF REGULATION SERVICES
File No. 19-C11
Appl No. 03-112281
AC PB RLS AL SS SEP
DATE 10-13-09

DSA Los Angeles Basin Regional Office
700 North Alameda Street, Suite 5-500
Los Angeles, California 90012
ph: 213/897-3995 fx: 213/897-3159/0726

agency

ANTELOPE VALLEY COLLEGE HEALTH & SCIENCE BUILDING

Antelope Valley Community College District
3041 West Avenue K
Lancaster, CA 93536-5426

owner

tBP project number : 2064.00
file name:
drawn by: AL checked by: VCA
date: JULY 30, 2009 - 100% CD

Rev:	date:	description:

THIS DRAWING AND THE DESIGNS, DEPICTIONS, IDEAS AND OTHER INFORMATION CONTAINED HEREIN CONSTITUTE UNPUBLISHED WORK OF tBP/ARCHITECTURE AND SHALL REMAIN THE PROPERTY OF tBP/ARCHITECTURE IN PERPETUITY. NO PART THEREOF SHALL BE REPRODUCED, DISCLOSED, DISTRIBUTED, SOLD, PUBLISHED OR OTHERWISE USED IN ANY WAY WITHOUT THE ADVANCED EXPRESS WRITTEN CONSENT OF tBP/ARCHITECTURE.

drawing title:
GRADING SECTION

drawing no:
C-5.00