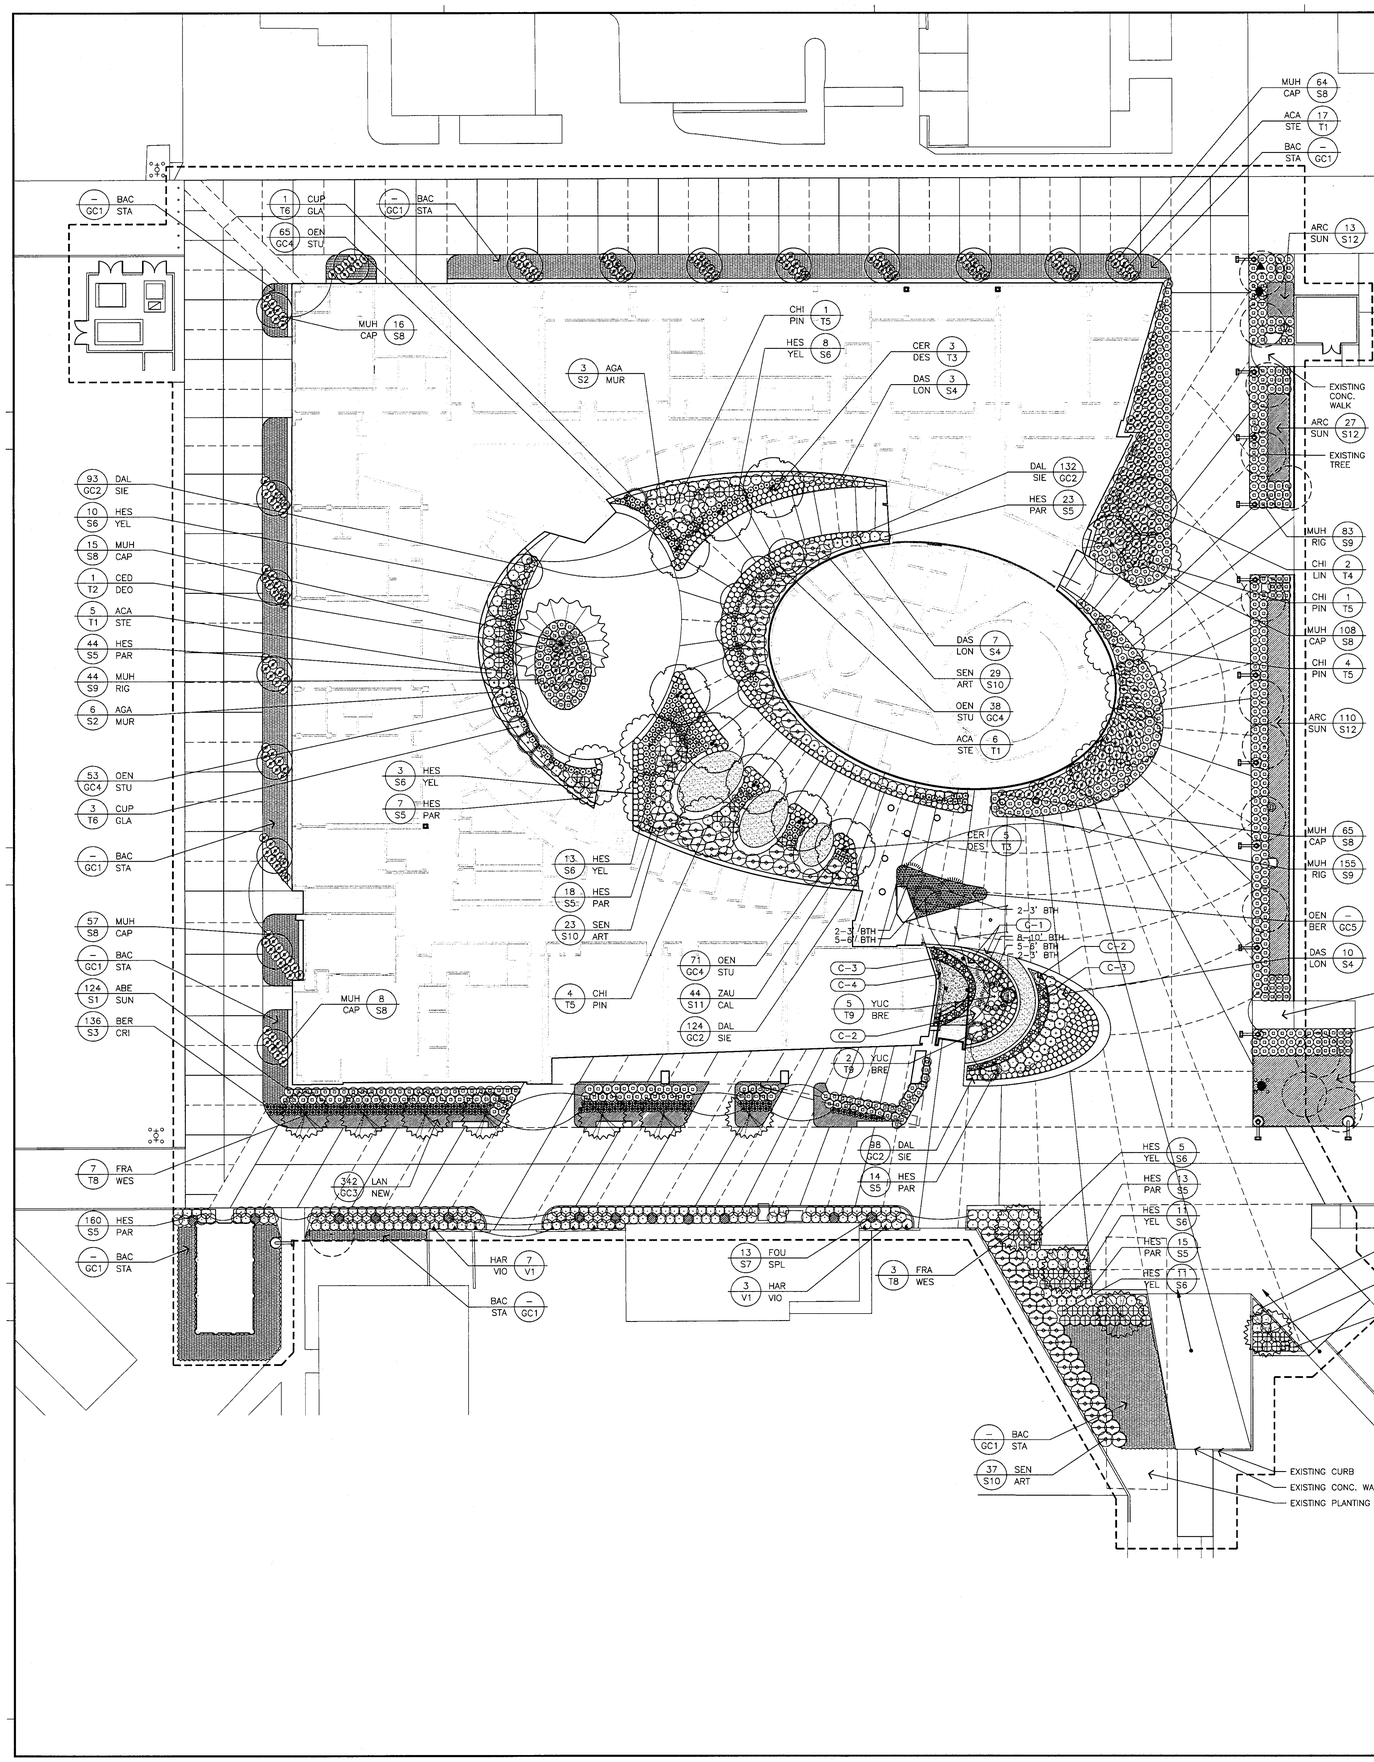

PLANTING LIST

SYMBOL	ABBREV.	BOTANICAL NAME	COMMON NAME	SIZE	REMARKS
TREES					
T1	ACA STE	ACACIA STENOPHYLLA	SHOESTRING ACACIA	24" BOX	MATCHING
T2	CED DEO	CEDRUS DEODARA	DEODAR CEDAR	60" BOX	ON TOP OF 36"BERM
T3	CER DES	CERCIDIUM AZT HYBRID 'DESERT MUSEUM'	DESERT MUSEUM PALO VERDE	48" BOX	MULTI-TRUNK, MATCH
T4	CHI LIN	CHILOPSIS LINEARIS	DESERT WILLOW	36" BOX	MULTI-TRUNK
T5	CHI PIN	CHITALPA TASHKENTENSIS 'PINK DAWN'	PINK DAWN CHITALPA	36" BOX	MULTI-TRUNK
T6	CUP GLA	CUPRESSUS SEMPERVIRENS 'GLAUCA'	BLUE ITALIAN CYPRESS	48" BOX	MATCHING FORM
T7	-	-	-	-	-
T8	FRA WES	FRAXINUS 'FAN WEST'	FAN WEST ASH	36" BOX	STD. MATCHING FORM
T9	YUC BRE	YUCCA BREVIFOLIA	JOSHUA TREE	VARIOUS SEE PLAN FOR SIZE	TRANSPLANT SPECIMENS FROM EX. GROWING AREA ON CAMPUS
SHRUBS/GROUNDCOVER					
S1	ABE SUN	ABELIA x GRANDIFLORA 'SUNRISE'	GLOSSY ABELIA	5 GAL.	36" O.C.
S2	AGA MUR	AGAVE MURPHEYI	MURPHY'S AGAVE	15 GAL.	42" O.C.
S3	BER CRI	BERBERIS THUNBERGII 'CRIMSON PYGMY'	JAPANESE BARBERRY	5 GAL.	24" O.C.
S4	DAS LON	DASYLIRION LONGISSIMUM	MEXICAN GRASS TREE	15 GAL.	42" O.C.
S5	HES PAR	HESPERALOE PARVIFLORA	RED YUCCA	5 GAL.	42" O.C.
S6	HES YEL	HESPERALOE PARVIFLORA 'YELLOW'	YELLOW YUCCA	5 GAL.	42" O.C.
S7	FOU SPL	FOUQUIERIA SPLENDENS	OCOTILLO	24" BOX	10' O.C.
S8	MUH CAP	MUHLENBERGIA CAPILLARIS	PINK MUHLY	5 GAL.	36" O.C.
S9	MUH RIG	MUHLENBERGIA RIGENS	DEER GRASS	5 GAL.	36" O.C.
S10	SEN ART	SENNA ARTEMISIODES V. FILIFOLA	GREEN FEATHERY CASSIA	5 GAL.	60" O.C.
S11	ZAU CAL	ZAUSCHNERIA CALIFORNICA	CALIFORNIA FUSCHIA	5 GAL.	24" O.C.
S12	ARC SUN	ARCTOSTAPHYLOS 'SUNSET'	MANZANITA 'SUNSET'	5 GAL.	36" O.C.
GROUNDCOVER					
GC1	BAC STA	BACCHARIS 'STAR THOMPSON'	NCN	1 GAL.	24" O.C.
GC2	DAL SIE	DALEA CAPITATA 'SIERRA GOLD'	NCN	1 GAL.	24" O.C.
GC3	LAN NEW	LANTANA 'NEW GOLD'	TRAILING LANTANA	1 GAL.	18" O.C.
GC4	OEN STU	OENOTHERA STUBBEI	SALTILLO EVENING PRIMROSE	1 GAL.	24" O.C.
GC5	OEN BER	OENOTHERA BERLANDIERI	MEXICAN EVENING PRIMROSE	1 GAL.	18" O.C.
VINES					
V1	HAR VIO	HARDENBERGIA VIOLACEA	LILAC VINE	1 GAL.	PER PLAN

FINISH SCHEDULE

KEY	MATERIAL	COLOR	SIZE	SUPPLIER	NOTES
C-1	DECOMPOSED GRANITE	MOJAVE GOLD	—	SOUTHWEST BOULDER AND STONE 760-451-3333	
C-2	STONE BOULDER	APACHE SUNSET	3 APPROX. 4-9'W X 3'H 2 APPROX. 4'W X 18"H	SOUTHWEST BOULDER AND STONE 760-451-3333	SELECTED BY L.A.
C-3	COBBLE	SANTA FE	4"-8"	SOUTHWEST BOULDER AND STONE 760-451-3333	SELECTED BY L.A.
C-4	PEA GRAVEL	CALIFORNIA GOLD	3/8"	SOUTHWEST BOULDER AND STONE 760-451-3333	

tBP
architecture
planning
interiors
management

tBP/Architecture
5455 Wilshire Boulevard, Suite 1200
Los Angeles, CA 90036-4242
ph: 323. 556. 3788 fx: 323. 556. 3799

LICENSED ARCHITECT
STATE OF CALIFORNIA

architect

LICENSED LANDSCAPE ARCHITECT
WILLIAM M. MELENDREZ
4370
Signature
6-30-10
Renewal Date
Date
STATE OF CALIFORNIA

MELÉNDREZ

consultant

DSA APPROVAL STAMP
DIVISION OF THE STATE ARCHITECT
OFFICE OF REGULATION SERVICES
File No. 19-C1
Appl No. 09-108
AC PB RS / S SLP
DATE 10-13-09

DSA Los Angeles Basin Regional Office
700 North Alameda Street, Suite 5-500
Los Angeles, California 90012
ph: 213/897-3995 fx: 213/897-3159/0726

agency

ANTELOPE VALLEY COLLEGE HEALTH & SCIENCE BUILDING

ANTELOPE VALLEY COMMUNITY COLLEGE DISTRICT
3041 WEST AVENUE K
LANCASTER, CA 93536-5426

owner

tBP project number : 20641.00

file name:

drawn by: checked by:

date: JULY 15, 2009 - 100% CD

Rev:	date:	description:
	3/28/2008	50% DD set
	4/21/2008	90% DD set for pricing
	5/5/2008	100% DD set
	10/1/2009	95% CD check set
	10/20/2009	DSA SUBMITTAL
	7/20/2009	100% CD

THIS DRAWING AND THE DESIGNS, DEPICTIONS, IDEAS AND OTHER INFORMATION CONTAINED HEREIN CONSTITUTE UNPUBLISHED WORK OF tBP/ARCHITECTURE AND SHALL REMAIN THE PROPERTY OF tBP/ARCHITECTURE IN PERPETUITY. NO PART THEREOF SHALL BE REPRODUCED, DISCLOSED, DISTRIBUTED, SOLD, PUBLISHED OR OTHERWISE USED IN ANY WAY WITHOUT THE ADVANCED EXPRESS WRITTEN CONSENT OF tBP/ARCHITECTURE.

drawing title:

PLANTING PLAN

drawing no.:

L-2.0

drawing of